



Elevations Scale Bar 1:100

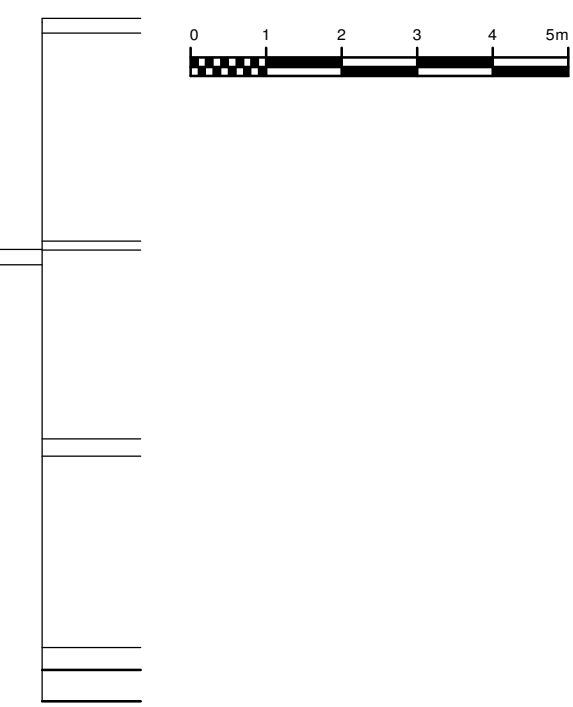


North

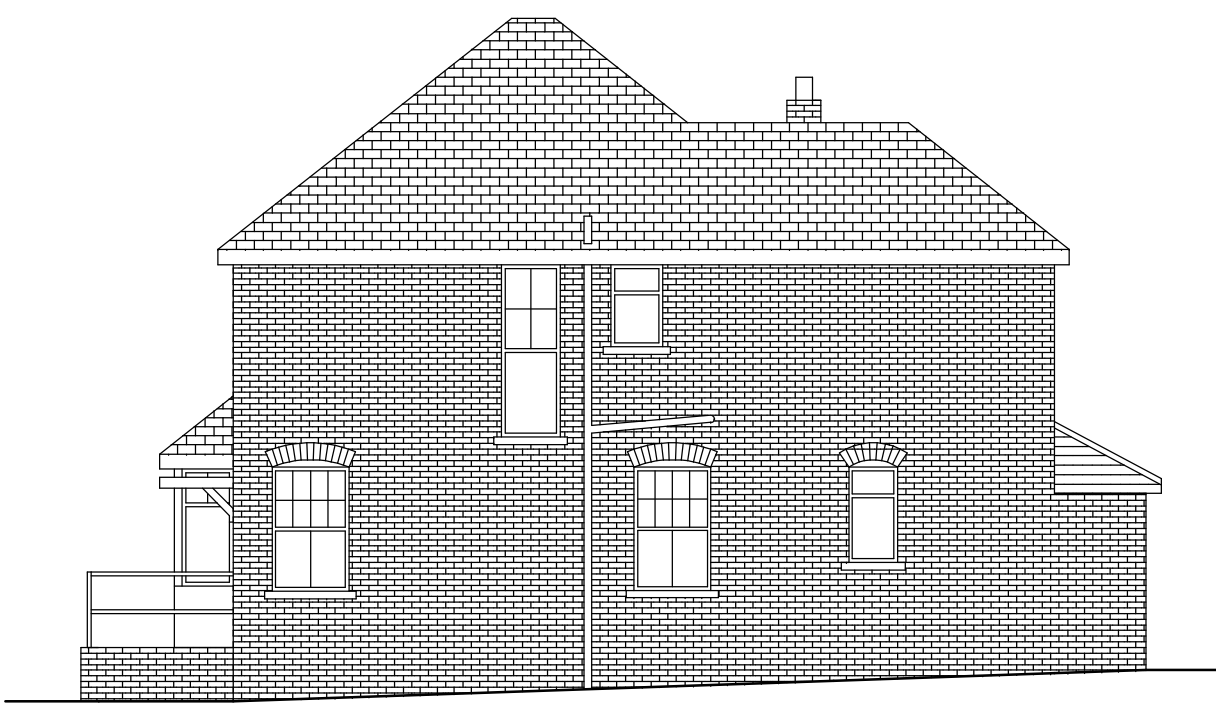

West



South

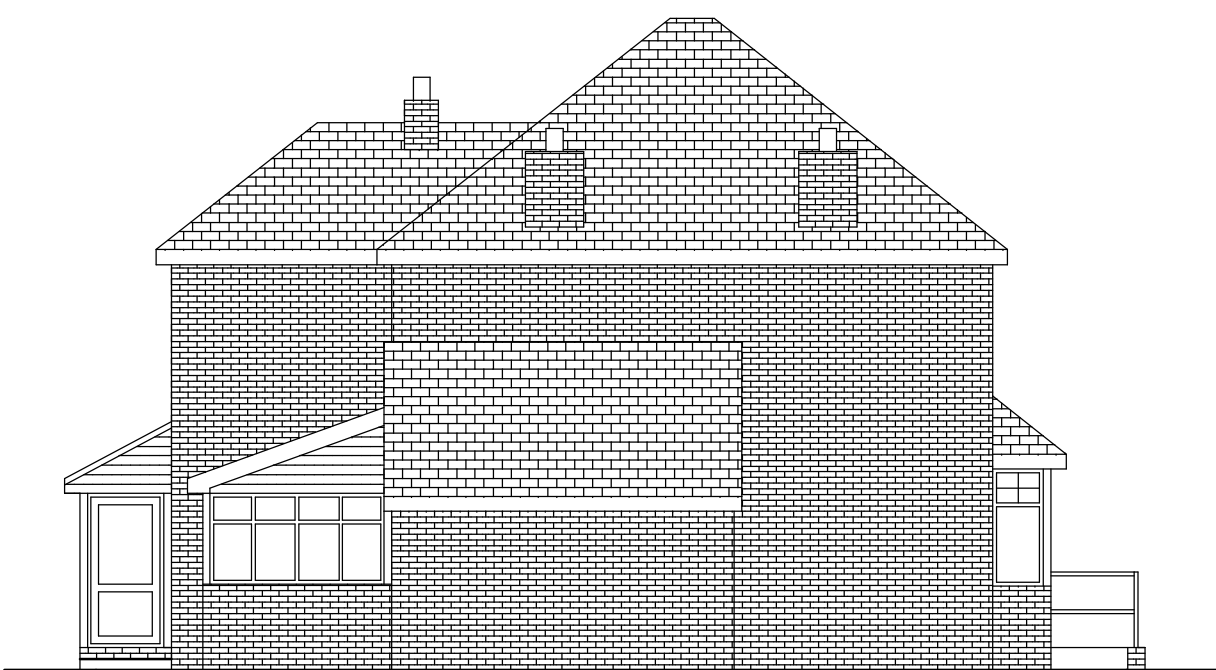


East

Elevations

Proposed Boundary Line


Existing Ramp To Church

Church

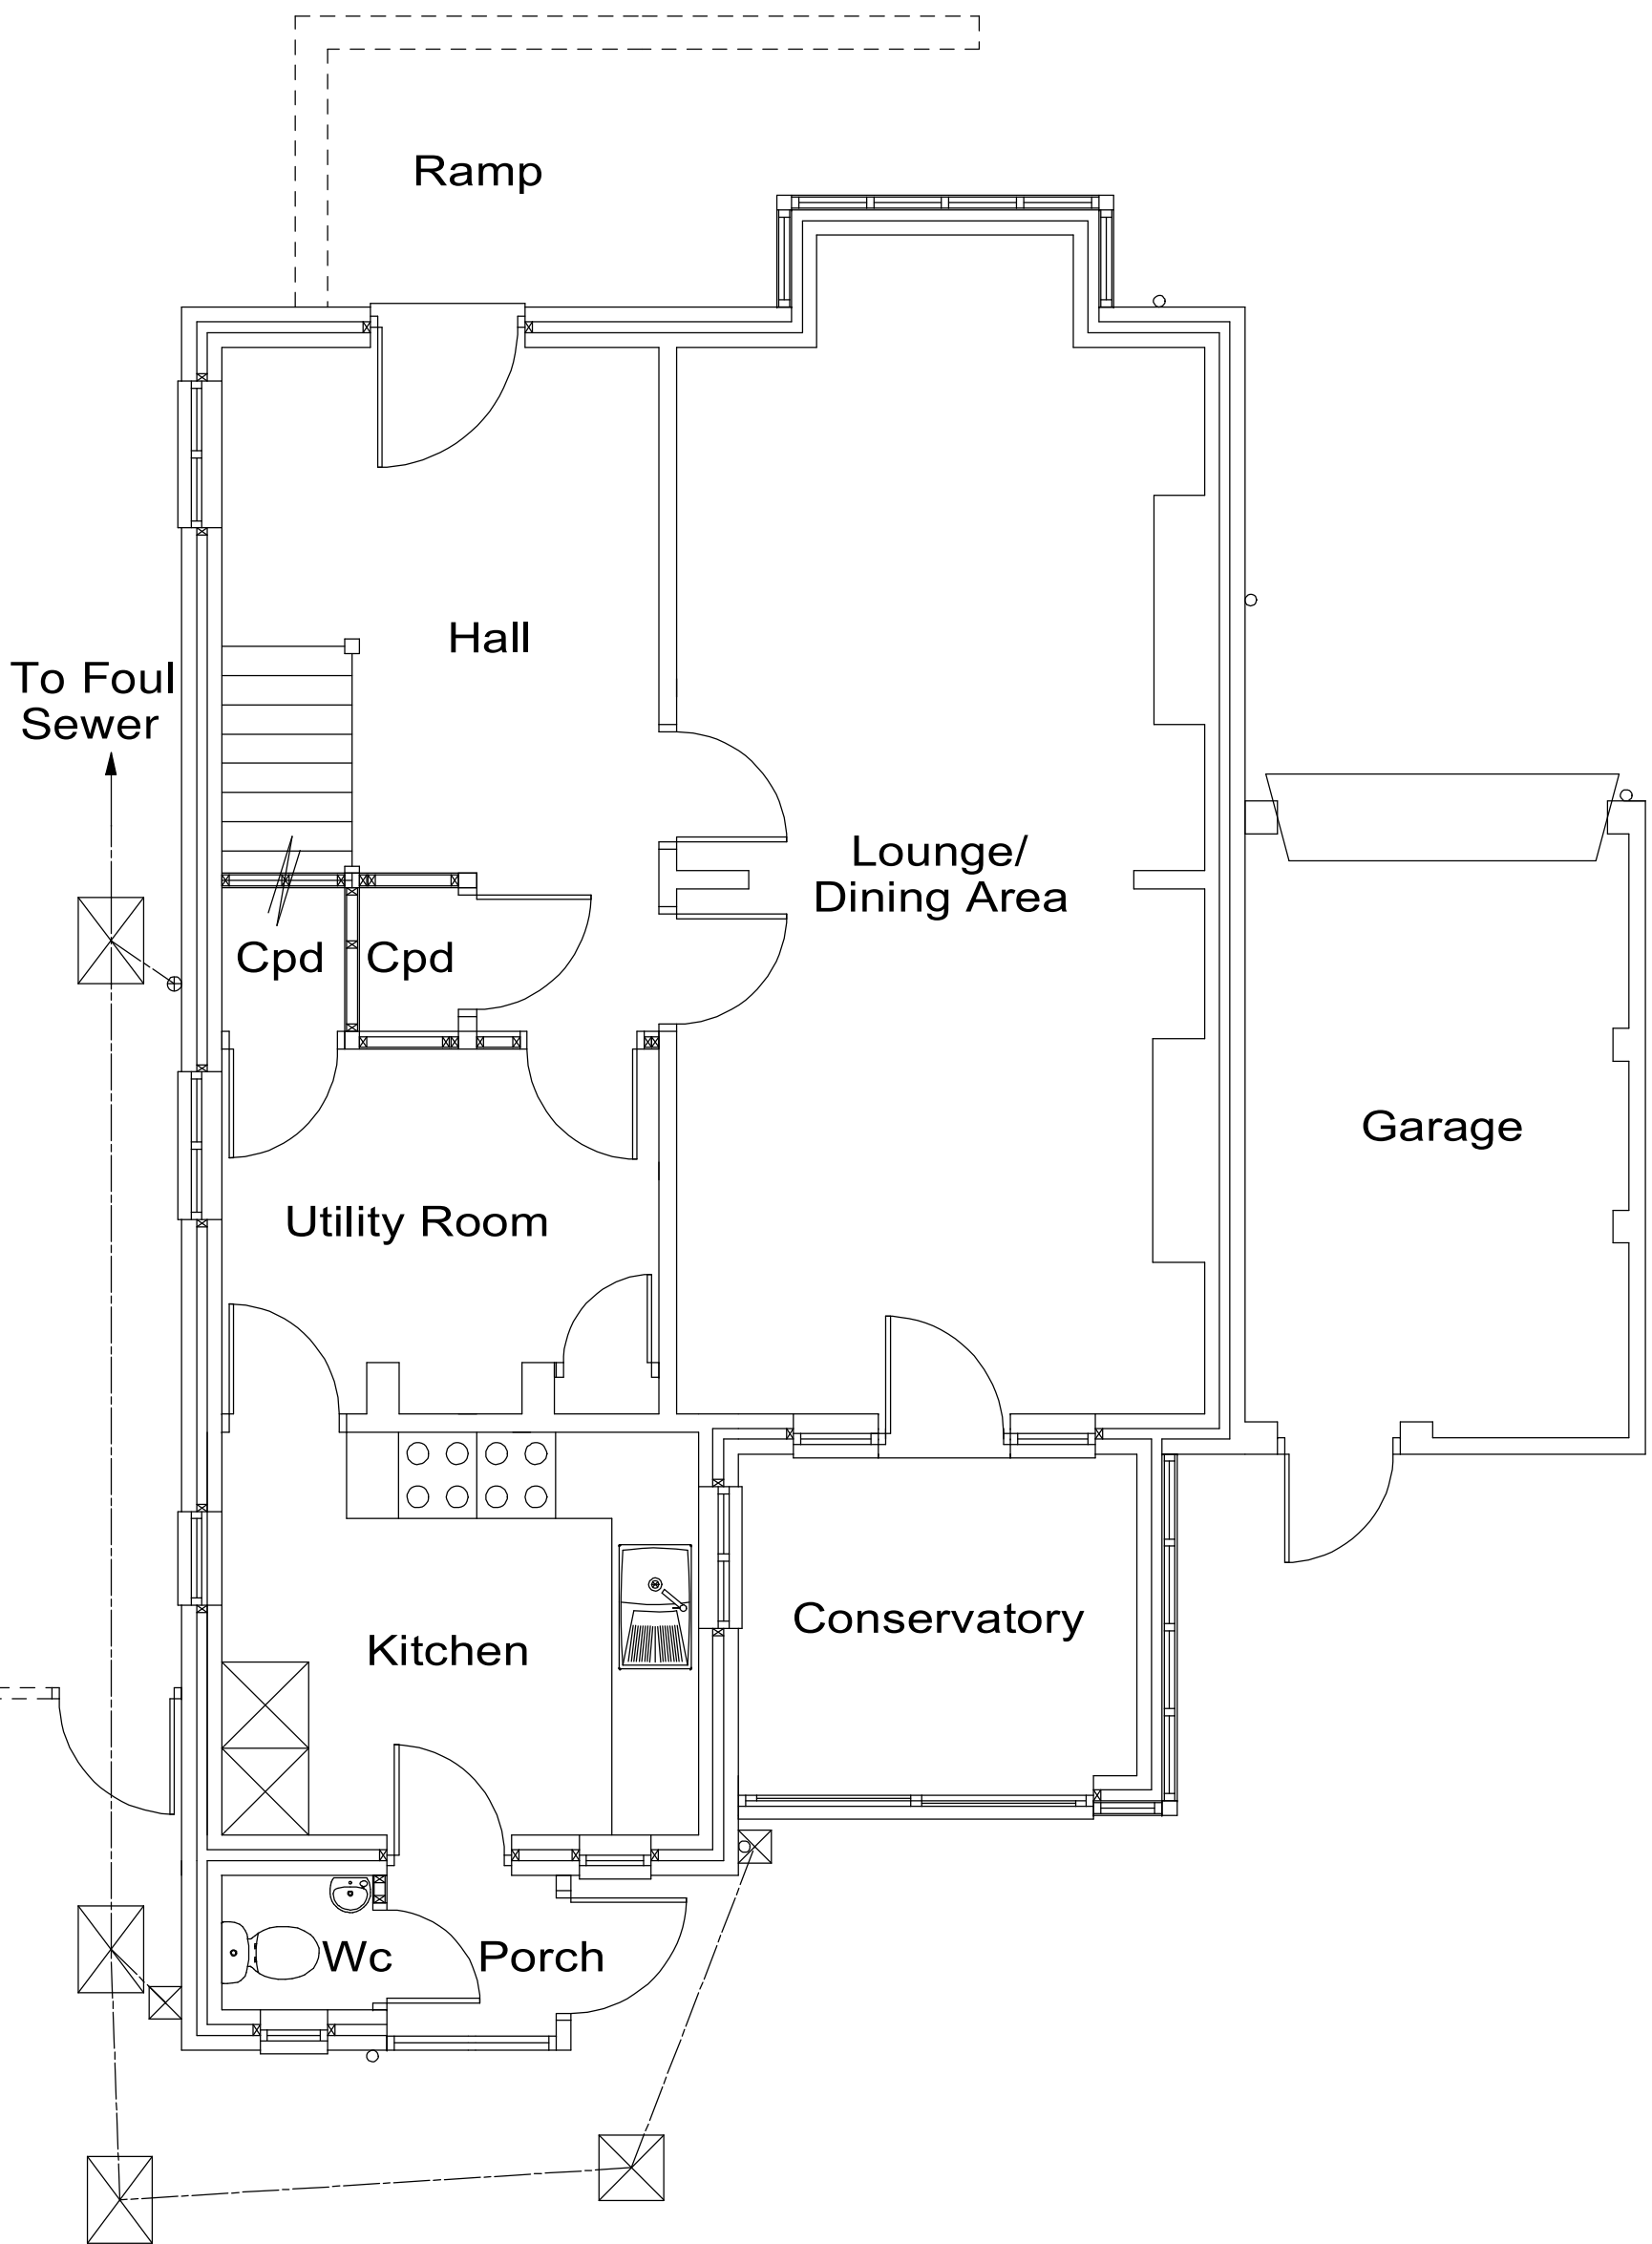


Ground Floor Plan

Boundary Line

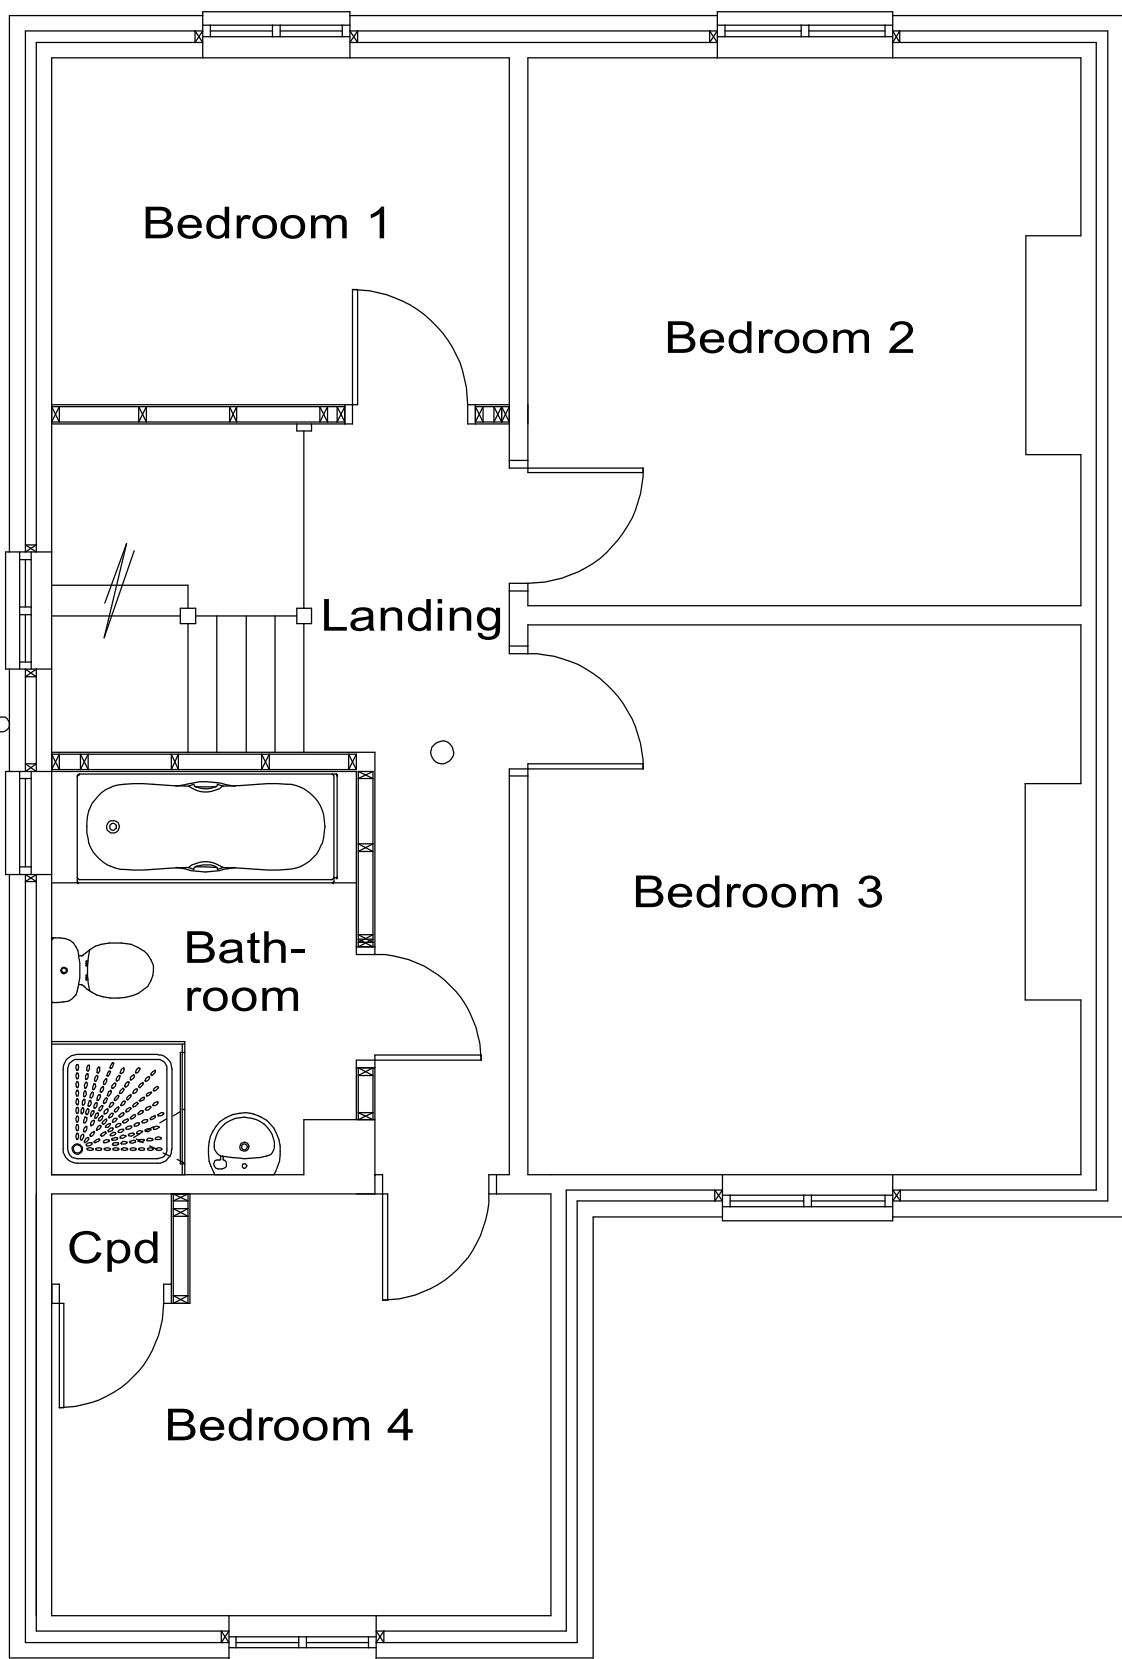

First Floor Plan

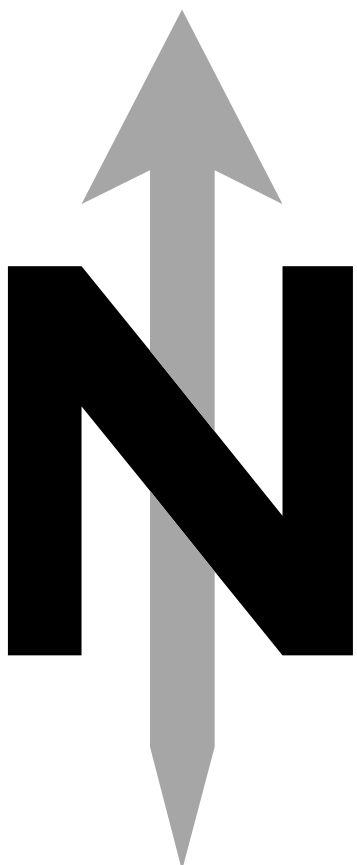

Floor Plans Scale Bar 1:50



Jem Musselwhite C.Build E FCABE, MIET, MlconstM.
Chartered Building Engineer & Surveyor.

16 Neville Drive, Romsey. SO51 7RP.
Tel 07758 746207 - e-mail jem@jem-musselwhite.co.uk
www.jem-musselwhite.co.uk

70 Station Road, Netley Abbey, Southampton.
Change of Use from Use Class F1 Community to C3 Residential.
for The Roman Catholic Diocese Of Portsmouth.

As Proposed Floor Plans & Elevations.
Scales 1:50 & 1:100 @ A1 Sized Paper. Dwg. No. 2026041/002A.