



Proposed Front Elevation
(Scale 1:50)



Proposed Side A Elevation
(Scale 1:50)

Proposed Construction

Roof coverings: Felt flat roof.

External walls: White cement render finish to new addition.

External windows and doors: white UPVC to match existing. The windows to house are also being replaced.


Soffits and fascias: New addition to have white UPVC, existing property having white soffit and fascias.

Rainwater goods: New addition will have white UPVC, existing property have rainwater goods replaced with white.

Roof and rainwater drainage for the new addition will discharge to a soakaway as shown on the layout drawing.



Proposed Rear Elevation
(Scale 1:50)

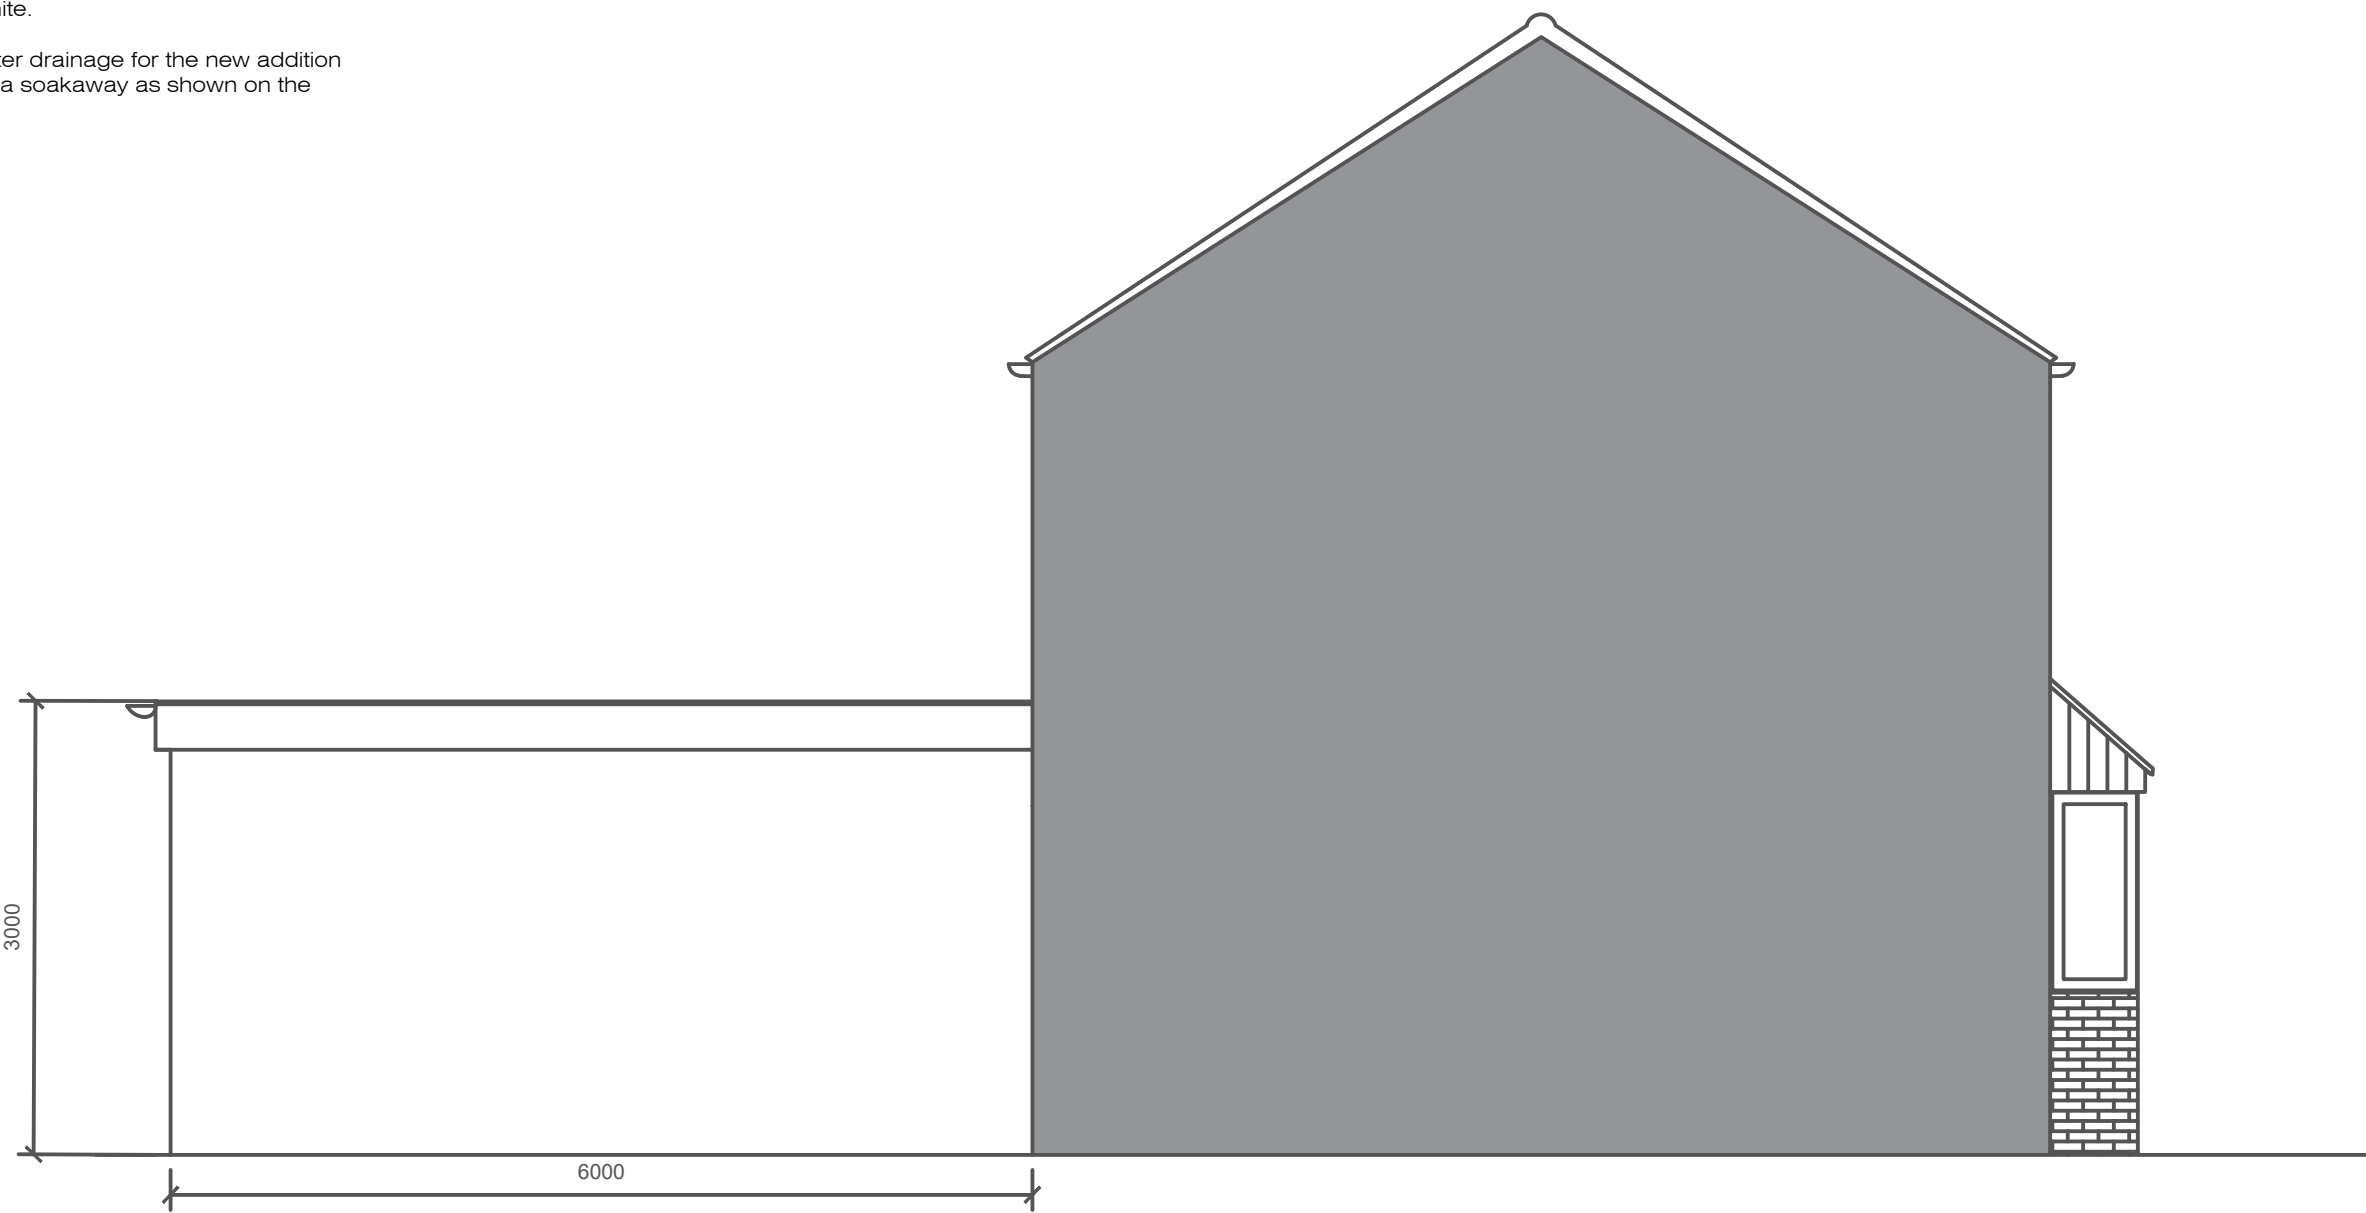

Proposed Side B Elevation
(Scale 1:50)





project 3 Sayers Road - Ground Floor Extension			
title Proposed Elevations			
3 - Elevations - 02			B
drawn LR	checked	scale 1:50@A1	date Sep 2026
issue Planning			