


FRONT ELEVATION

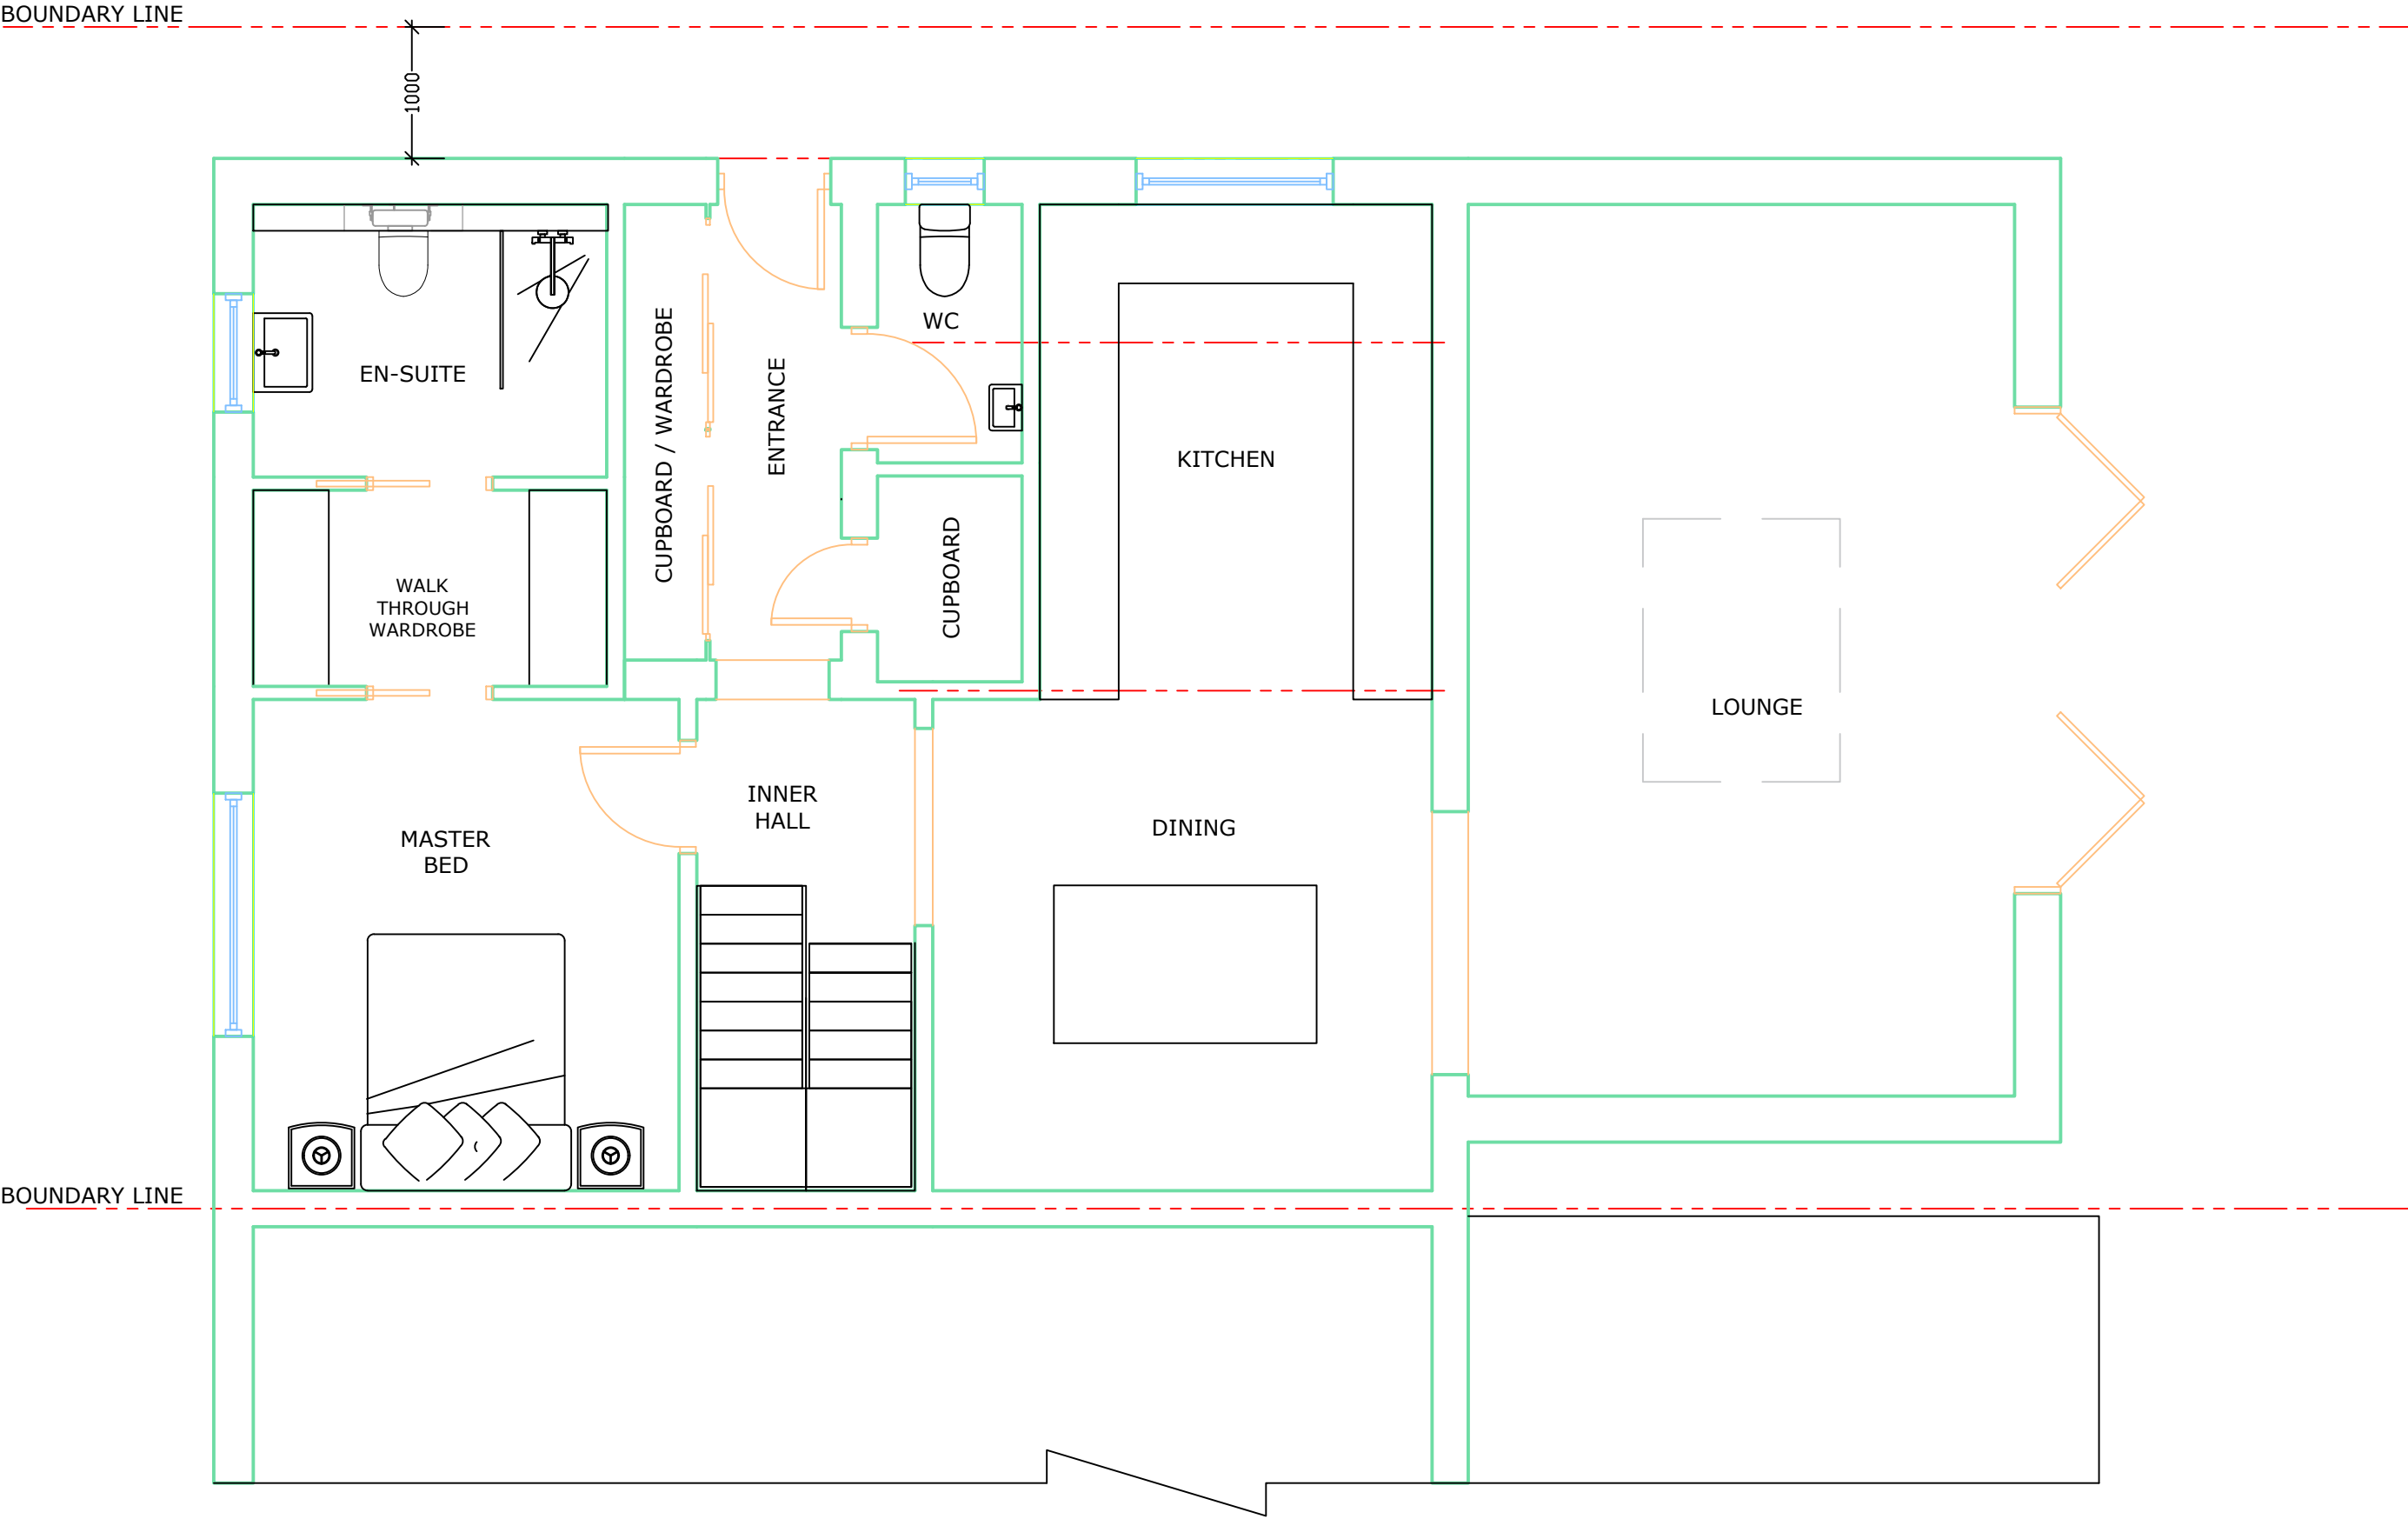

| Rev | Revision note | Date | Drwn | Chkd |
|-----|---------------|------|------|------|
|-----|---------------|------|------|------|

Avebury House  
St Peter St  
Winchester  
SO23 8BN

Tel. 07947 499279  
Email: dave@daassociates.biz

|                                      |                |                             |
|--------------------------------------|----------------|-----------------------------|
| Drawn.                               | Date. 19.08.26 | Scale. 1 : 50 (A3)          |
| Project. 11 D'Connell Road Eastleigh |                | Title. Proposed GF Plan (1) |
| Drg No. 26/970/110                   |                | Rev. -                      |