



BOUNDARY LINE

FRONT ELEVATION

 

Rev	Revision note	Date	Drwn	Chkd
-----	---------------	------	------	------

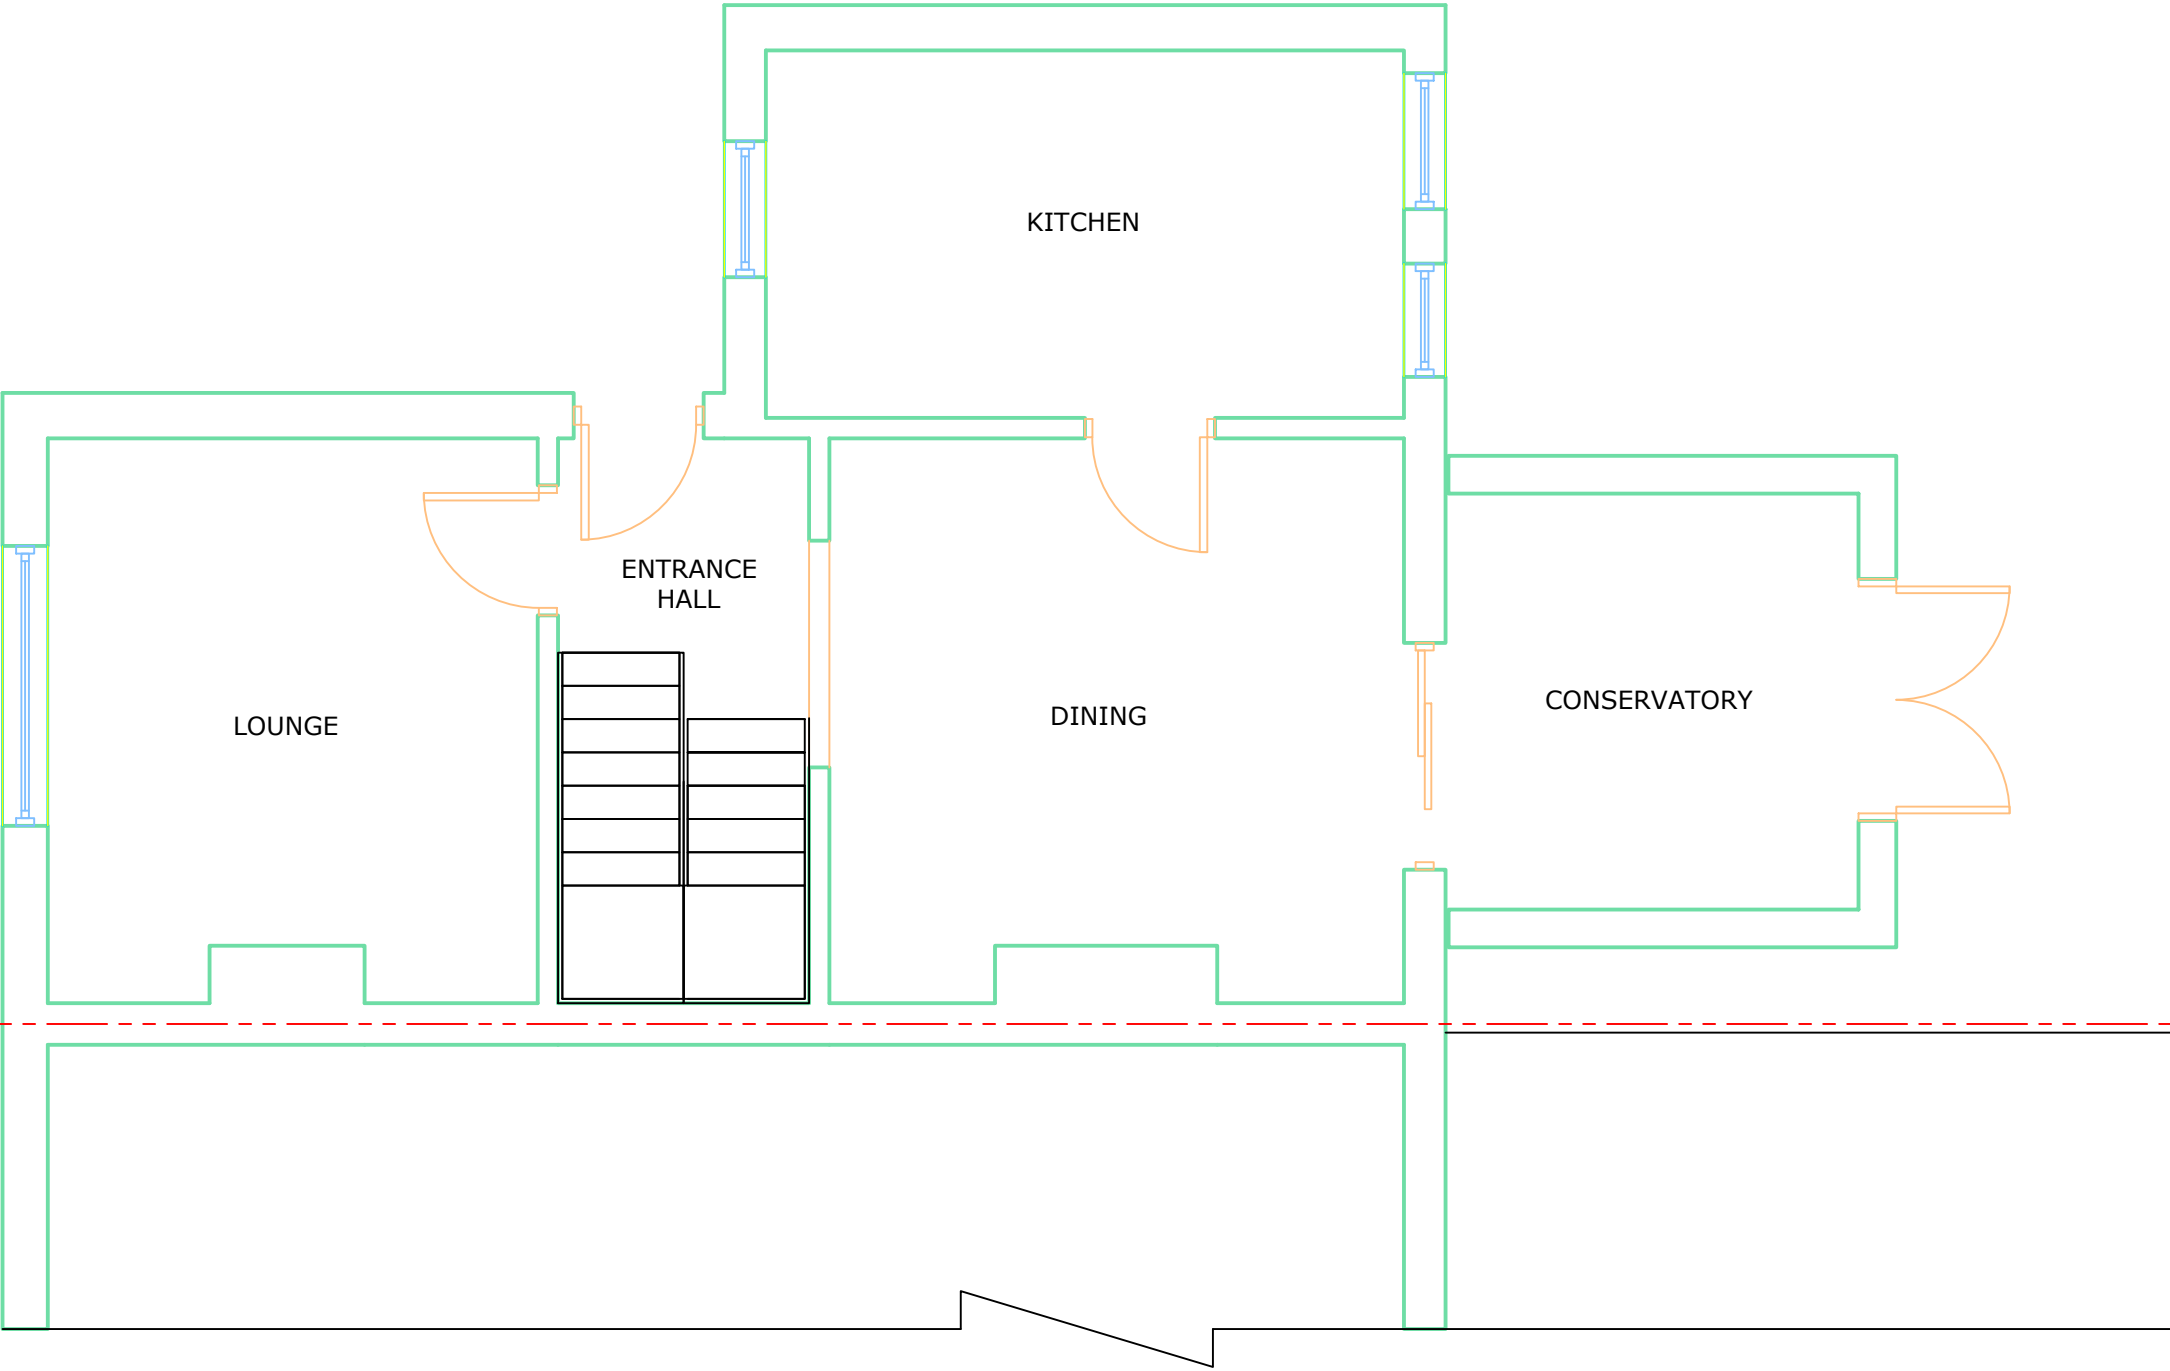

D. A. Associates
Architects & Planners

Avebury House
St Peter St
Winchester
SO23 8BN

Tel. 07947 499279
Email: dave@daassociates.biz

Drawn.	Date.	Scale.
Project.	19.08.26	1 : 50 (A3)
11 O'Connell Road Eastleigh	Title.	Existing GF Plans
	Dwg No.	Rev.
	26/970/105	-