




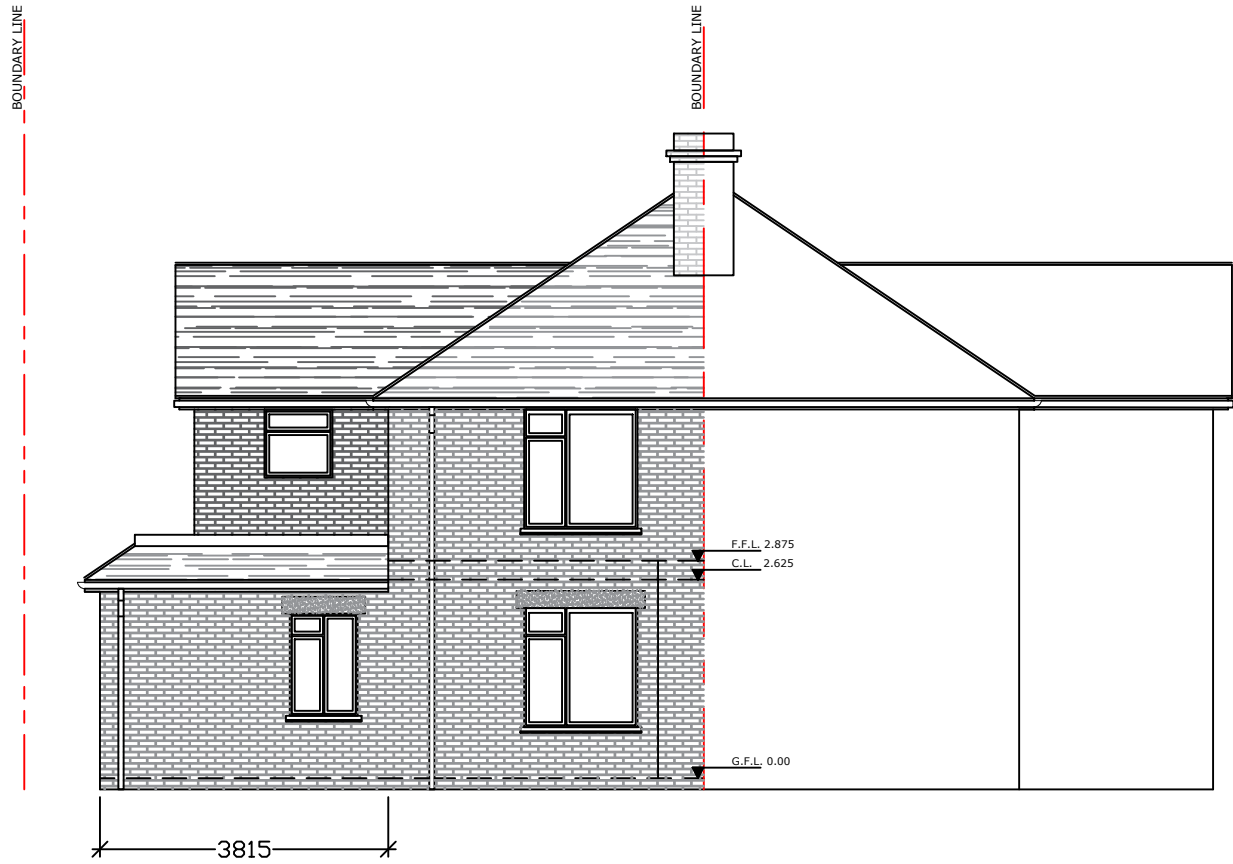

FRONT ELEVATION

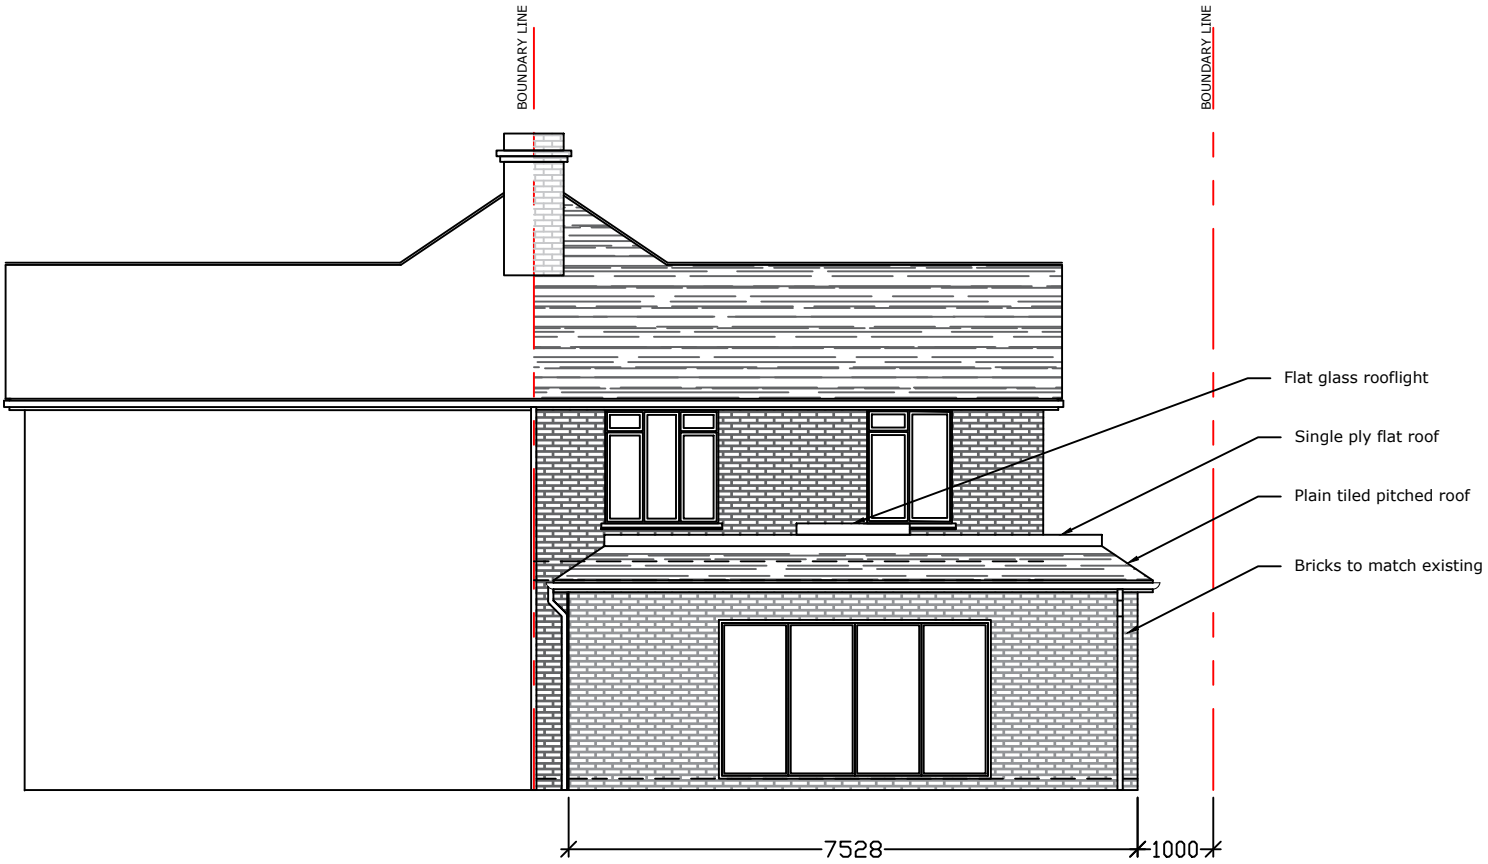


REAR ELEVATION

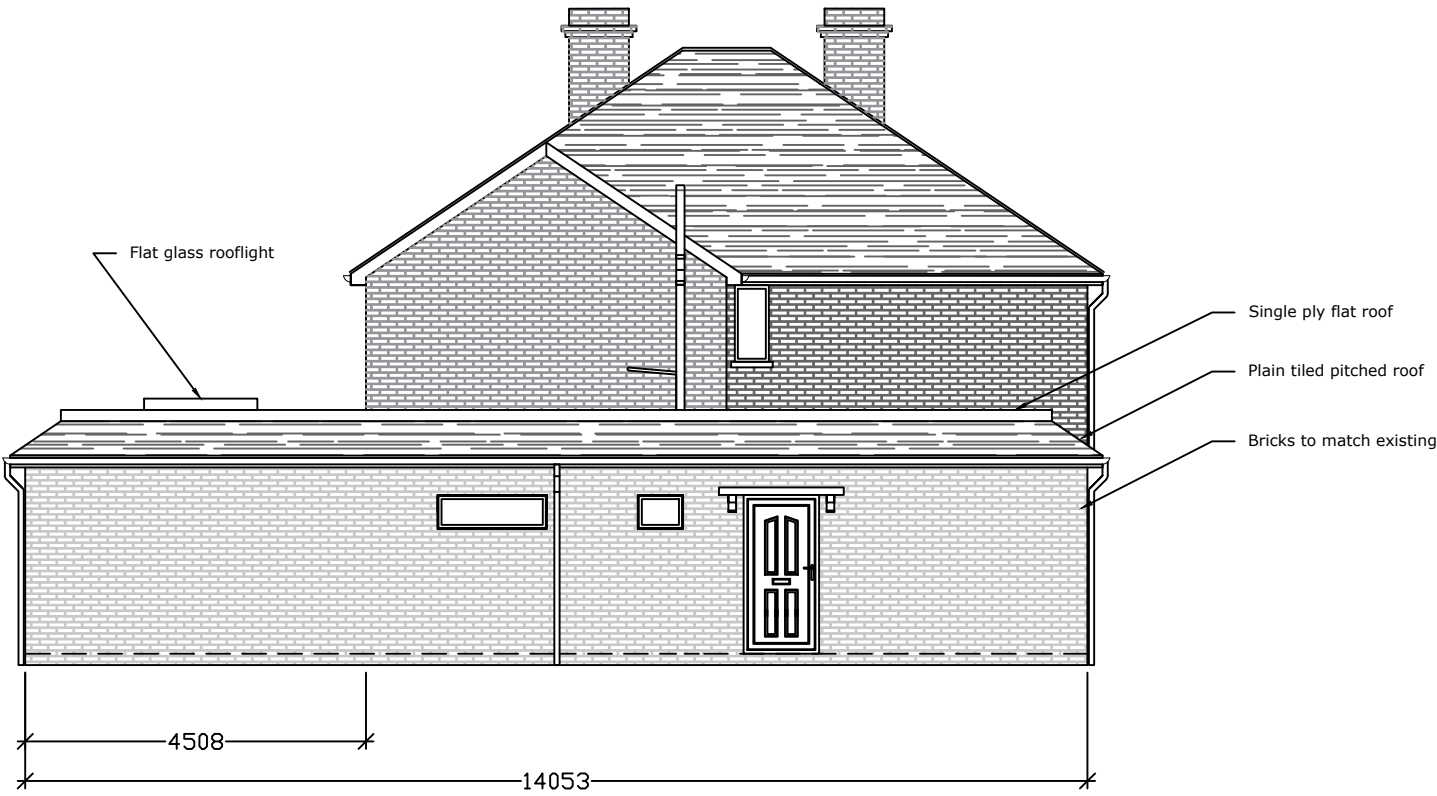

SIDE ELEVATION

PLANNING

 

Rev	Revision note	Date	Drwn	Chkd
-----	---------------	------	------	------

D. A. Associates Architects & Planners	Avebury House St Peter St Winchester SO23 8BN	Tel. 07947 499279 Email: dave@daassociates.biz	Drawn.	Date. 19.08.26	Scale. 1 : 100 (A3)
			Project. 11 O'Connell Road Eastleigh	Title. Proposed Elevations	
			Dwg No. 26/970/116		Rev. -