


Existing Elevations


Eaves 6.700 m | Calculated ridge 10.193 m | Roof pitch 21°
Façade openings are not shown: no measured elevation/fenestration survey was supplied.

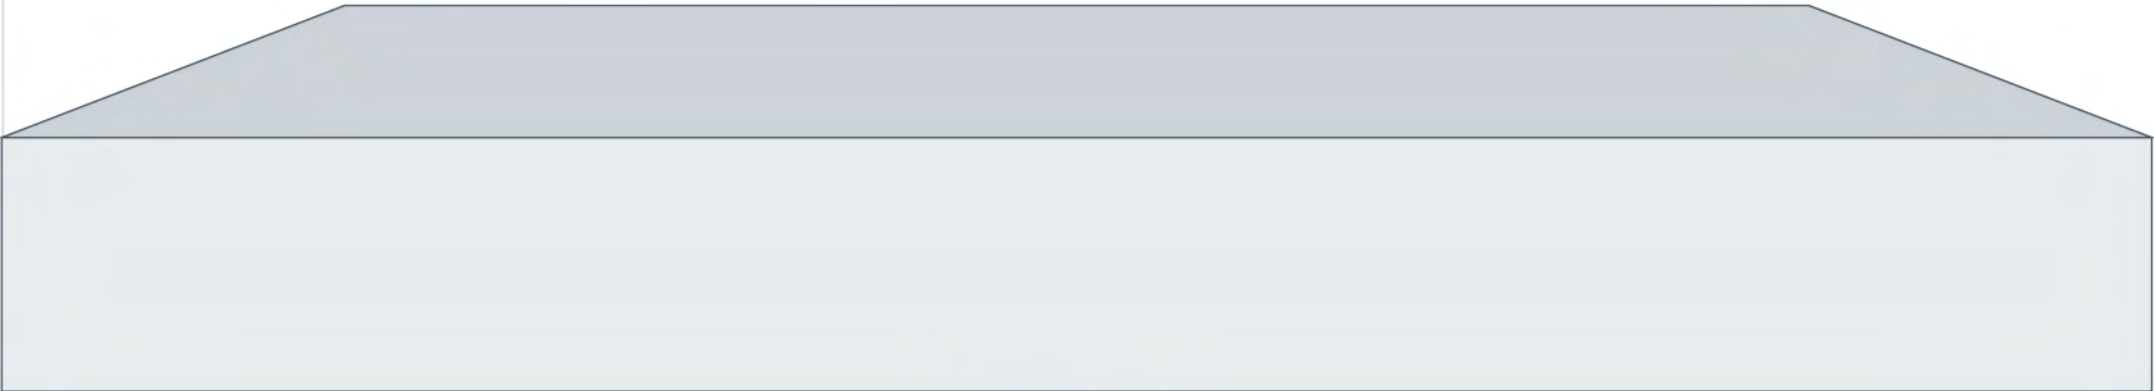


EAST ELEVATION - 1:200



NORTH ELEVATION - 1:200

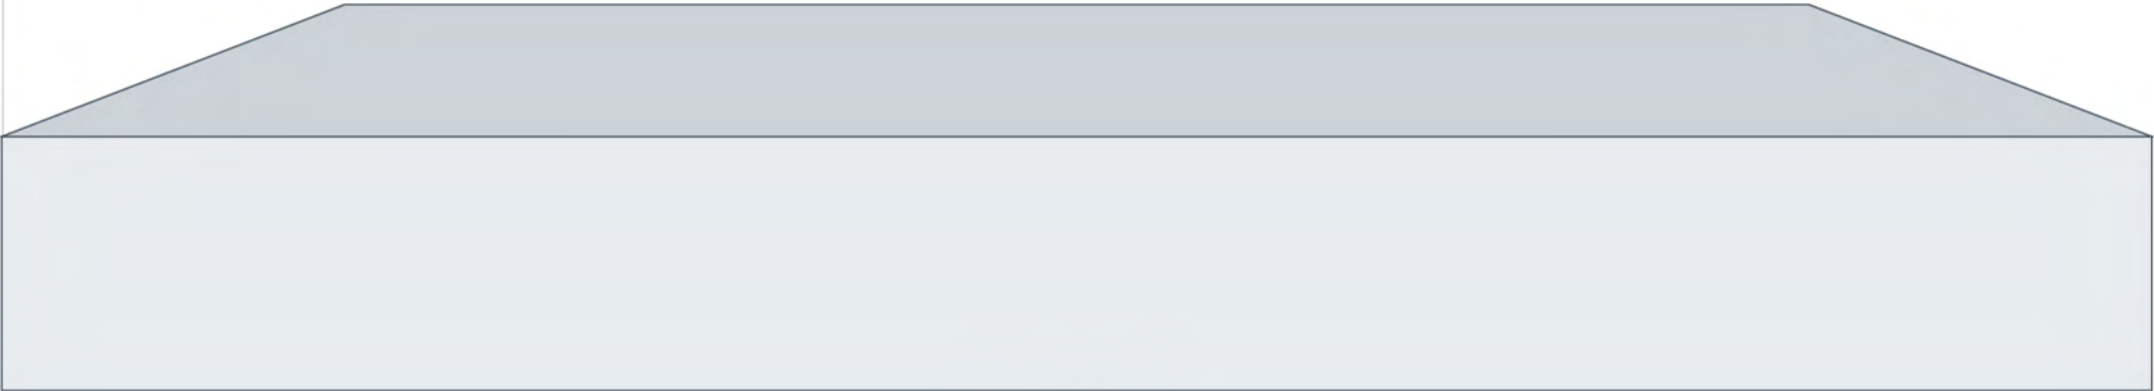

WEST ELEVATION - 1:200

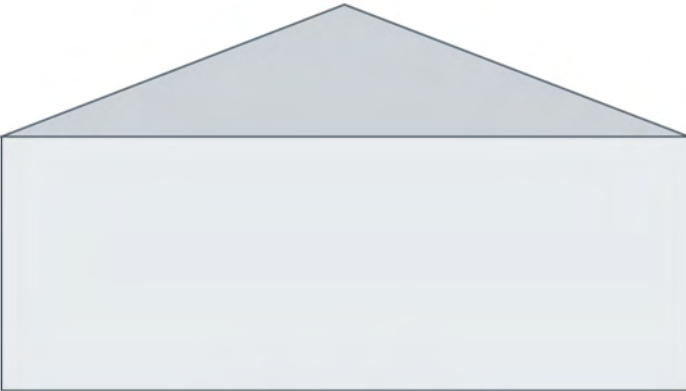

SOUTH ELEVATION - 1:200



IMPERIAL HOUSE - PROPOSED ROOF-MOUNTED SOLAR PV

EXISTING ELEVATIONS

Imperial House, Grange Drive, Southampton, SO30 3RE
Infinity Energy Services Limited | Designed by Benjamin Brockbank-Naylor
Planning issue; based on supplied aerial/PV*SOL data - not a measured or topographic survey. Do not scale for construction.

DRAWING NO.
IES-IMP-301

STATUS
PLANNING

SCALE
1:200 @ A3

REV / DATE
P01 / 20 August 2026

