



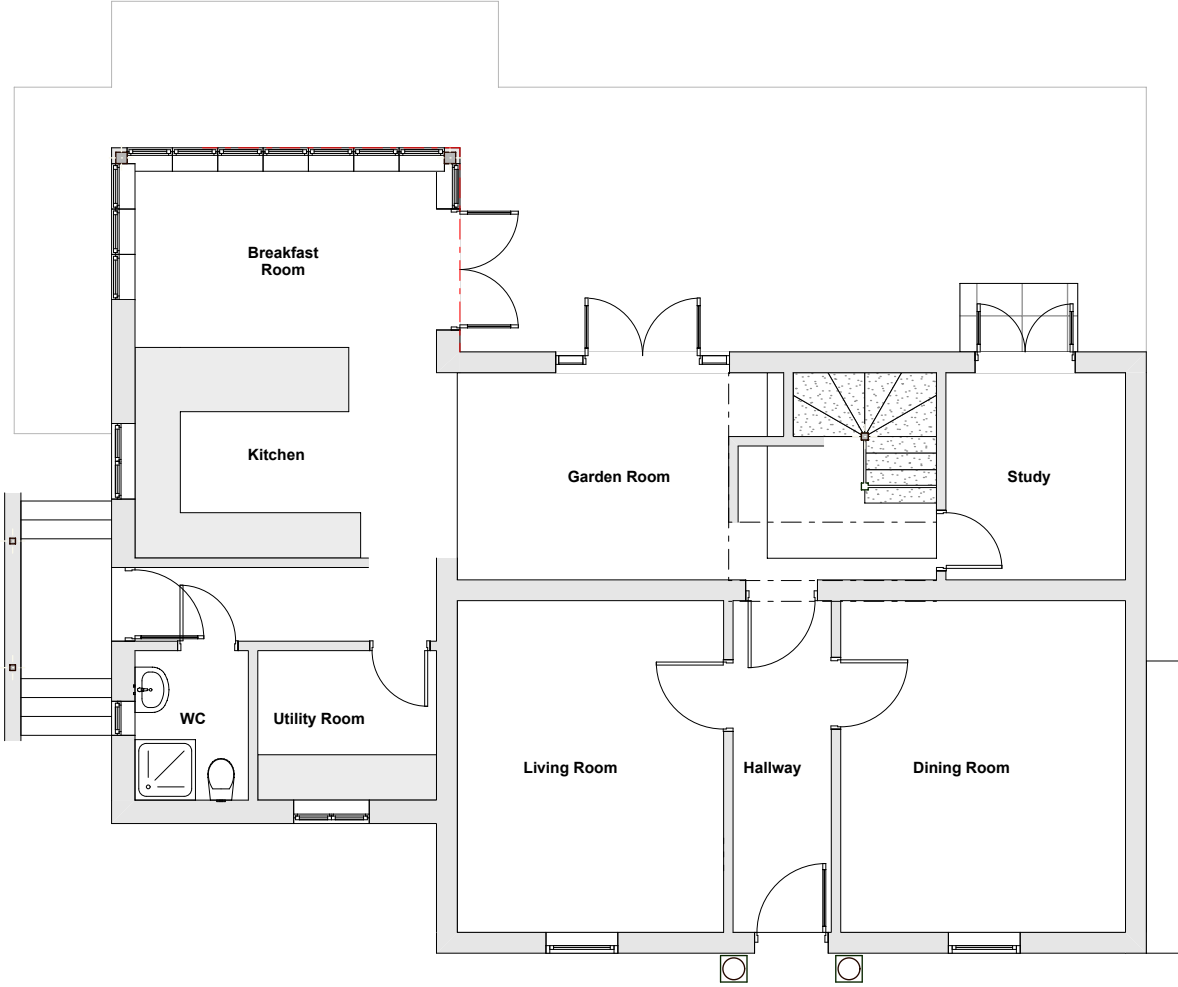

Existing & Proposed Ground Floor Plan

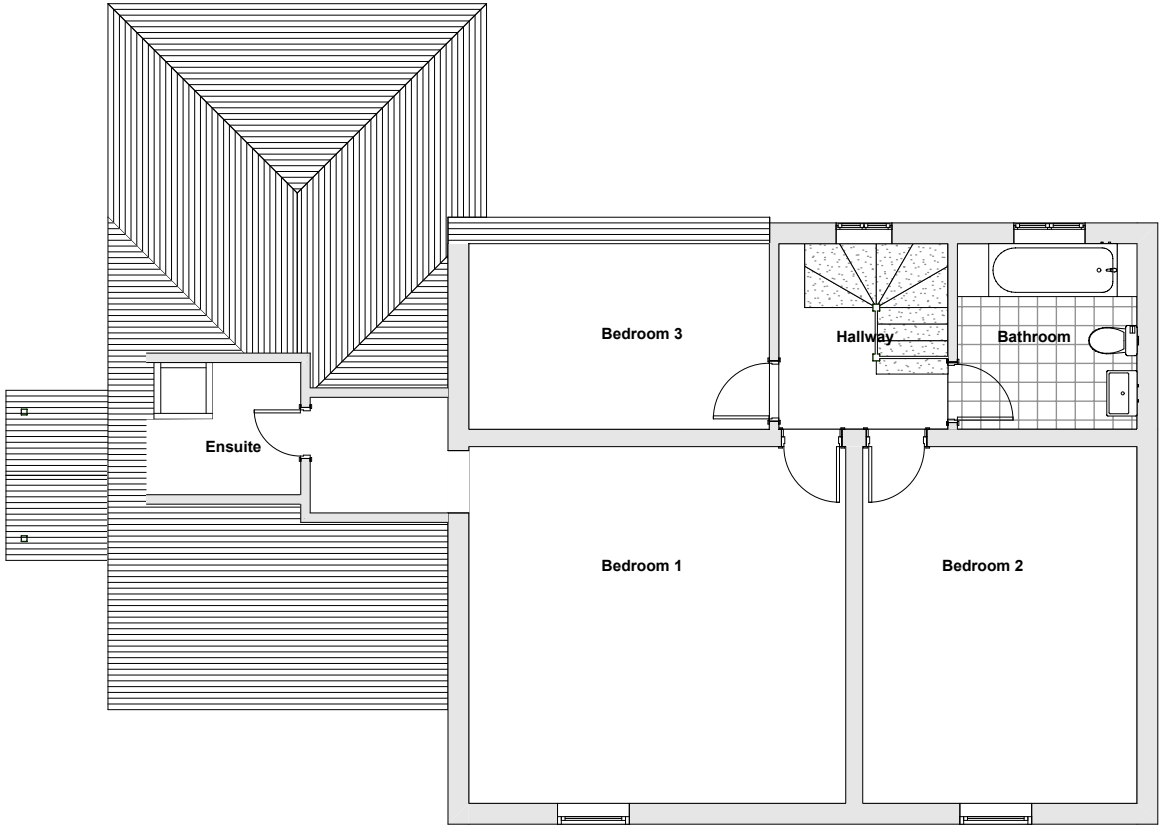

Existing First Floor Plan



Revisions	acmarchitects ltd. 3 Ash Road, Ashurst, Southampton, Hants, SO40 7AT T 023 8029 2751 E alan.acmltd@gmail.com		Project Proposed Addition of Dormer window, 16 Mill Hill, Botley, Hants, SO30 2GY		
	Client Mr & Mrs J Haynes		Date 07/26	Drawn AM	Drawing no. 2522-02-02A
	Drawing Title Existing Floor Plans		Scale 1:100@A3	Checked	