
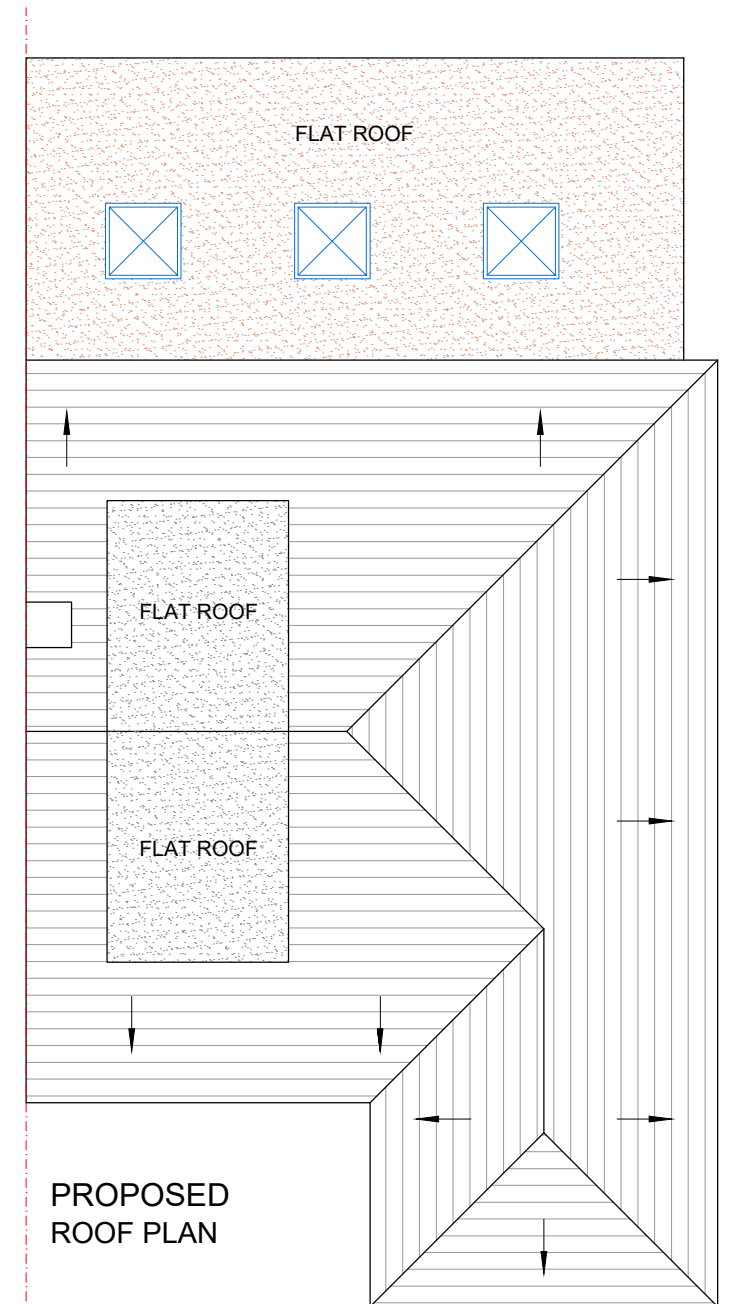
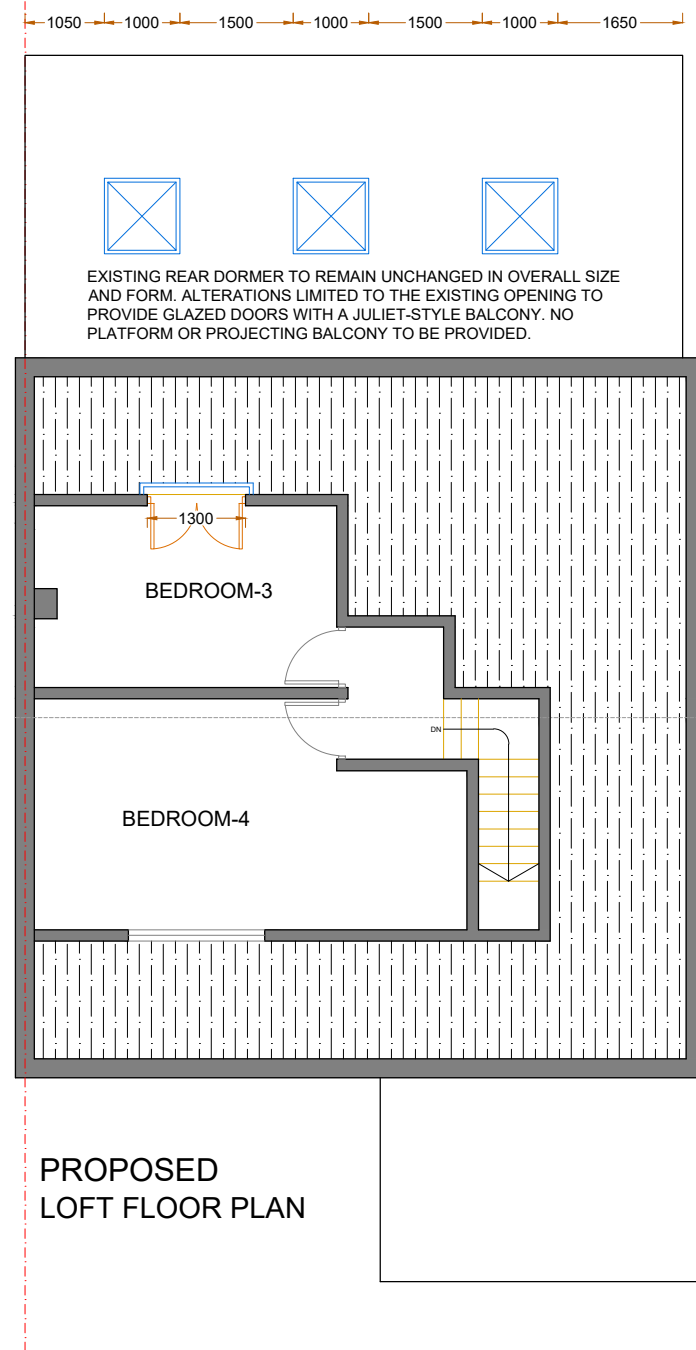


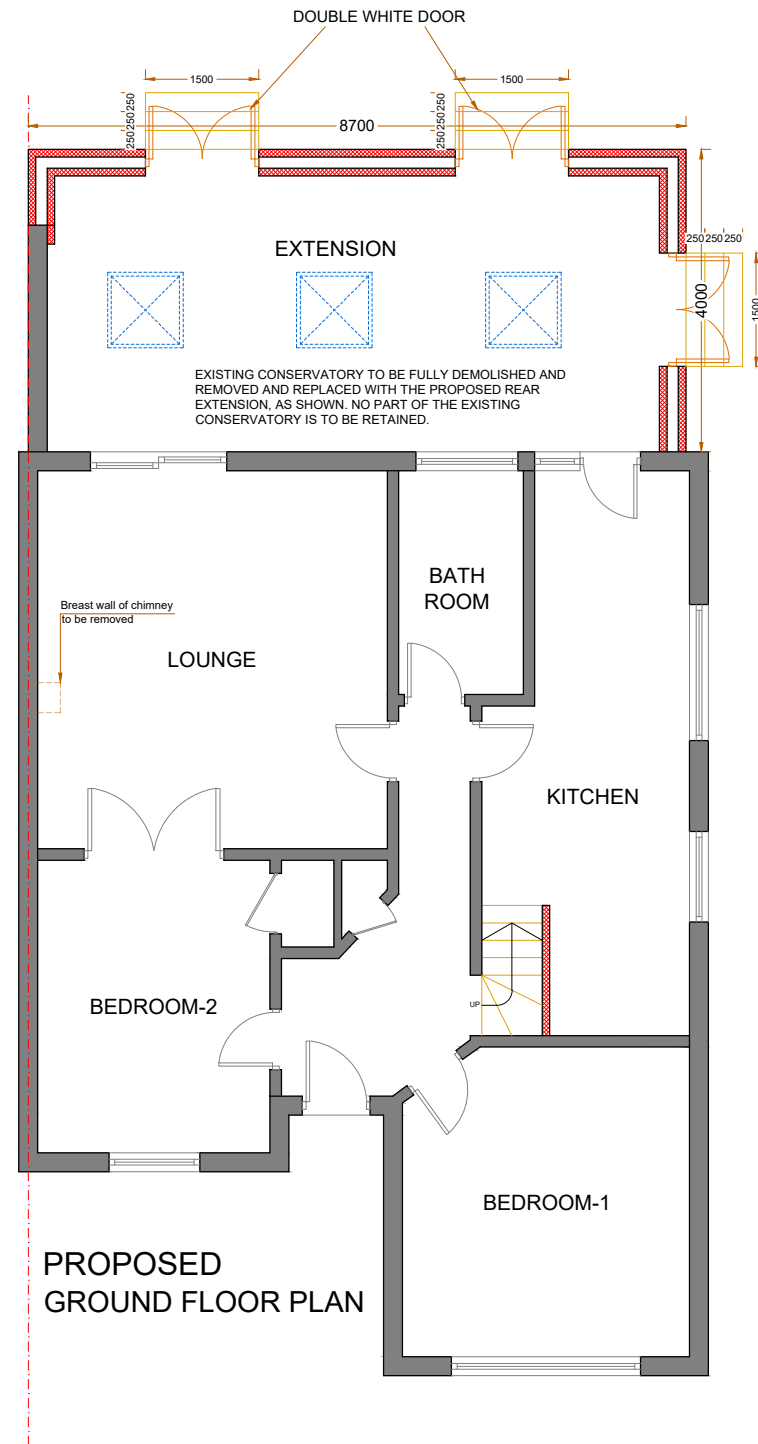

KM Renovations and Surveys LTD

1. All Dimension are in millimeters.
2. All dimensions are to be checked on site and the Architect is to inform of any discrepancies before construction commences.
3. All references to drawings refer to current revision of that drawing.

REFERENCE: 1 Trent Way West End Southampton SO30 3FW

TITLE: Proposed Ground Floor Extension & Juliet Balcony to Loft Floor with Internal Alterations

PROJECT No 001 DATE: 18-08-2026

SHEET No **P 02** PROPOSED FLOOR PLANS WITH ROOF PLAN



0 1 2 scale 5m 1:100 @A3

NOTES:

DRAWN BY KM

EDITED BY AB