




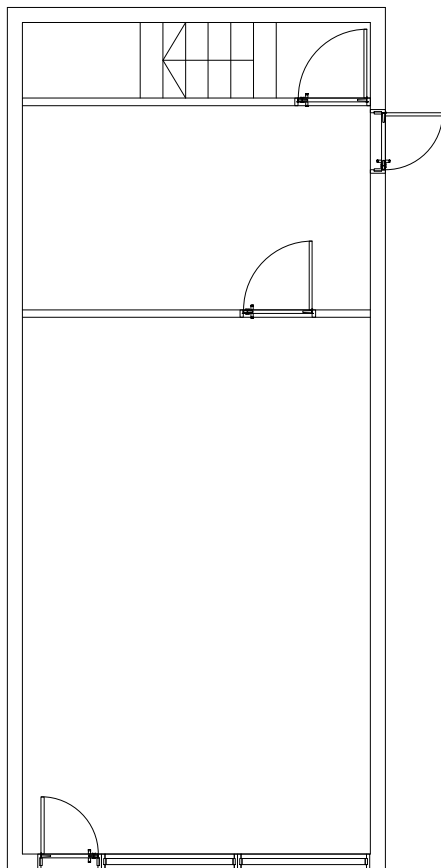

01_Existing Floor Plan
Scale 1:100

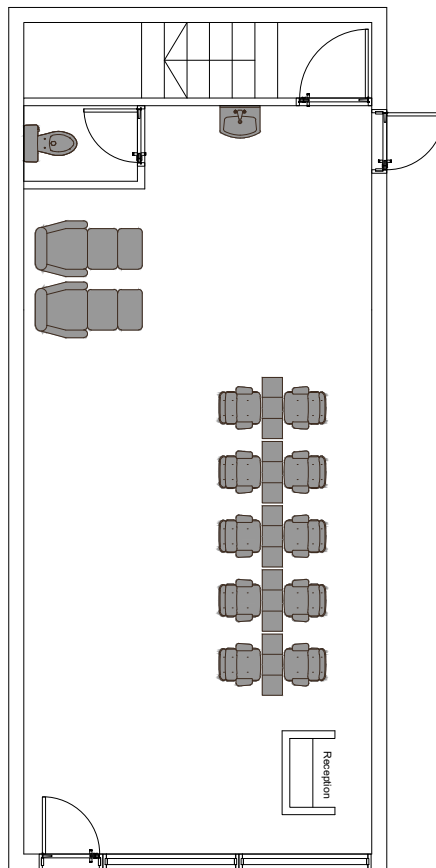

02_Proposed Floor Plan
Scale 1:100

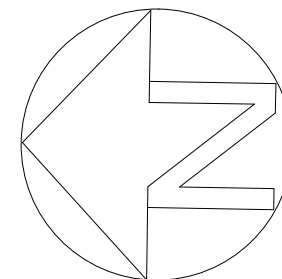

PROPOSED ALTERATION DESCRIPTION

1. Proposed Use: Fit-out and operation of the premises as a commercial nail salon.
2. Internal Alterations: Removal of an internal partition wall. Replacement of the existing ceiling and installation of new tiled flooring.
3. Equipment Installation: Installation of professional pedicure chairs.

DATE	05/08/2026
DRAWING TITLE: Existing and Proposed Floor Plan	
PROJECT DESCRIPTION: Proposed Nails and Beauty Salon	
PROJECT ADDRESS: 42 Market St, Eastleigh SO50 5RA	
DRAWN BY:	
APPLICANT(S): Hong Van Nguyen	
SCALE	1:100
DRAW NO.	050826.1