


Proposed Site Plan

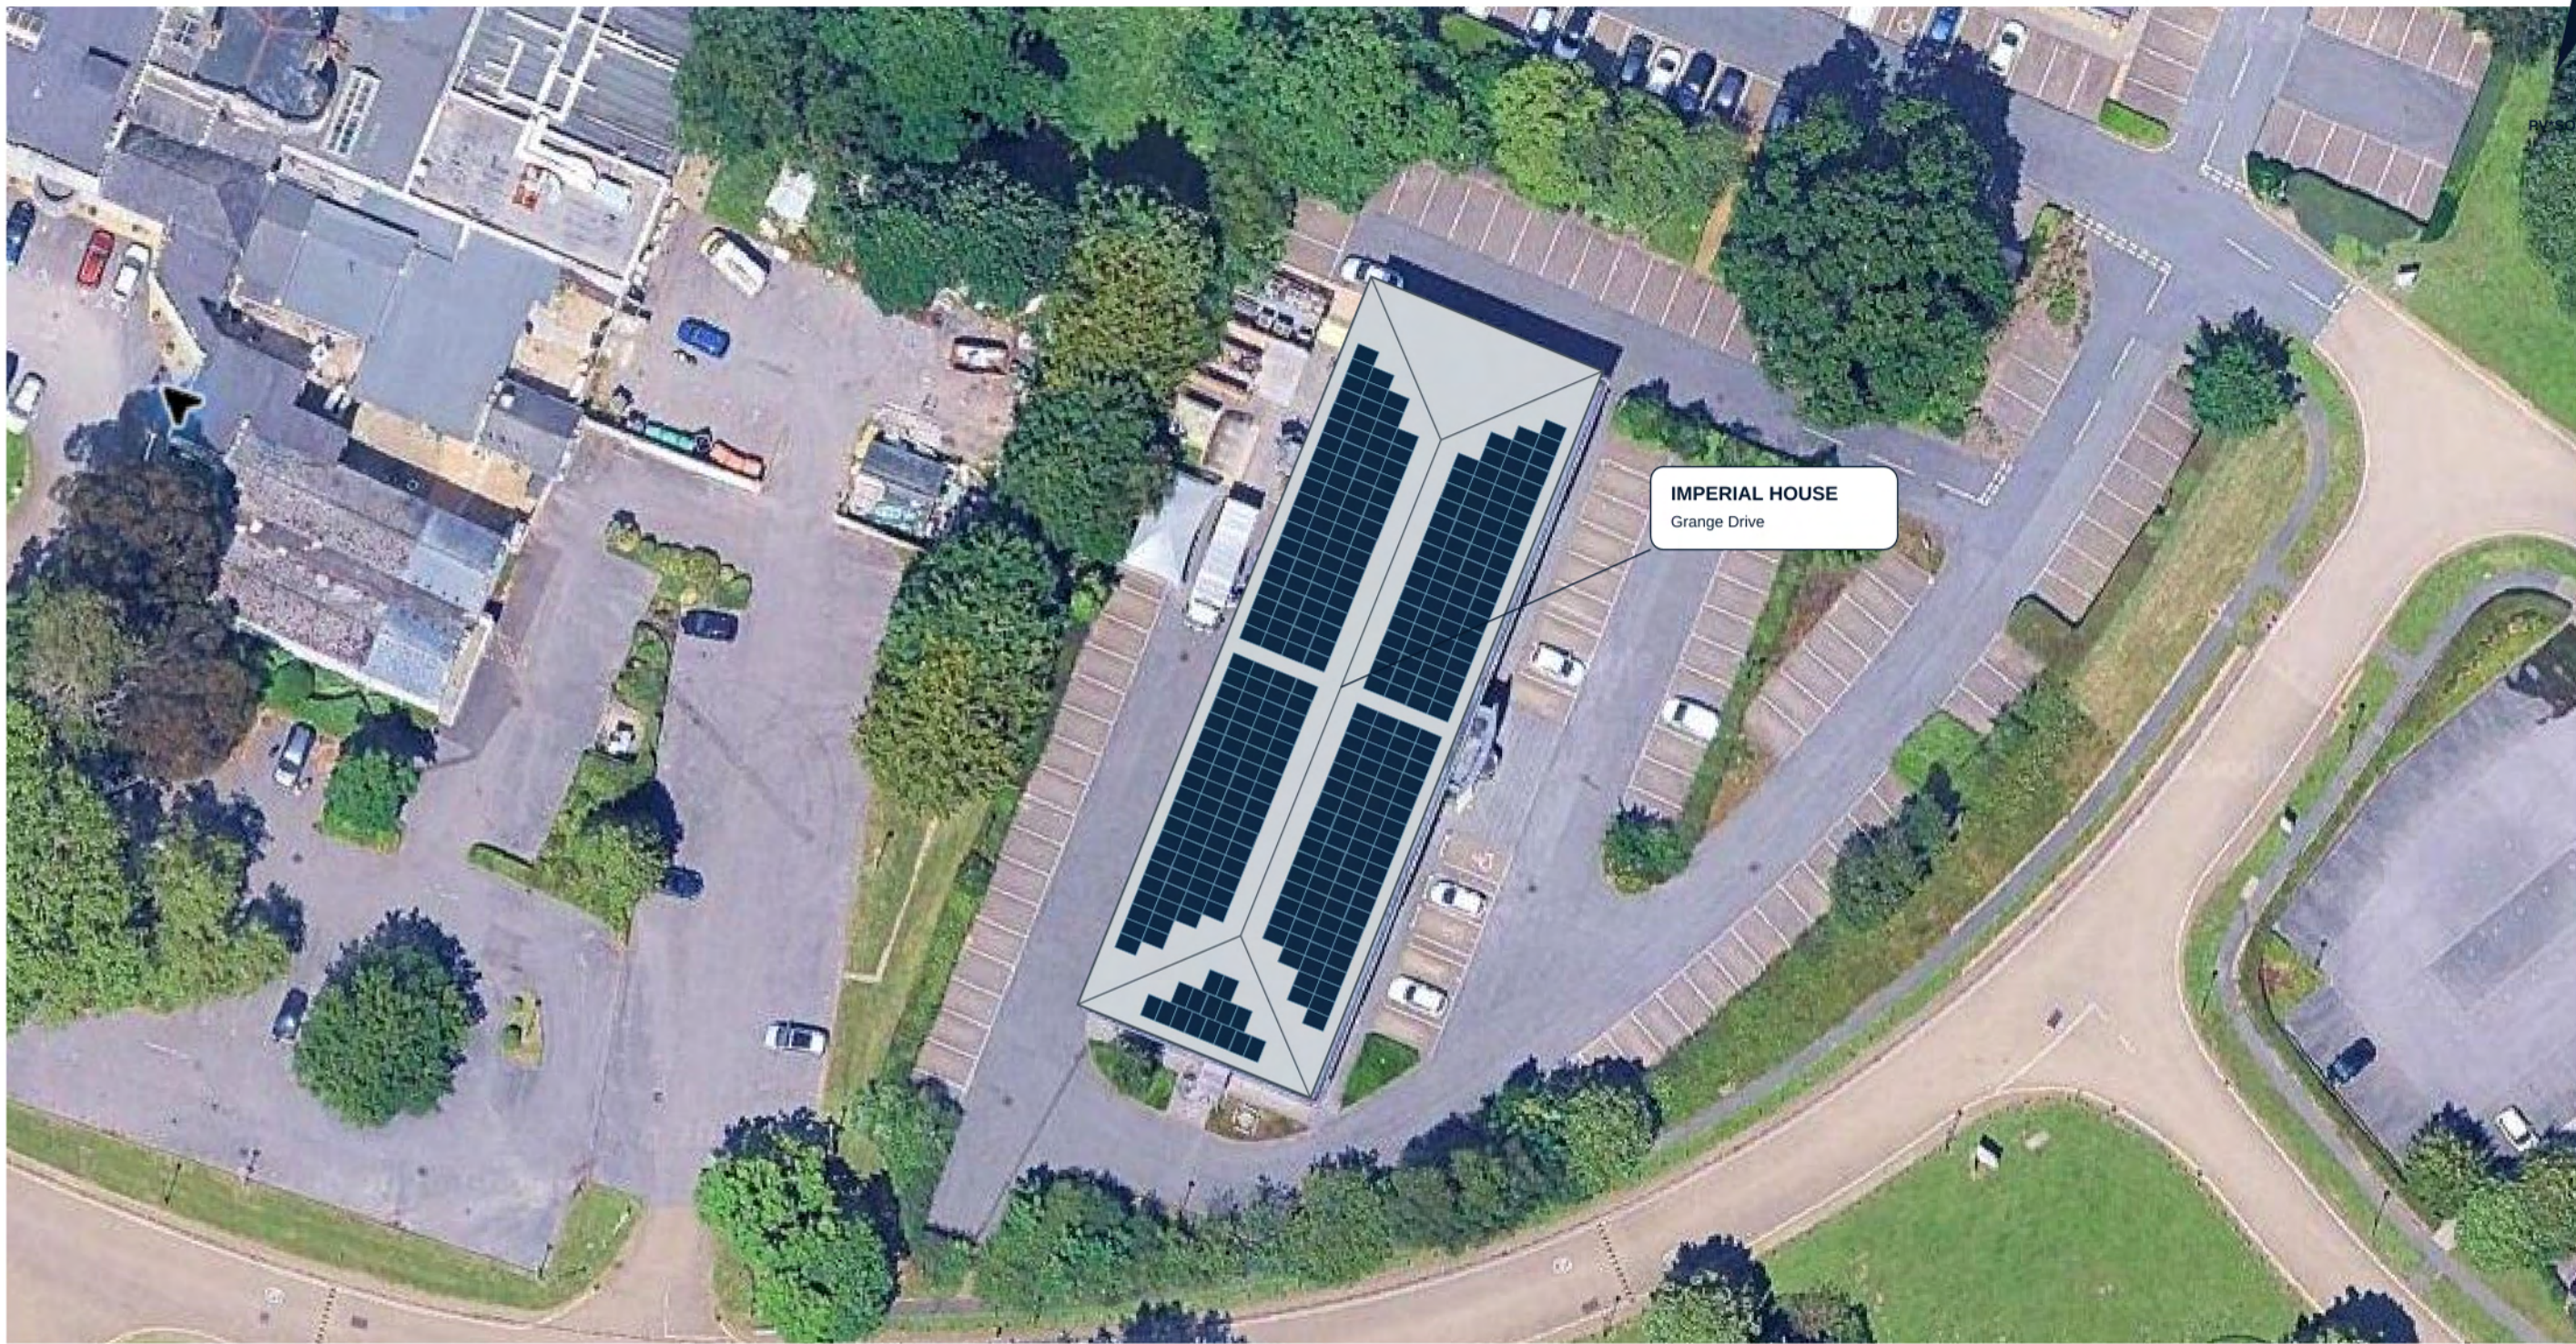

IMPERIAL HOUSE - PROPOSED ROOF-MOUNTED SOLAR PV

PROPOSED SITE PLAN

Imperial House, Grange Drive, Southampton, SO30 3RE

Infinity Energy Services Limited | Designed by Benjamin Brockbank-Naylor

Planning issue; based on supplied aerial/PV*SOL data - not a measured or topographic survey. Do not scale for construction.

DRAWING NO.

IES-IMP-102

STATUS

PLANNING

SCALE

1:500 @ A3

REV / DATE

P01 / 20 August 2026

