


55 Ardingly Cress

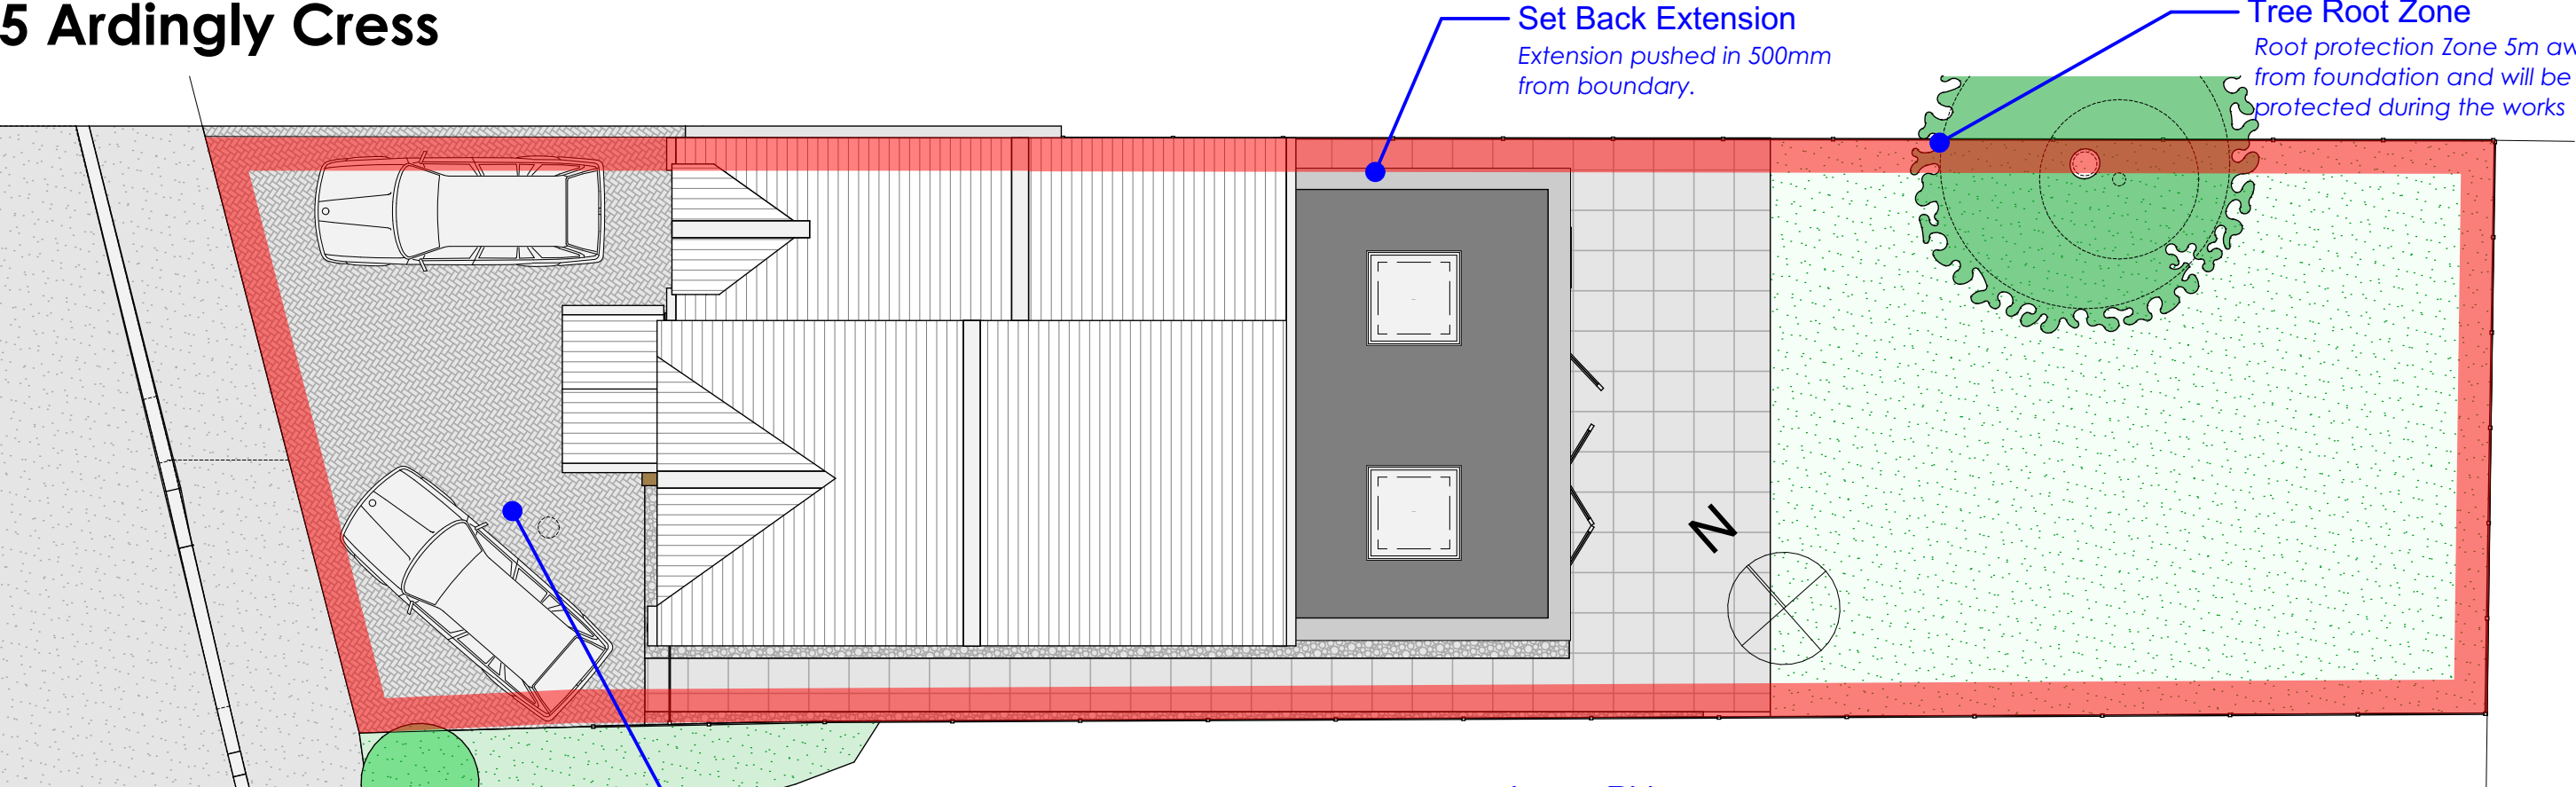


Set Back Extension
Extension pushed in 500mm
from boundary.

Tree Root Zone
Root protection Zone 5m away
from foundation and will be
protected during the works


Proposed Site Plan Scale 1:100 @ A3

Increased Parking
Enlarged drive to be more
accessible and provide more
parking

Lower Ridge
Proposed Ridge 600mm lower
than existing
Amended design as per
drawings

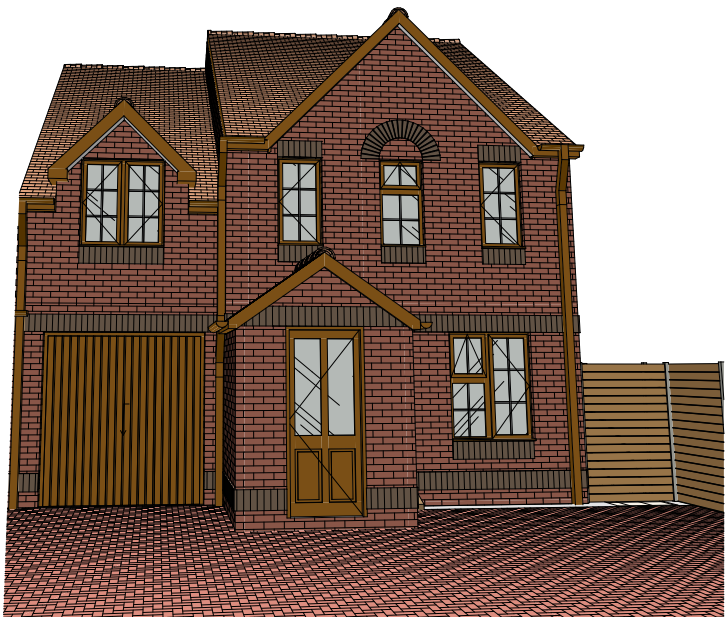

Proposed 3D View Not To Scale @ A3

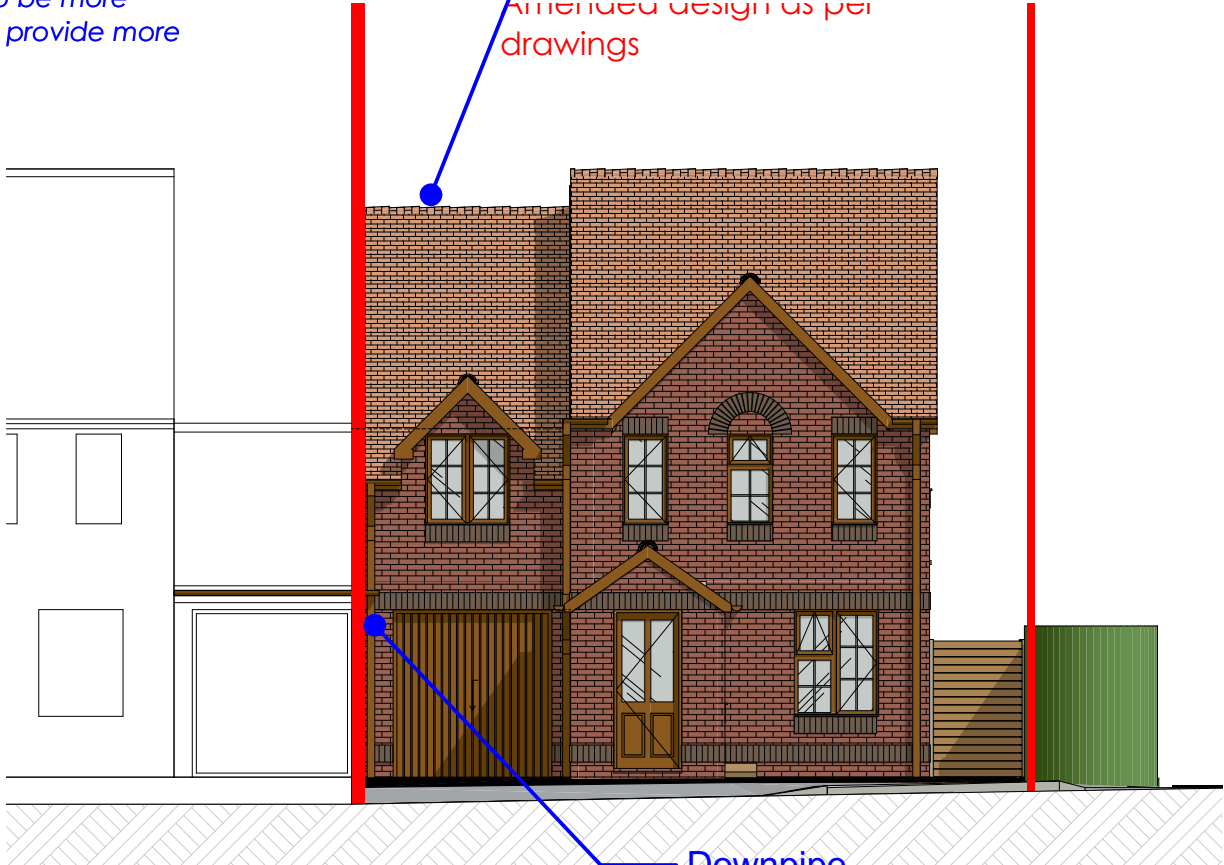

Downpipe
Existing garage gutter to be
connected to proposed
downpipe

Proposed Street Scene Scale 1:100 @ A3

Project
Rear Extension Plans

Project Address
55 Ardingly Cres, Hedge End,
Southampton SO30 2TE

Client
Giles Bolton



LR
Architecture
07729564872

Drawing Number	P003v2	Page Size	A3
Scale	1:100	Drawn By	LR

