


55 Ardingly Cress

Proposed Roof Tiles
To match existing tiles.

Proposed Windows
To match style and materials of existing windows

Brick Features
To match the existing style and design of the existing

Proposed Porch
Porch to machth the style of the existing home.

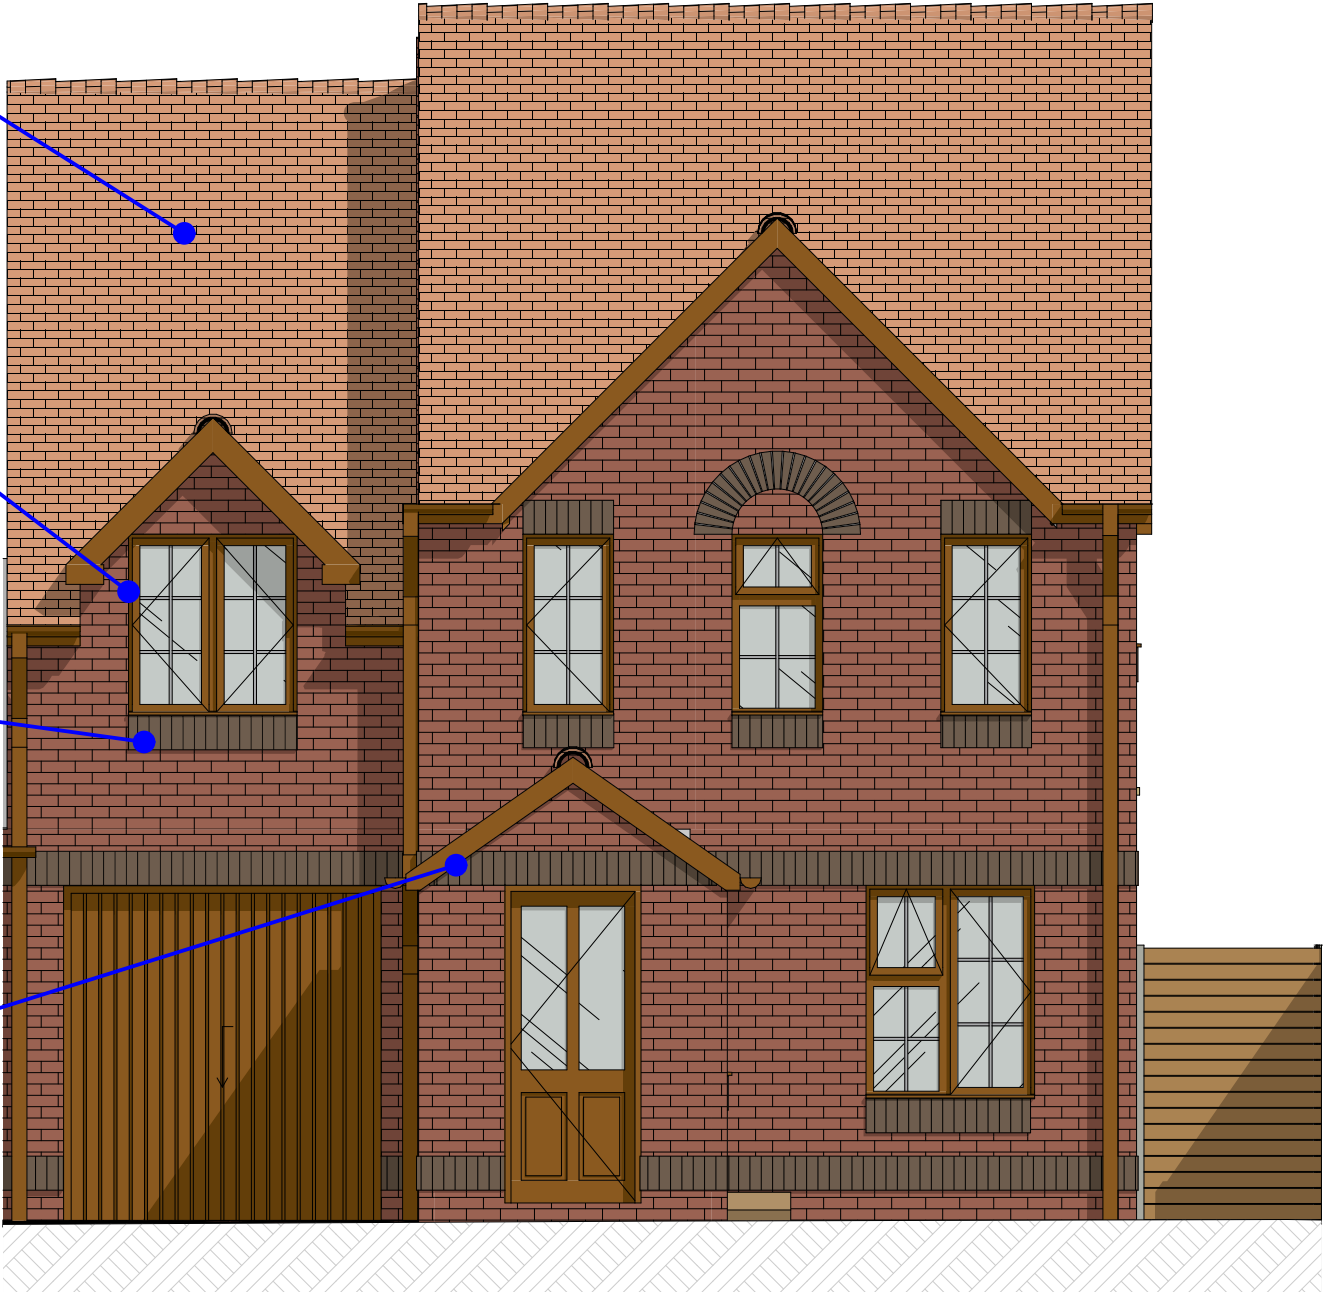

Proposed South East Elevation Plan Scale 1:50 @ A3



Notes

The content of the drawing remain the copyright of **LRArchitecture**, no reproduction without written consent

All dimensions to be verified on site. Any discrepancies are to be reported to the relevant parties.

Do not scale from drawing, figured dimensions to be used only. drawings to be read in conjunction with all relevant drawings/ schedules ect, which relate to this project

Project
Rear Extension Plans

Project Address
55 Ardingly Cres, Hedge End,
Southampton SO30 2TE

Client
Giles Bolton

Drawing Number	P011v2	Page Size	A3
Scale	1:50	Drawn By	LR