

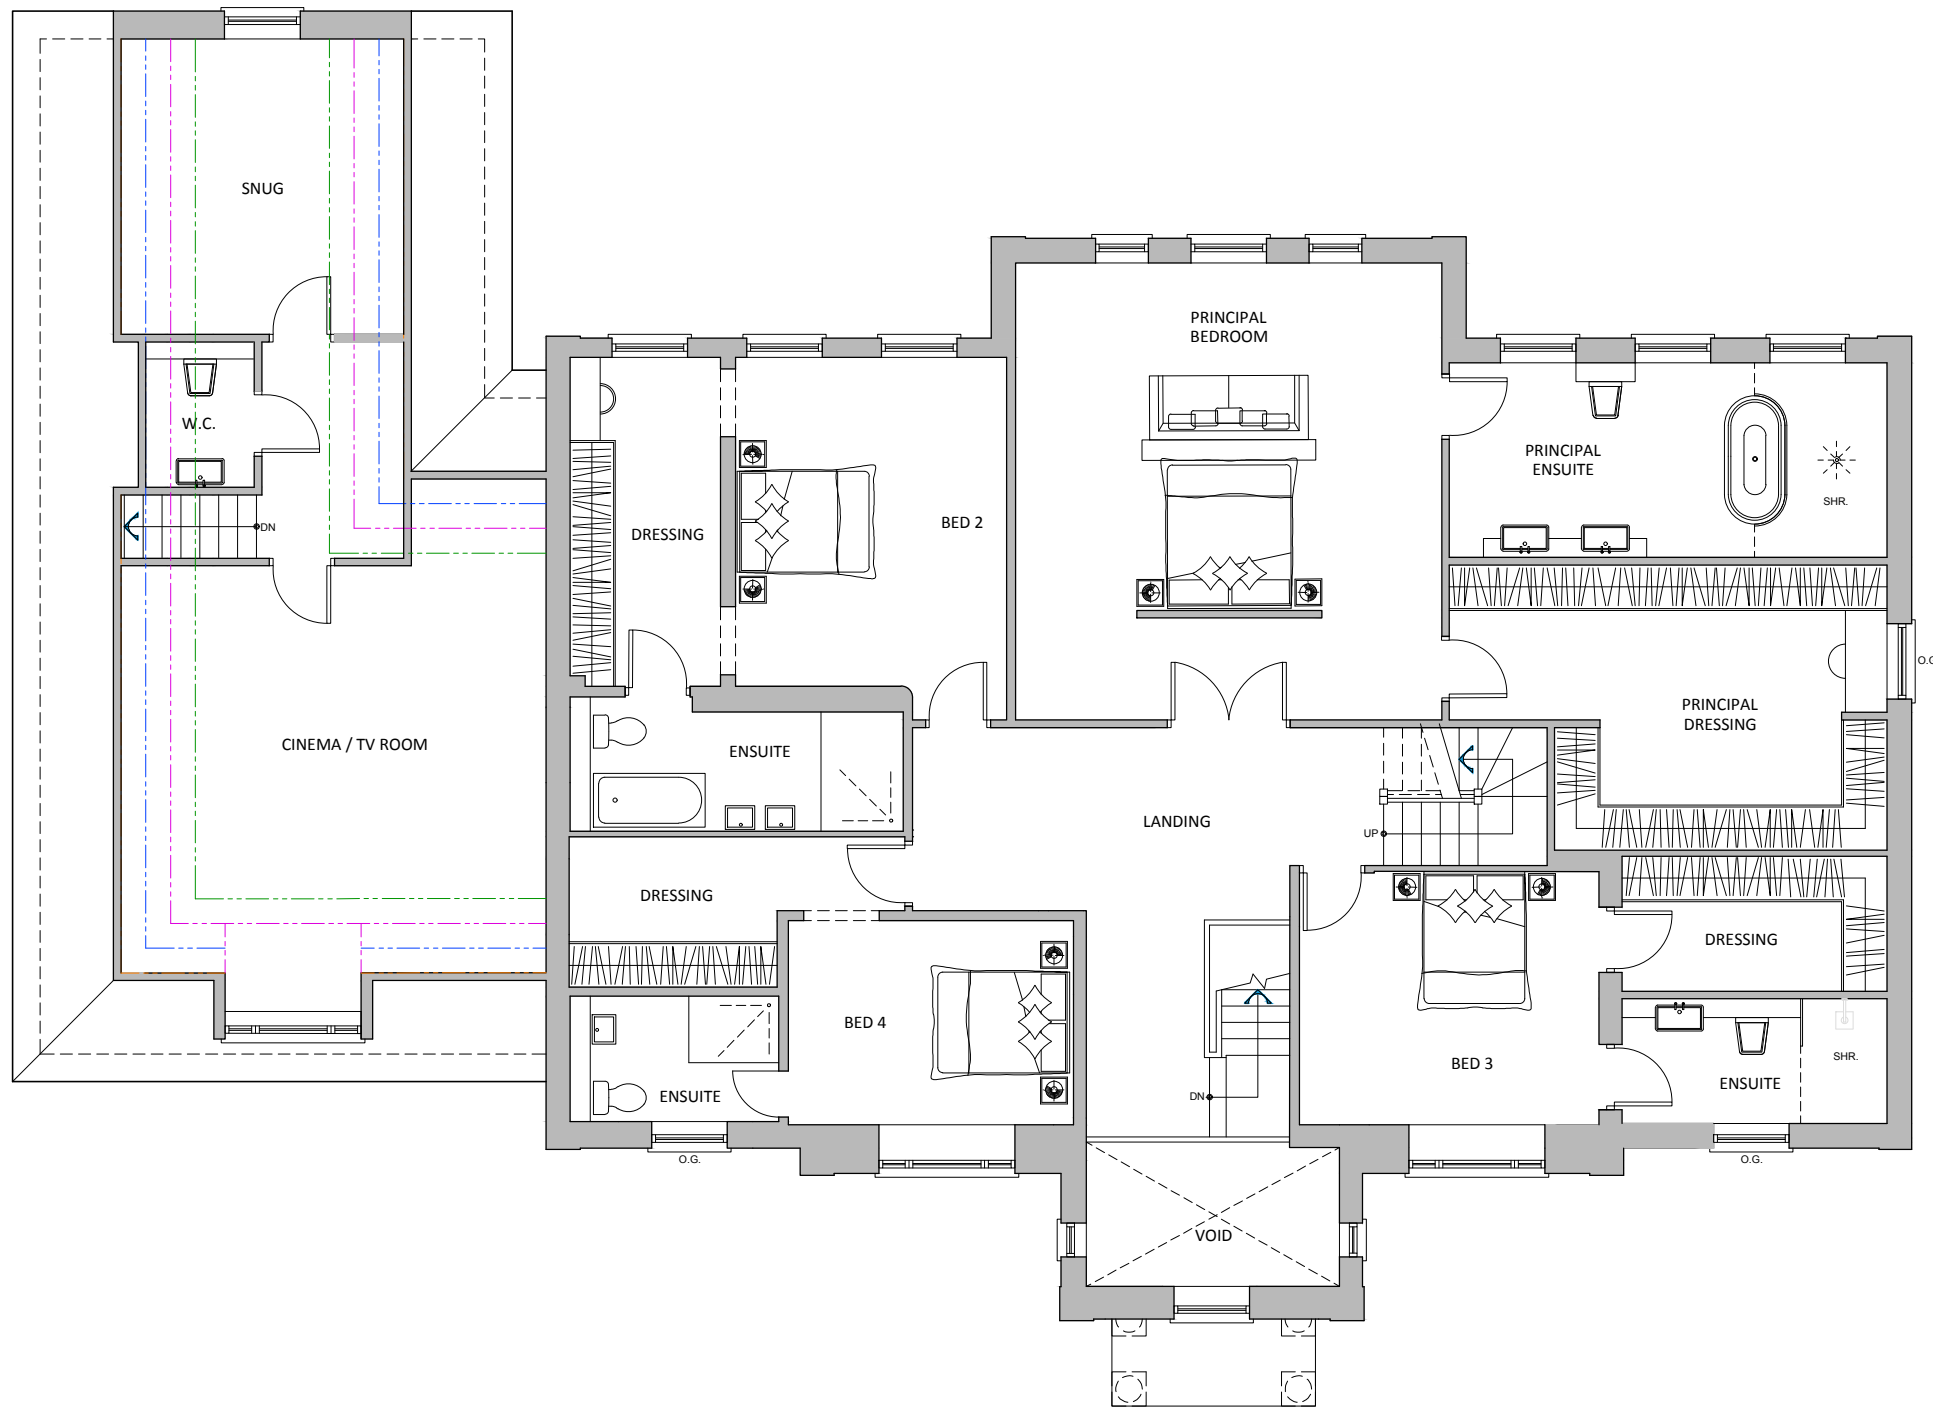


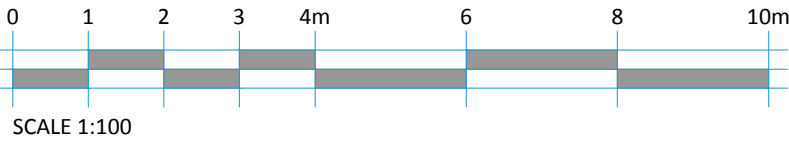


FIRST FLOOR PLAN
SCALE 1:100


2400mm ABOVE FFL
2100mm ABOVE FFL
1800mm ABOVE FFL
1500mm ABOVE FFL

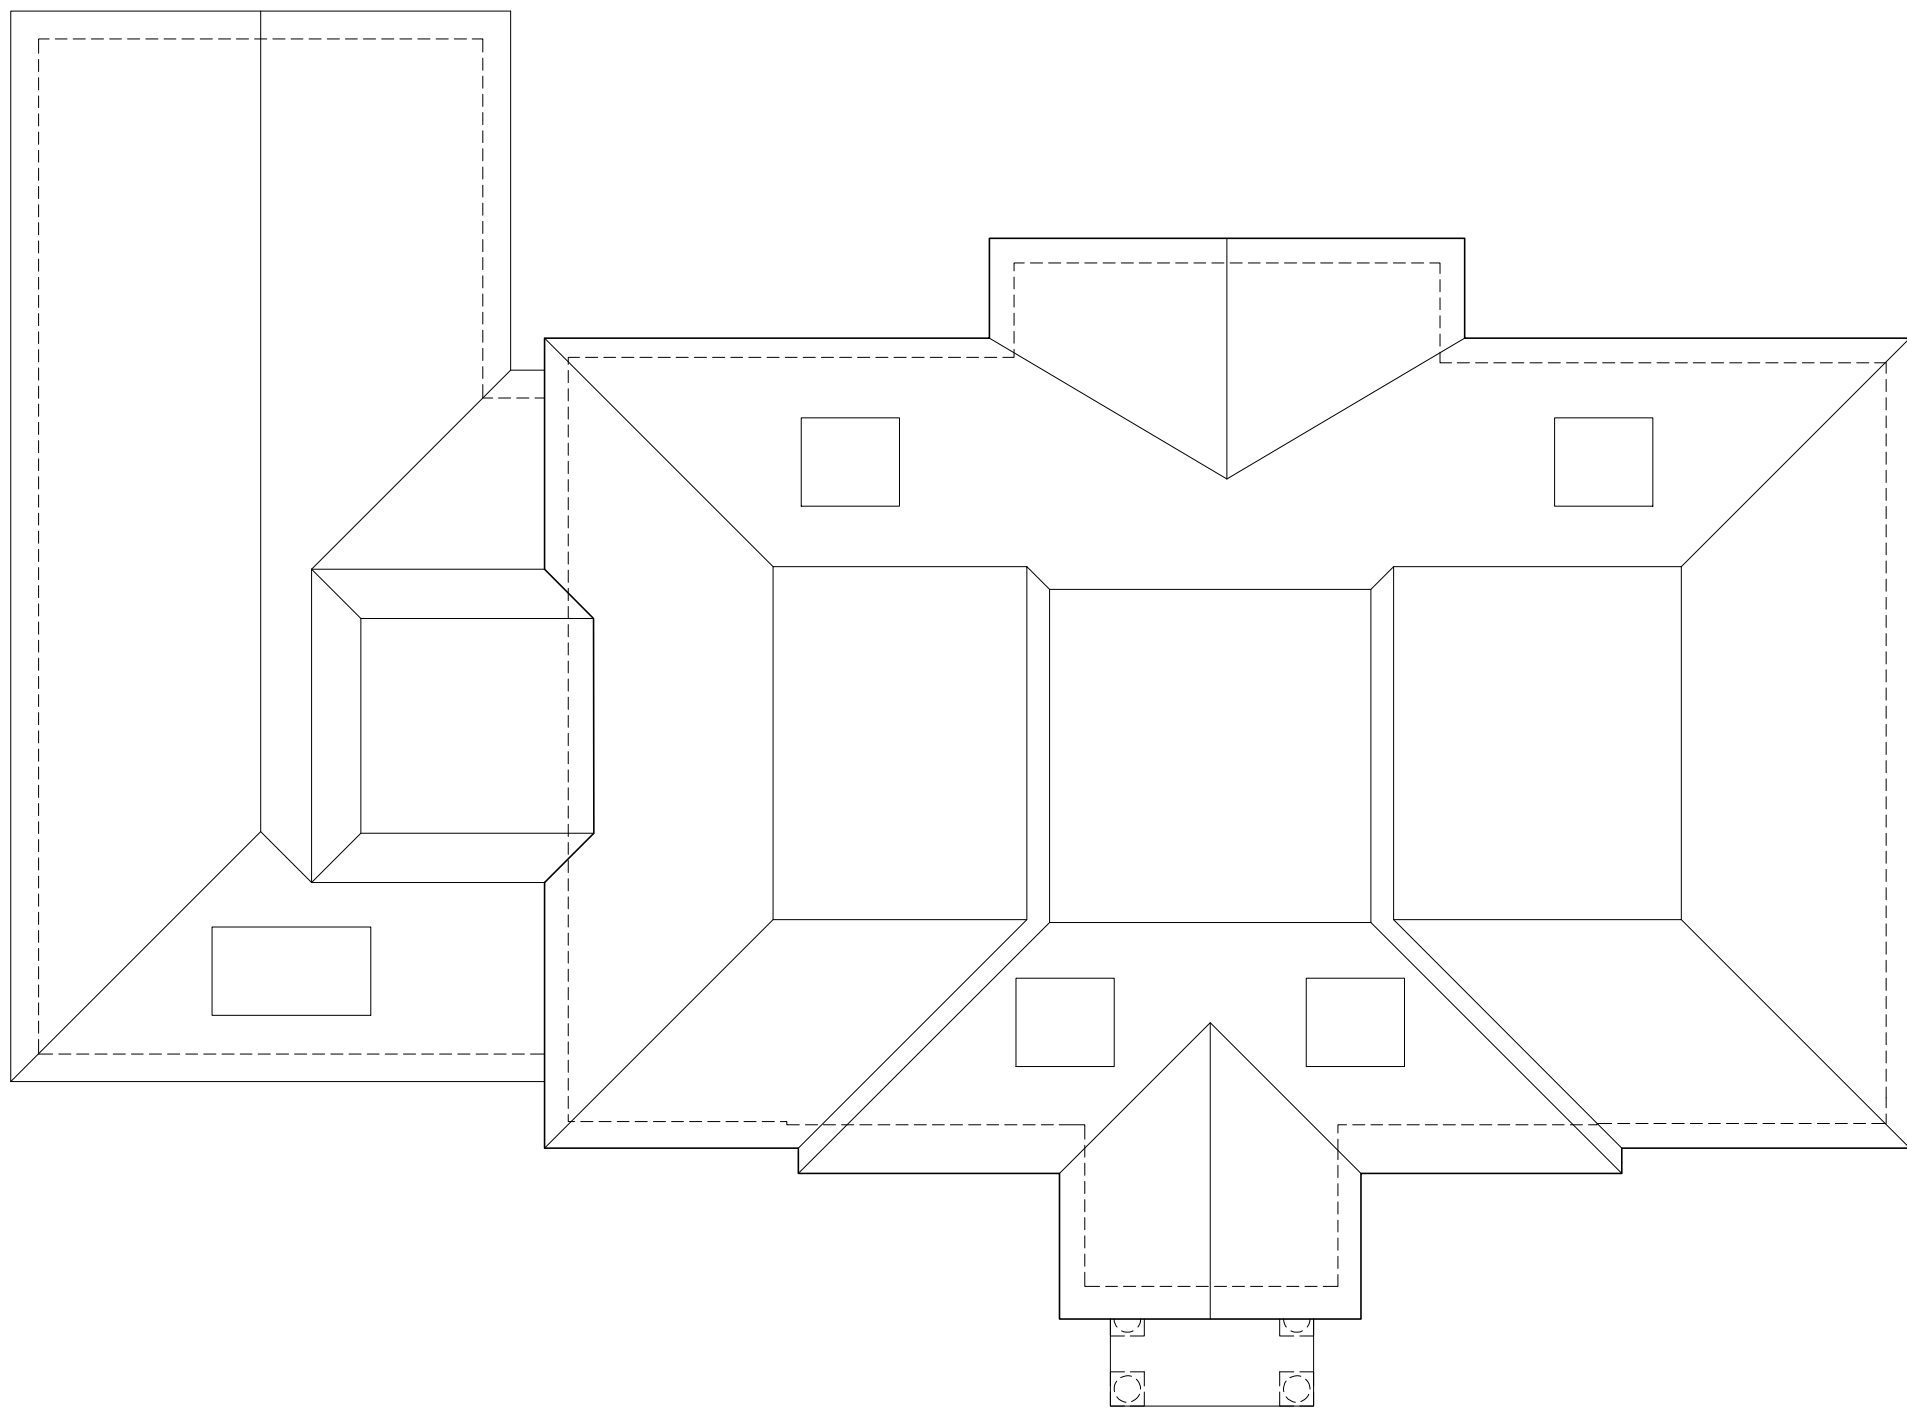

ROOFSCAPE PLAN
SCALE 1:100

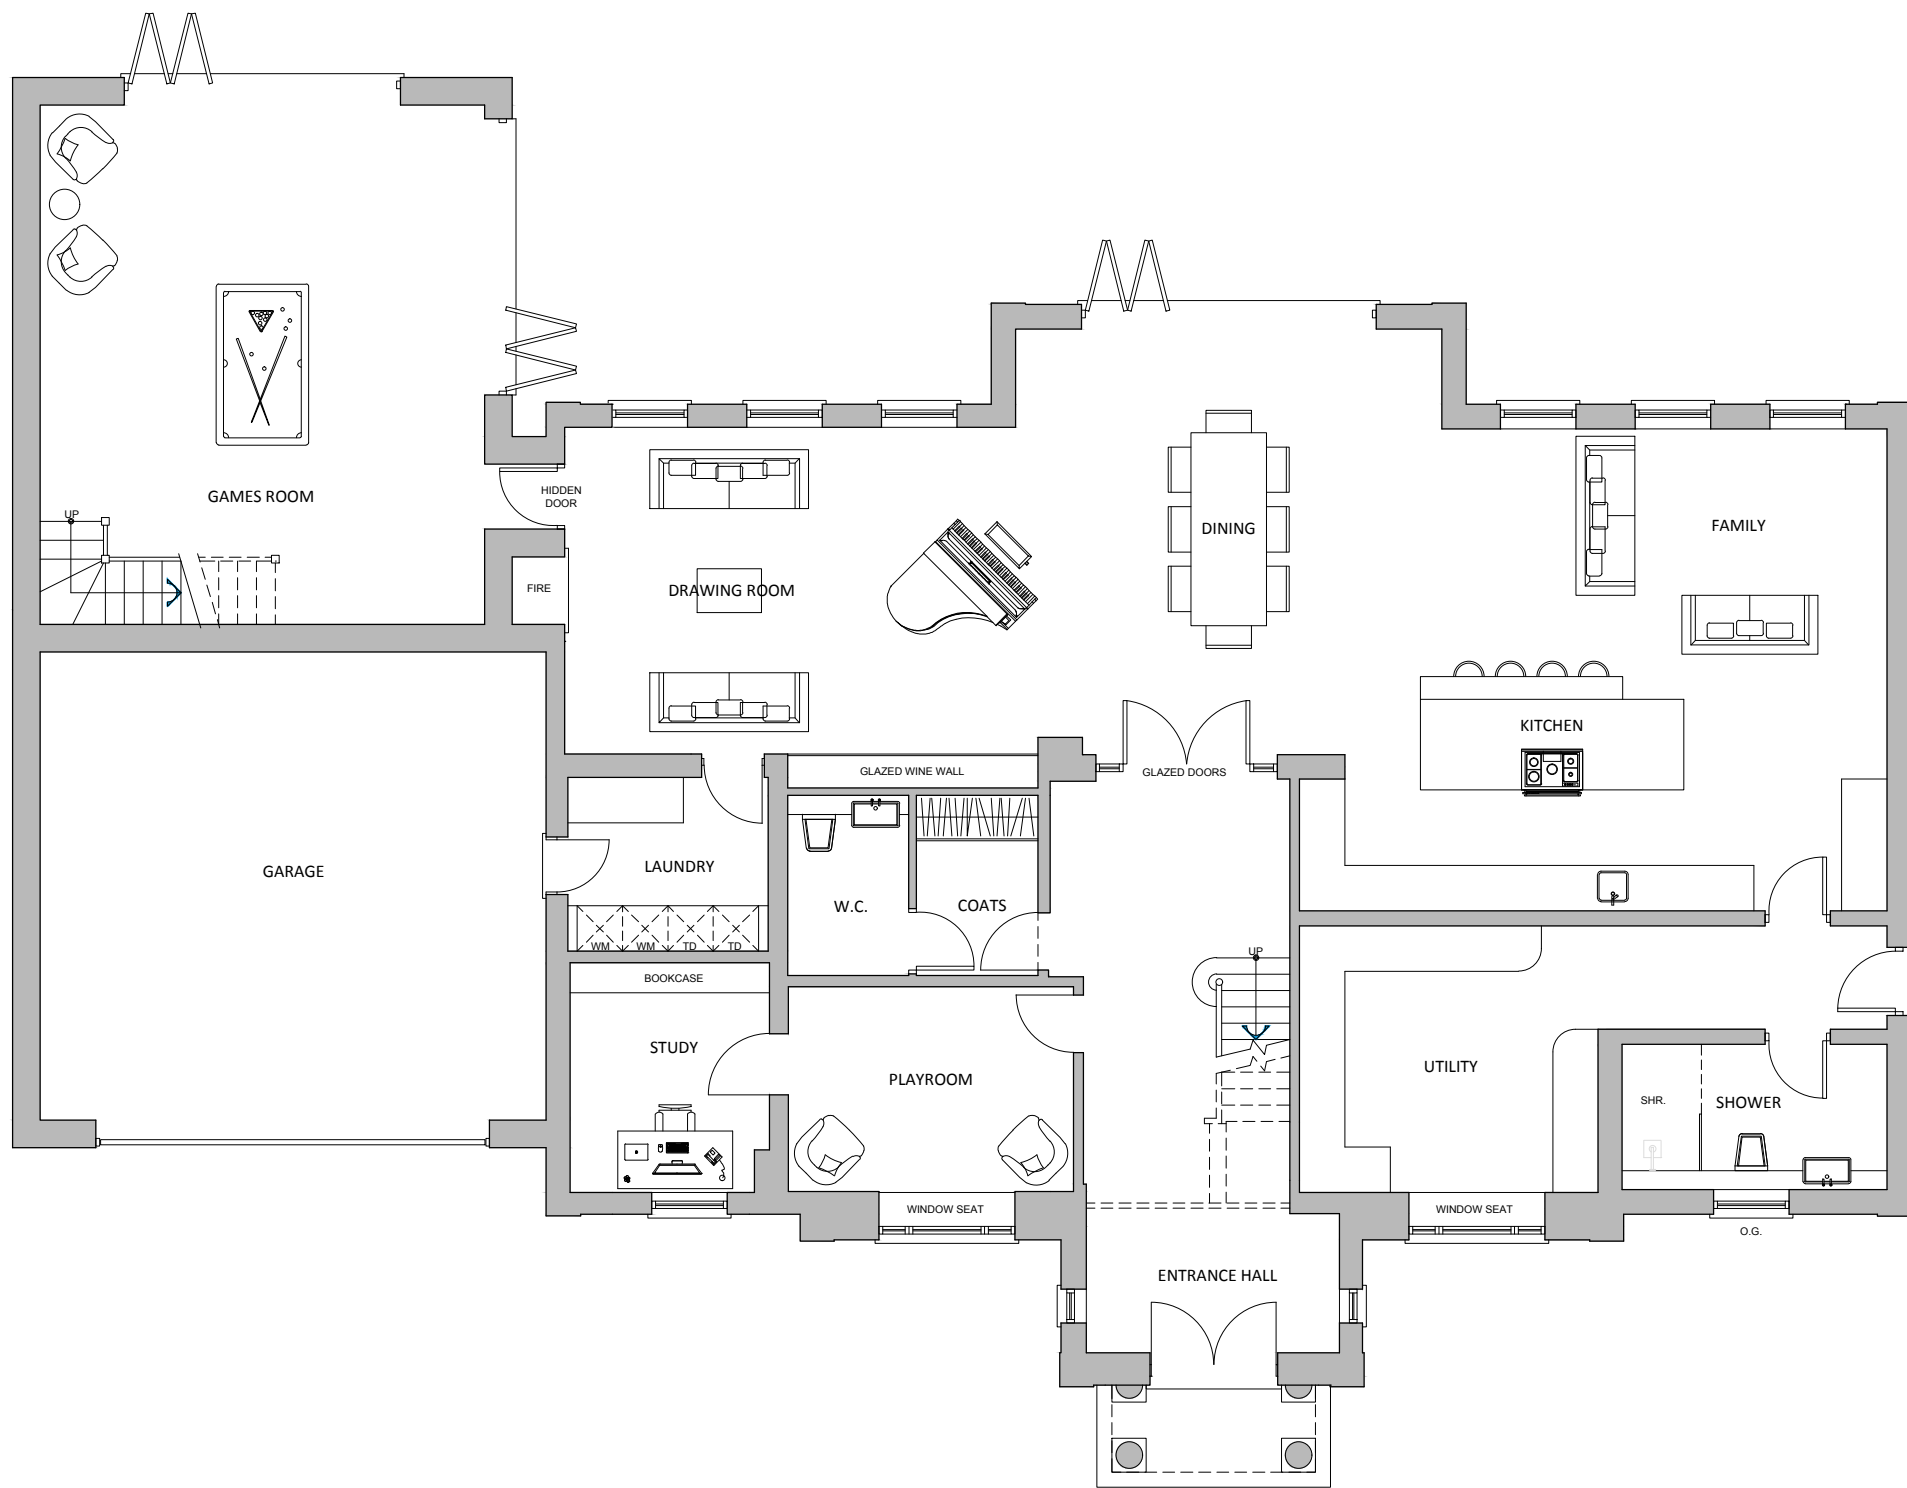

GROUND FLOOR PLAN
SCALE 1:100

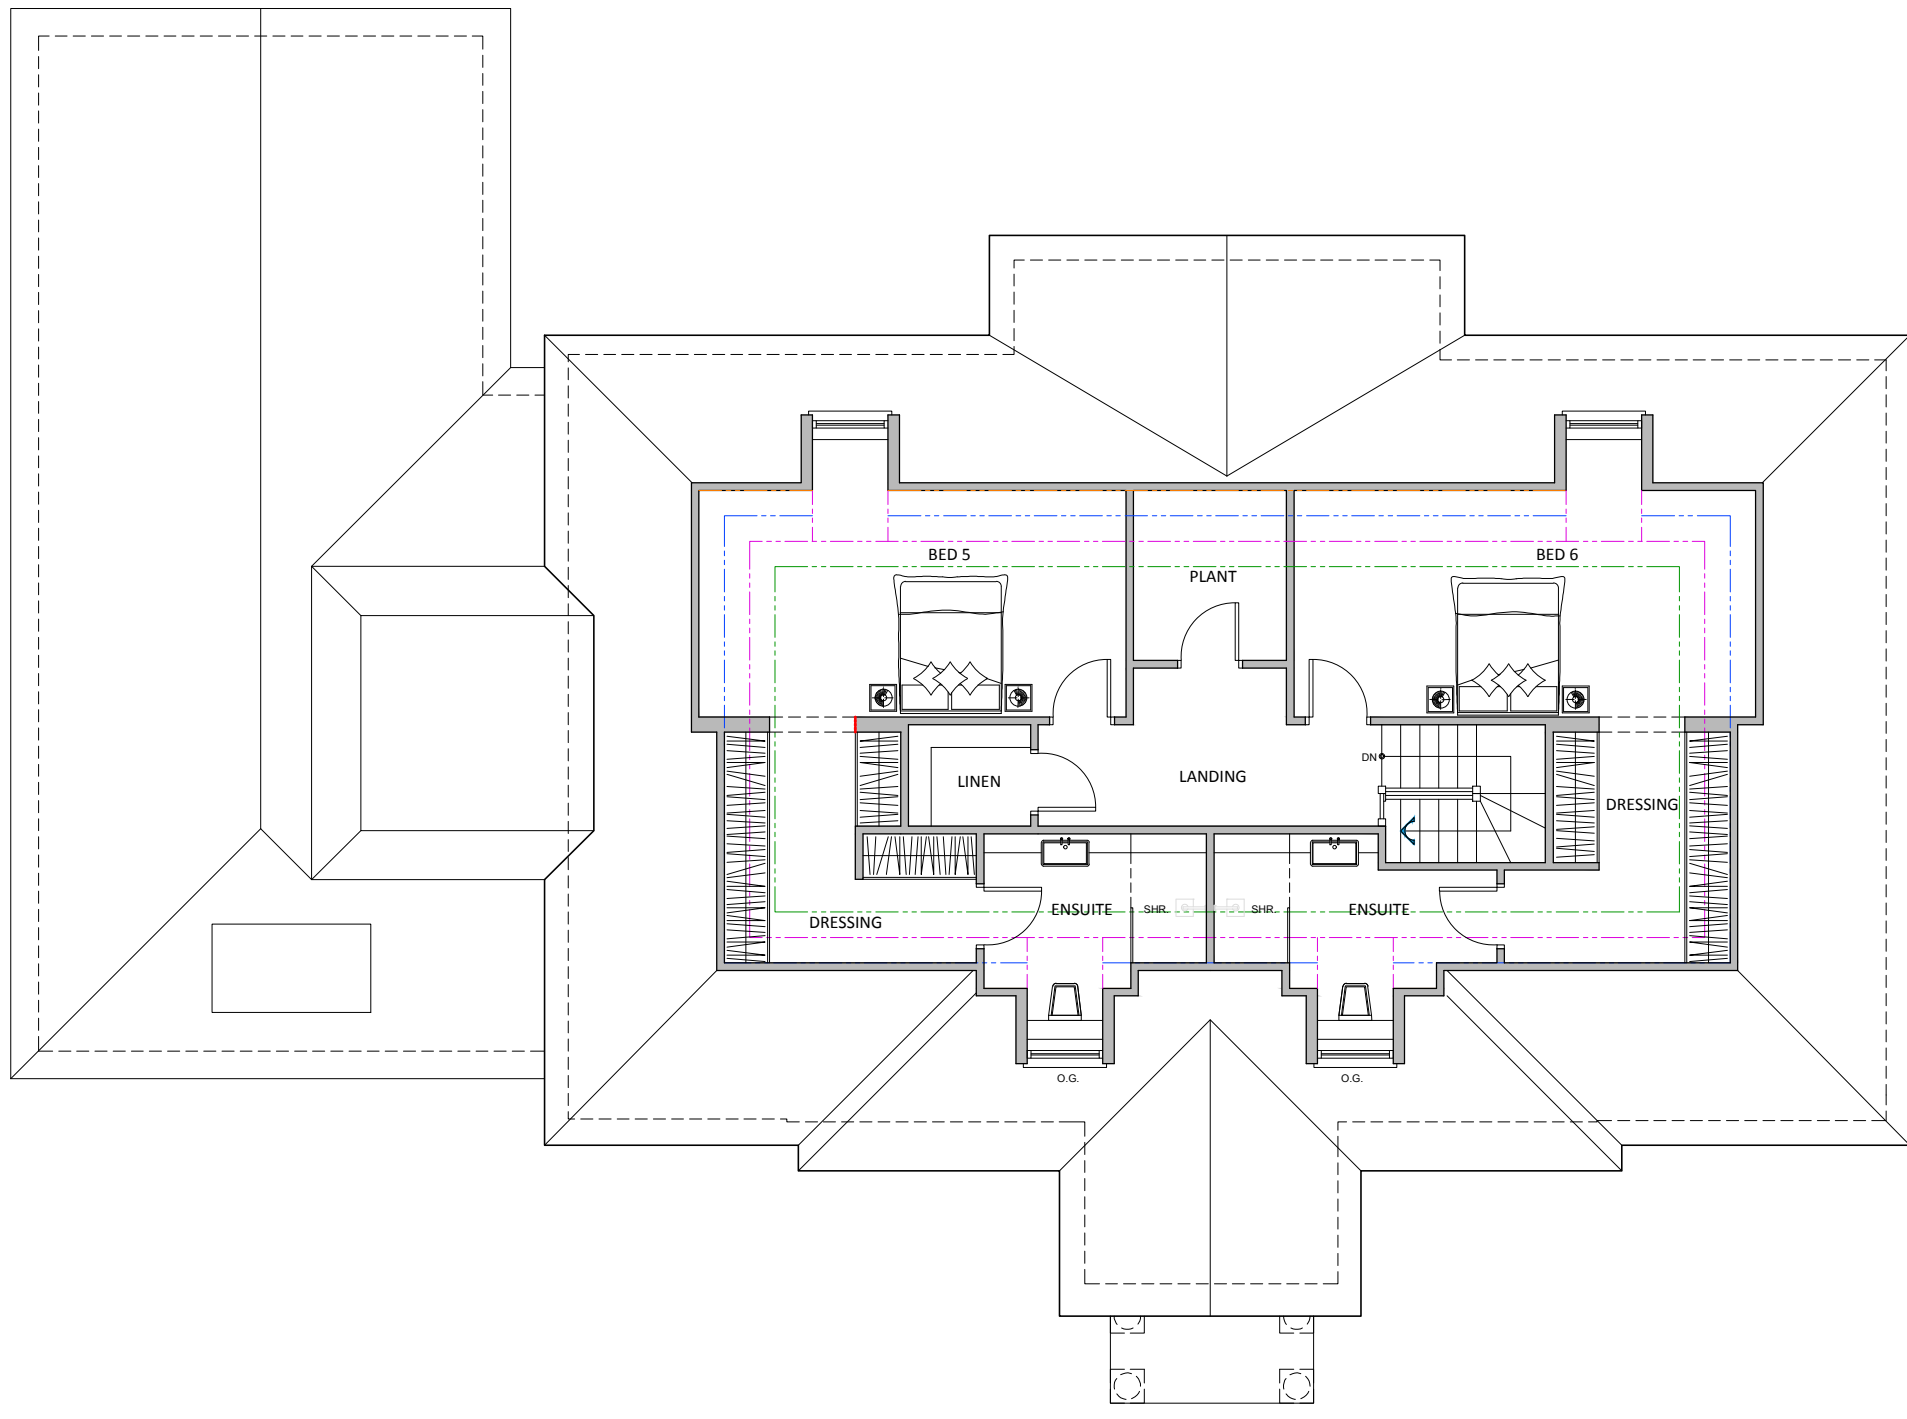

SECOND FLOOR PLAN
SCALE 1:100

2400mm ABOVE FFL
2100mm ABOVE FFL
1800mm ABOVE FFL
1500mm ABOVE FFL

REV. A	DATE 04.09.26	REVISIONS REVISED IN ACCORDANCE WITH PLANNING OFFICER COMMENTS.	REV. DATE	REVISIONS	CLIENT: MR & MRS MAY	PROJECT: 41 HOCOMBE ROAD, CHANDLER'S FORD, EASTLEIGH, SO53 5SP.
					SCALE: 1:100 (AT ORIGINAL)	DRAWING: FLOOR PLANS AS PROPOSED
					DRAWN: BM	DRAWING NO: P01
					DATE: APRIL '26	REVISION: A
©COPYRIGHT EXISTS ON THE DESIGNS AND INFORMATION SHOWN ON THIS DRAWING. This drawing may be scaled or cross referenced to the scale bar for planning application purposes only. Do not scale for any other purpose. Use figured dimensions only. Subject to site survey and all necessary consents. All dimensions to be checked by user and any discrepancies/errors or omissions to be reported to Twenty20 Architecture Ltd before work commences. This drawing is to be read in conjunction with all other relevant materials.					JOB NO: 26 - P0331	