


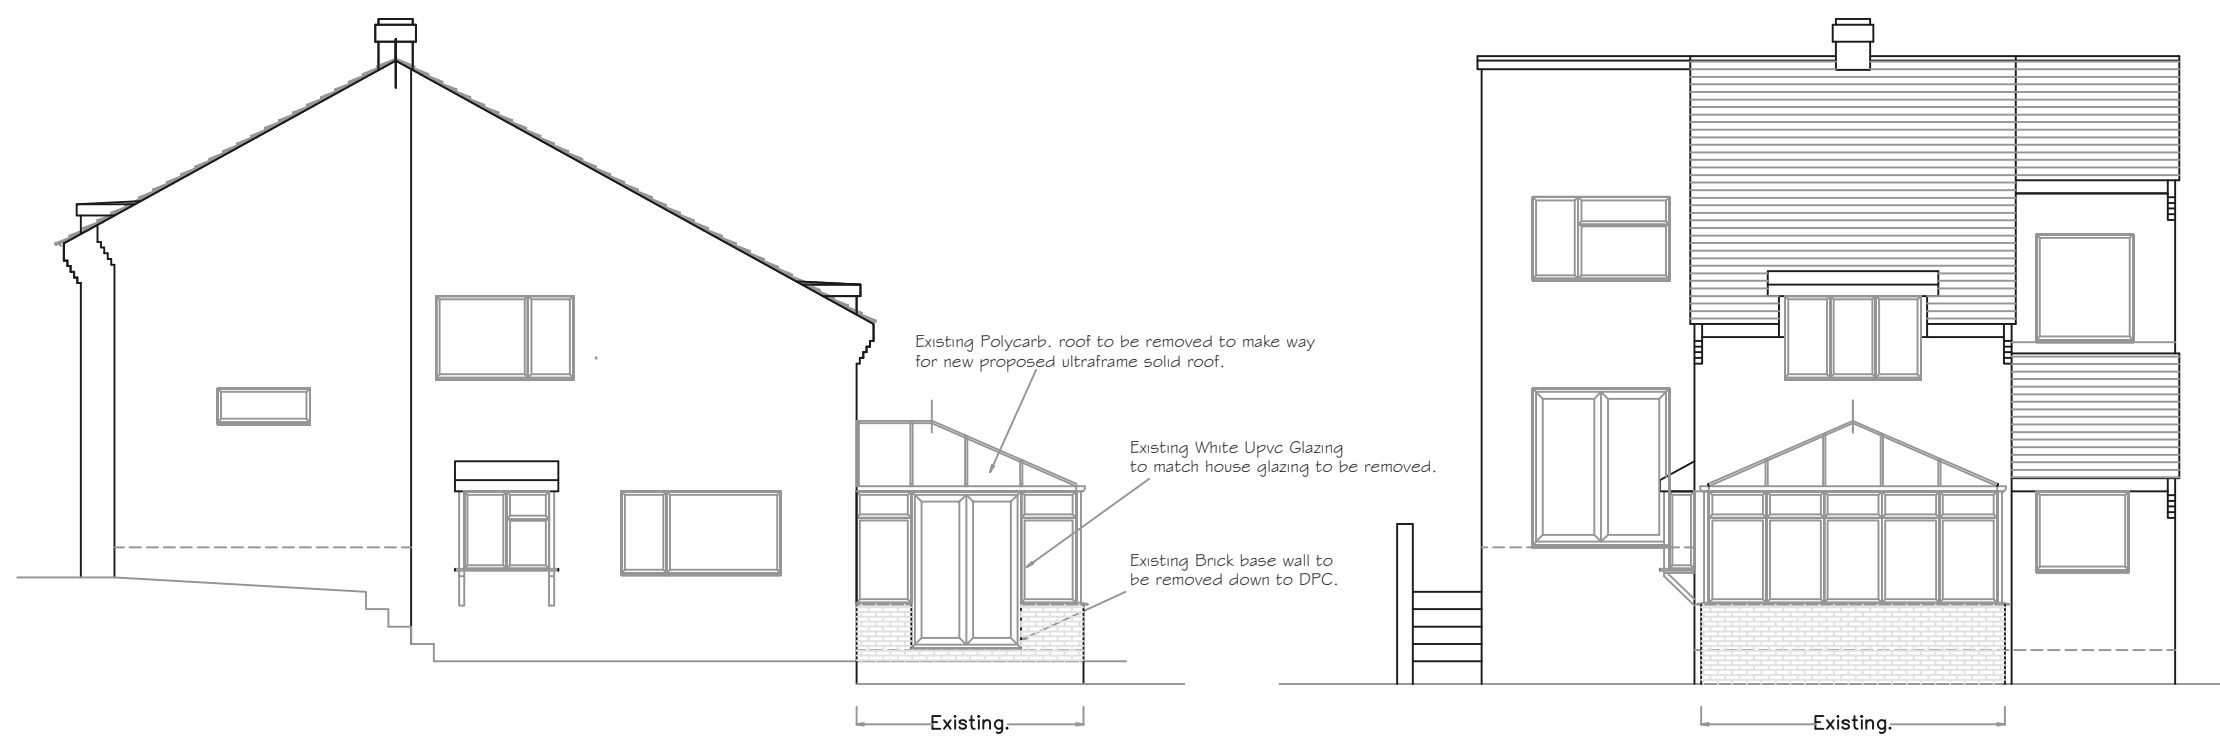


EXISTING SIDE ELEVATION 1/100.


EXISTING REAR ELEVATION 1/100.



EXISTING SIDE ELEVATION 1/100.

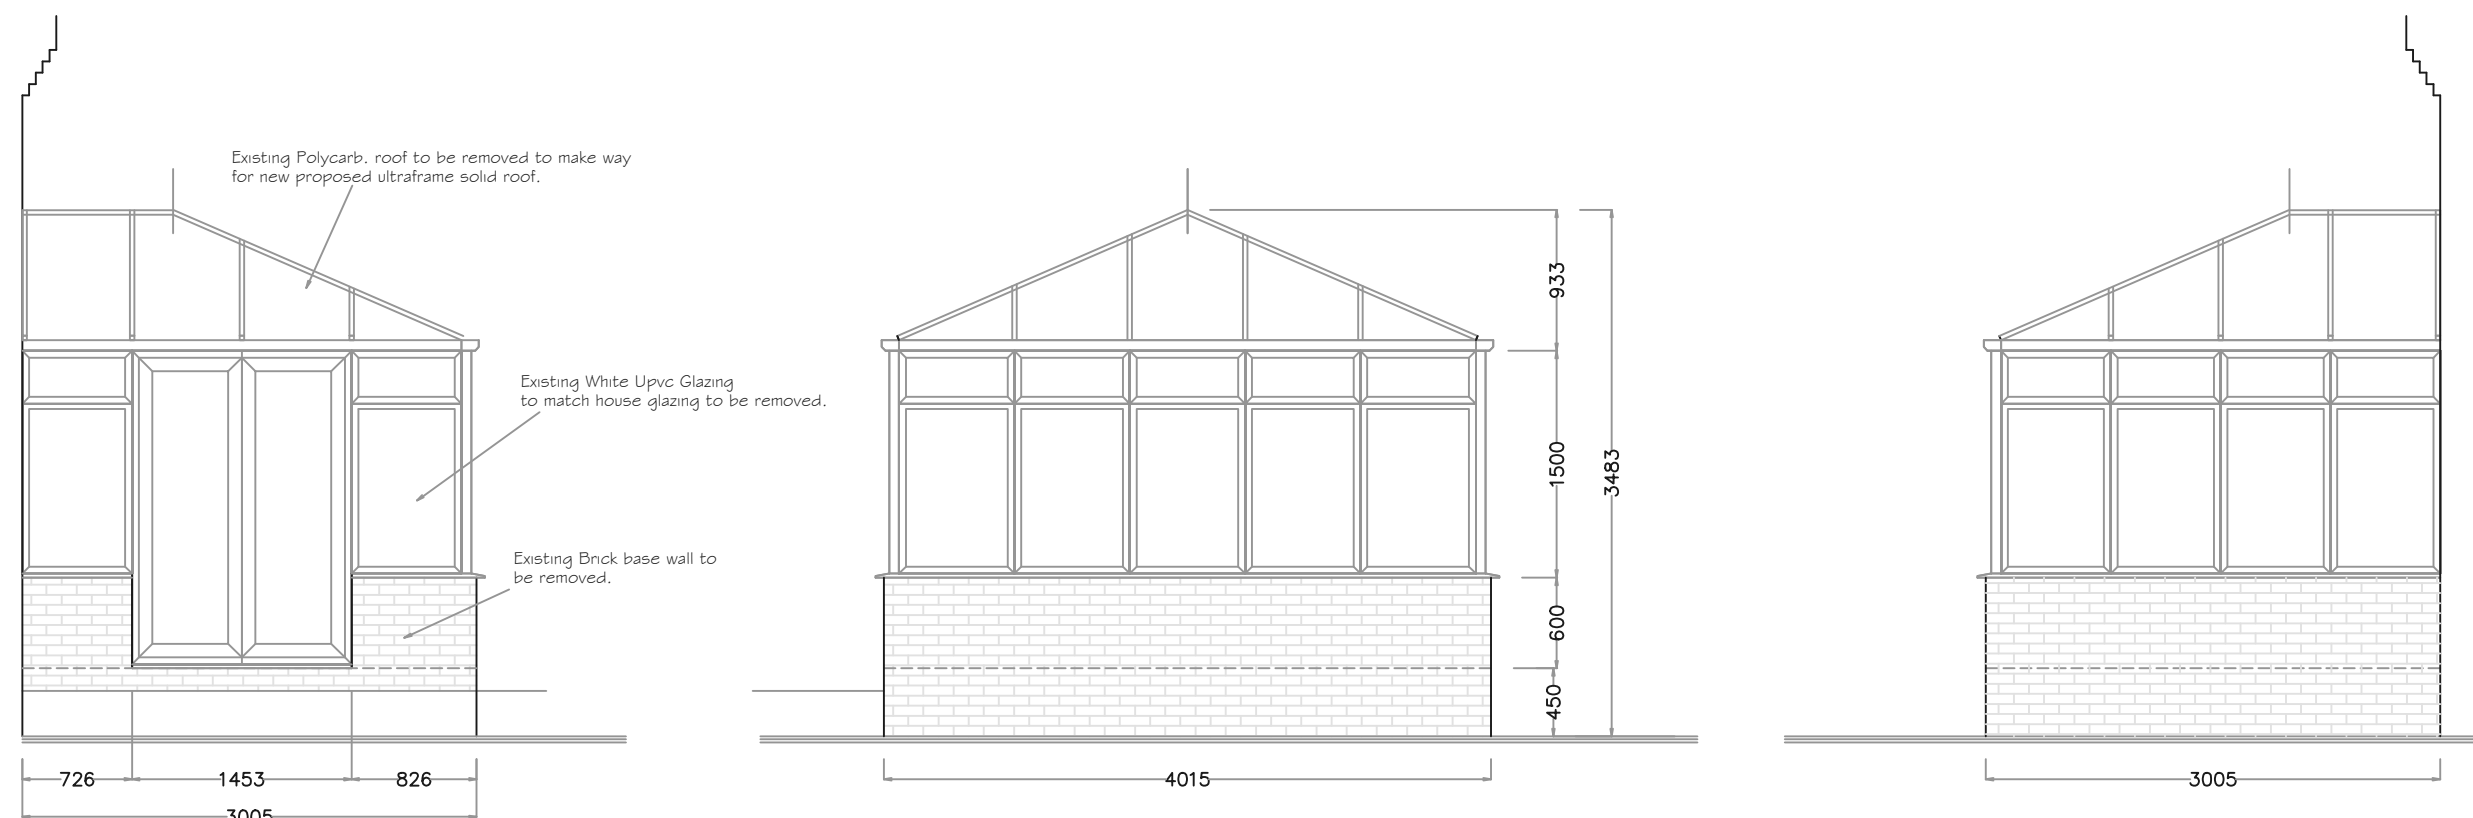

EXISTING GLASS ROOF CONSERVATORY ELEVATIONS. 1/50.

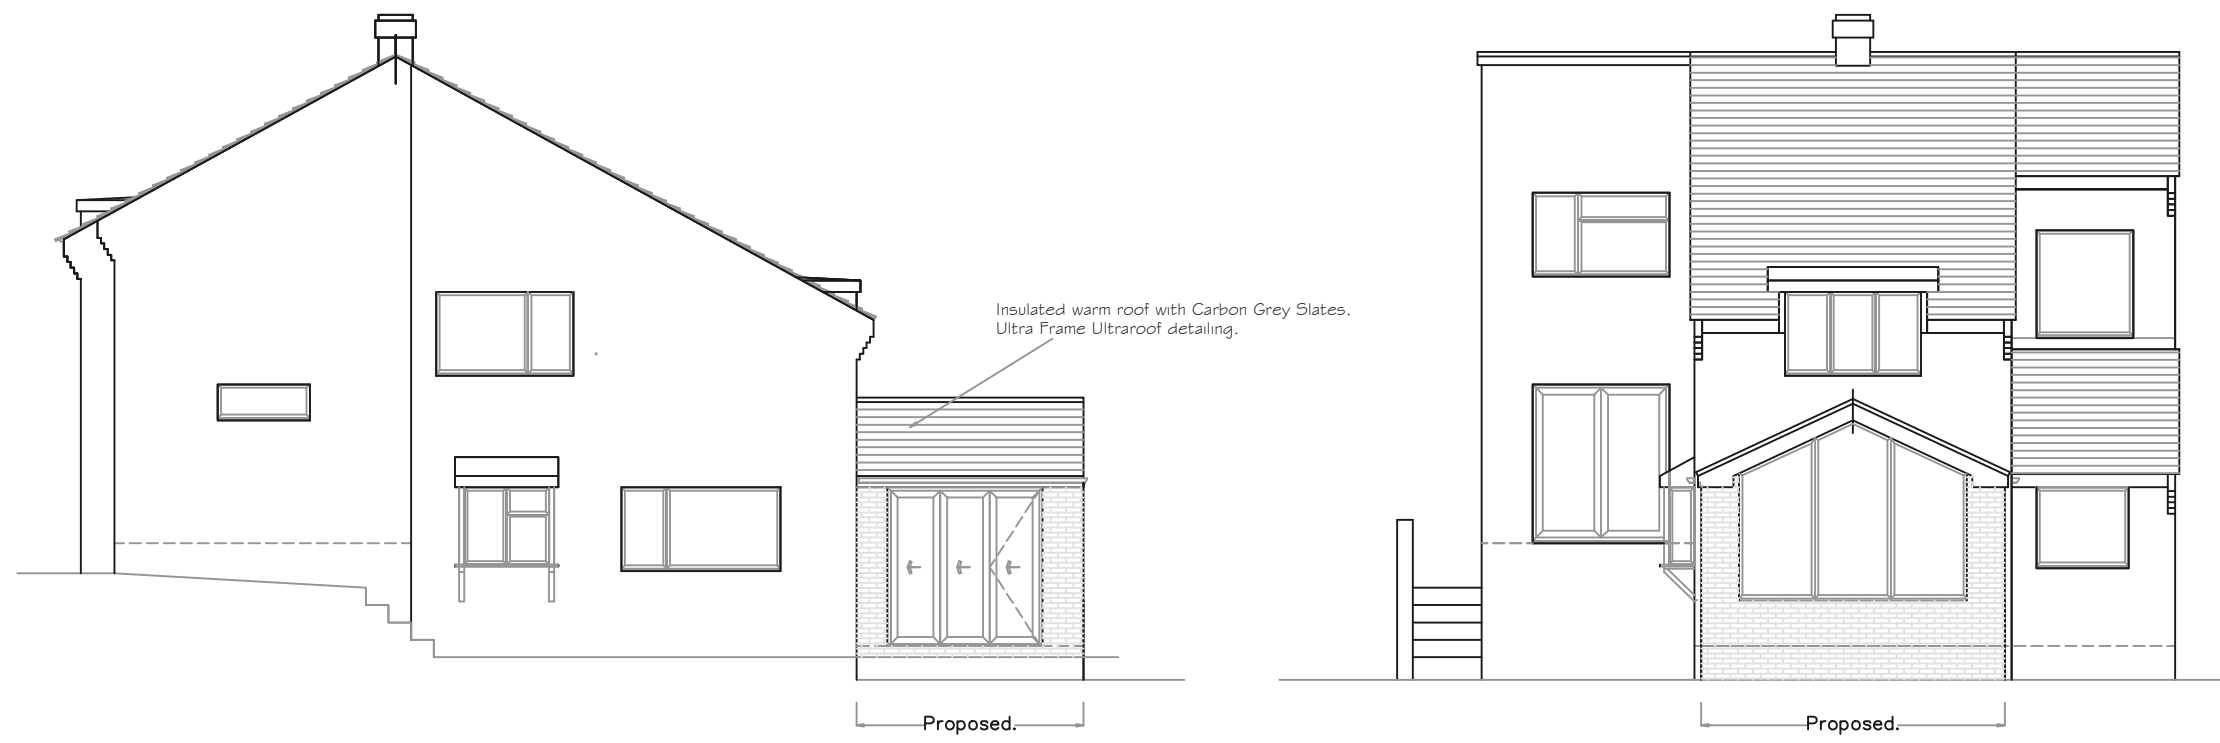


PROPOSED SIDE ELEVATION 1/100.


PROPOSED REAR ELEVATION 1/100.




PROPOSED SIDE ELEVATION 1/100.

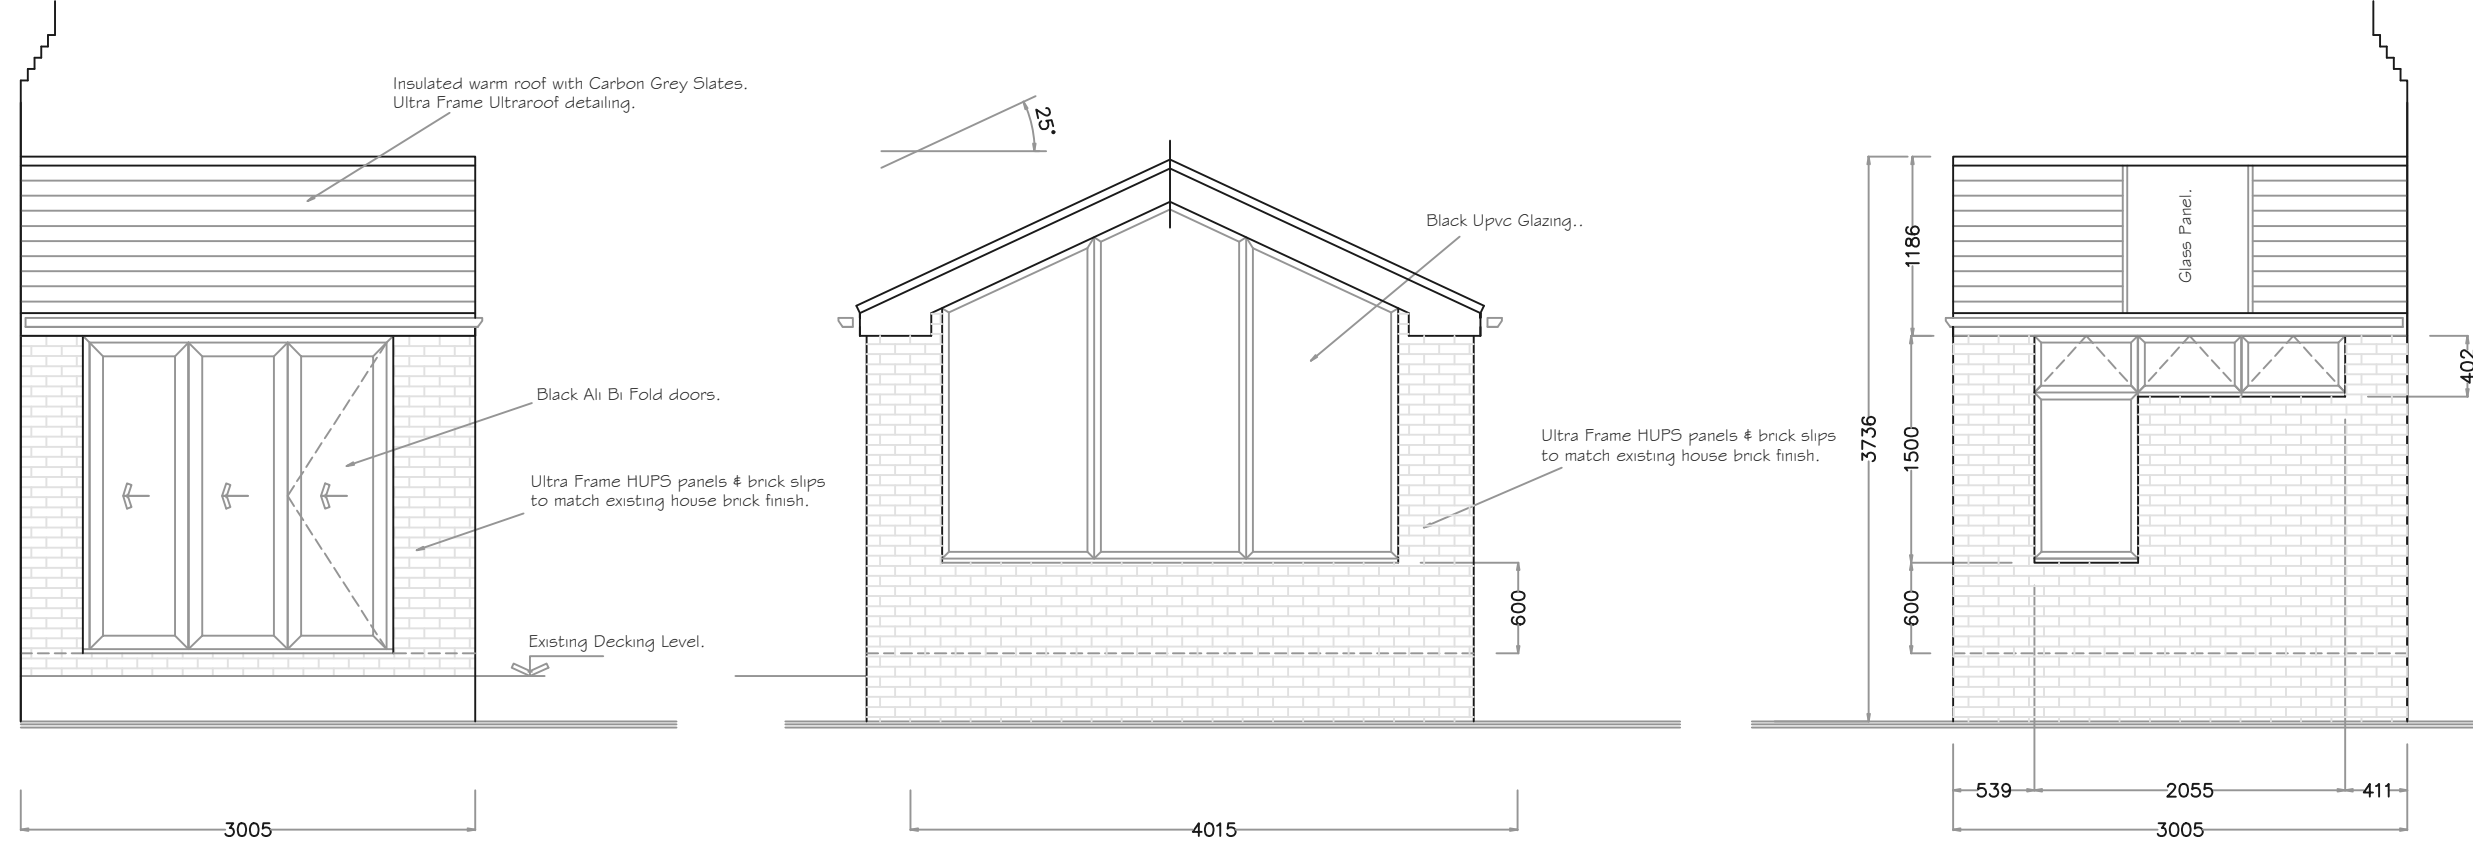


PROPOSED SOLID ROOF EXTENSION ELEVATIONS. 1/50.

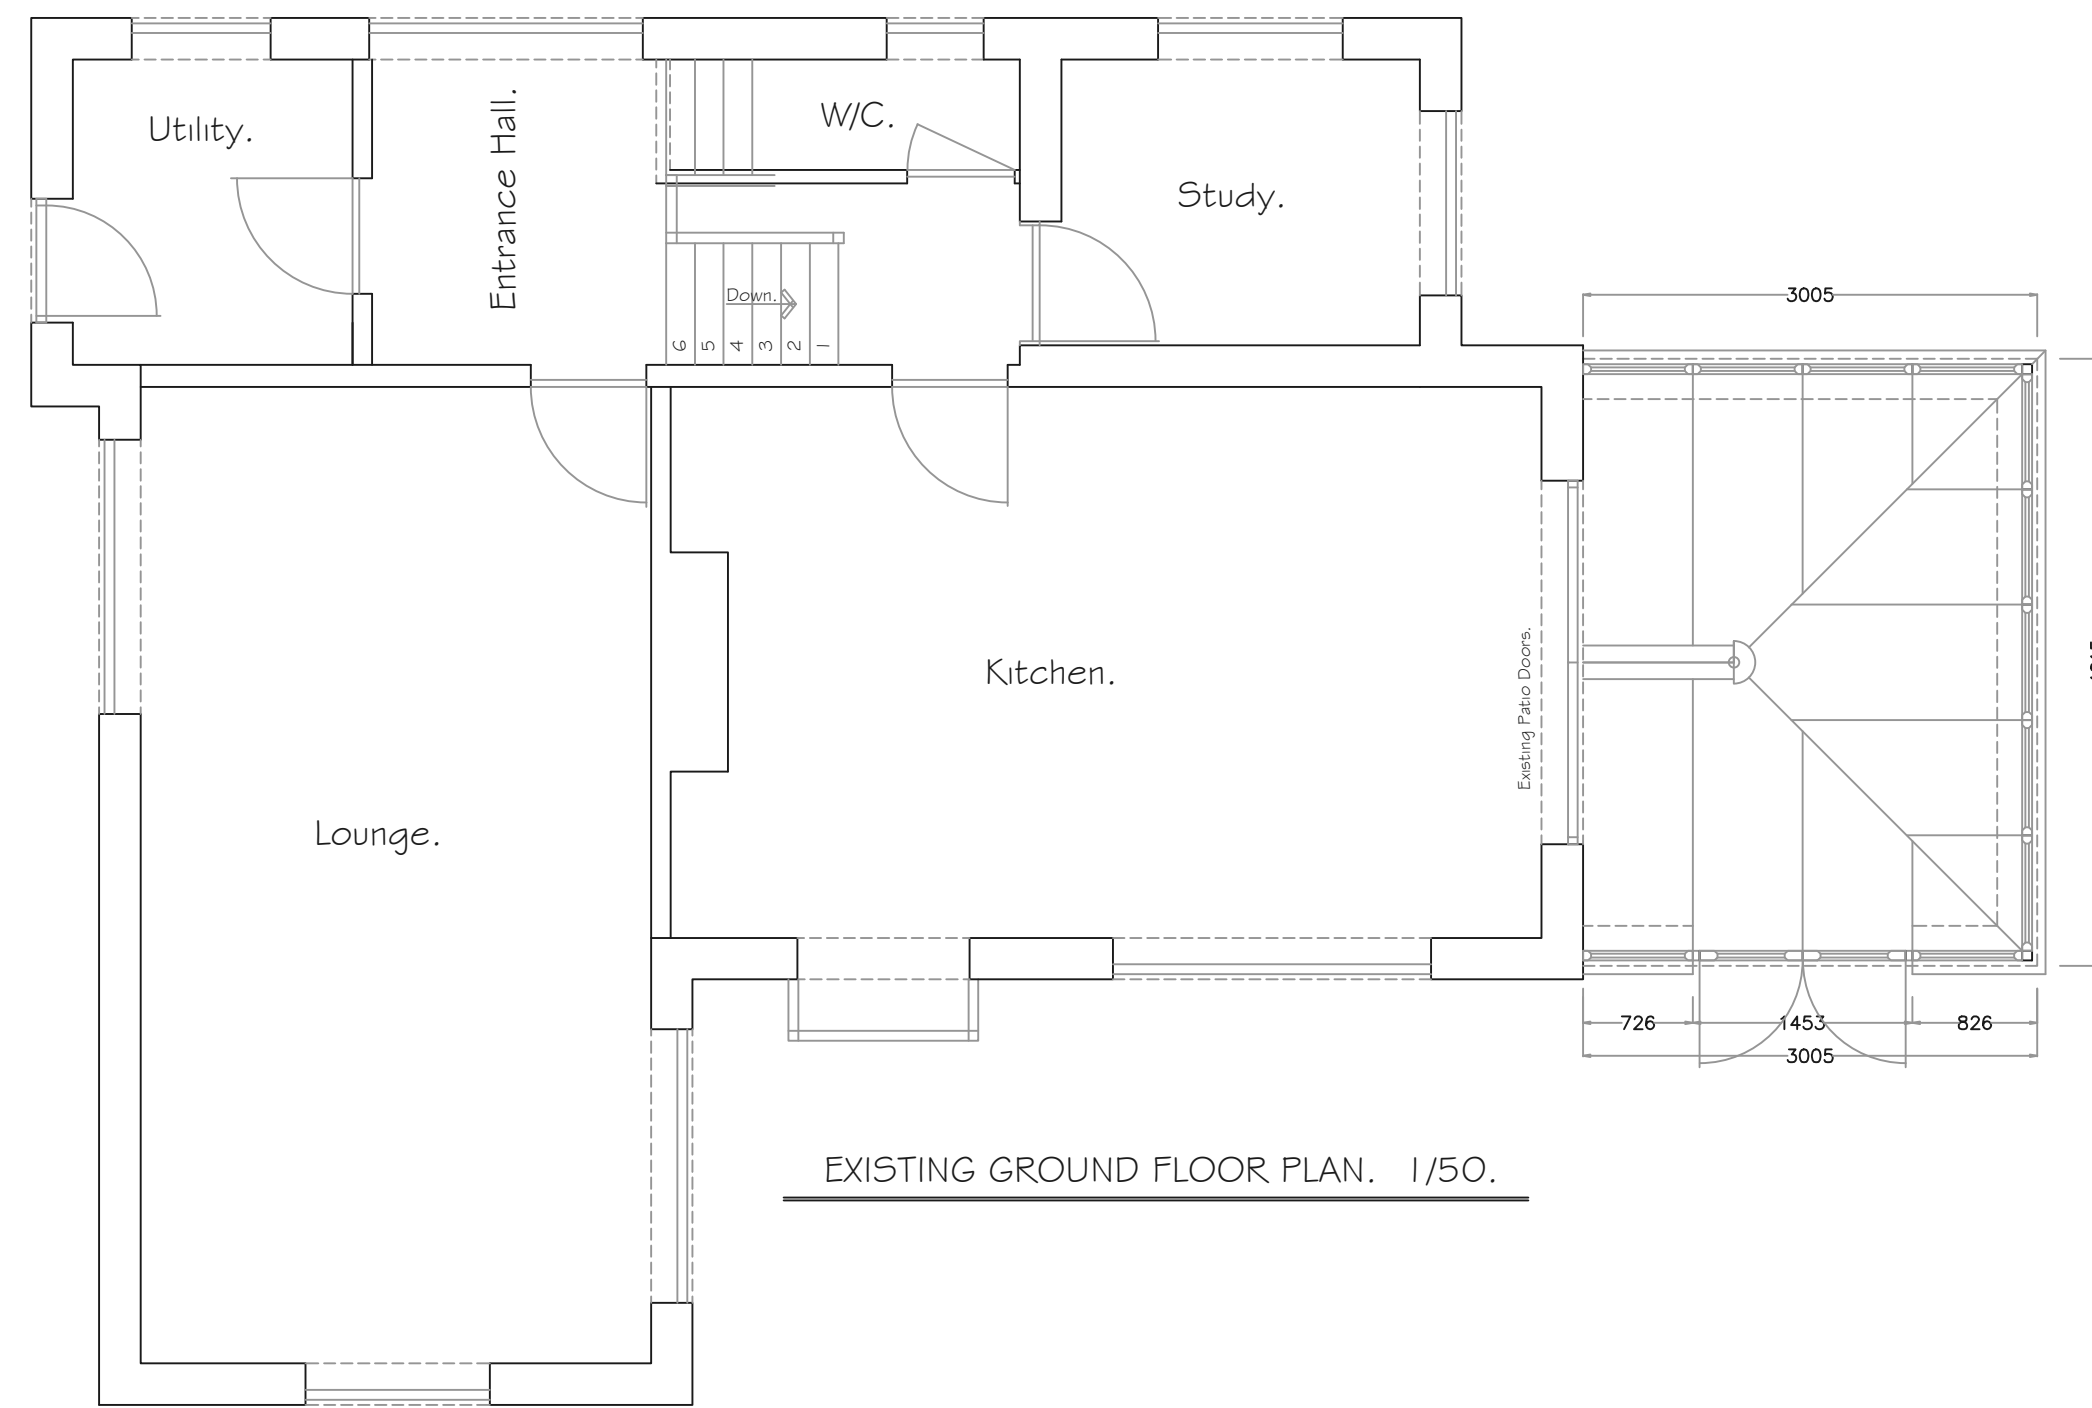

EXISTING GROUND FLOOR PLAN. 1/50.

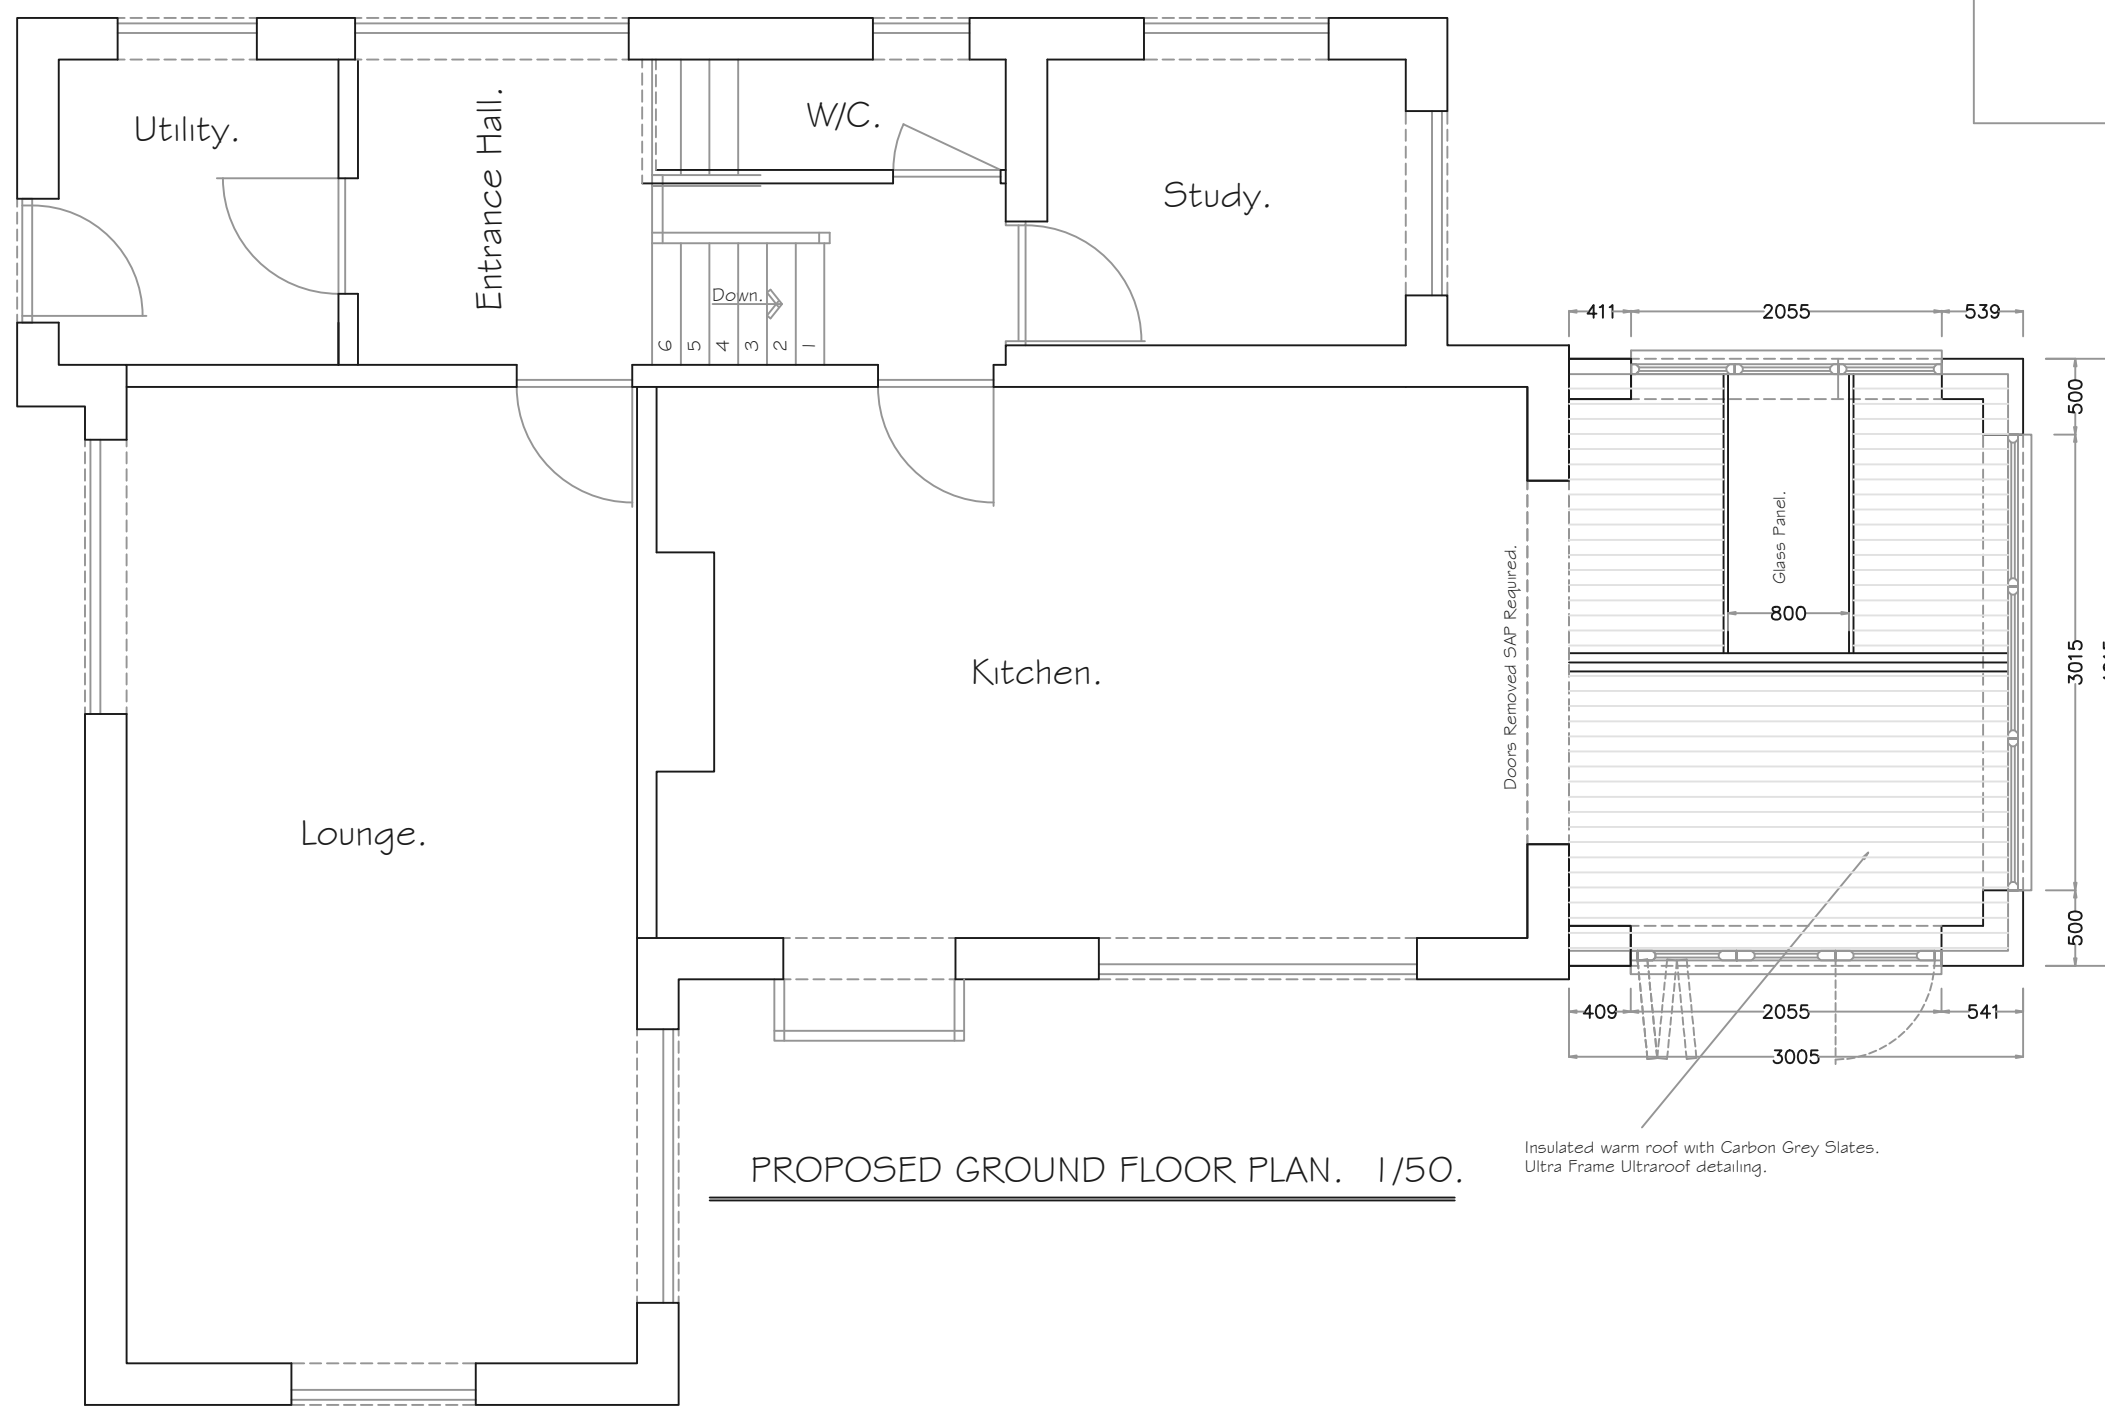


PROPOSED GROUND FLOOR PLAN. 1/50.

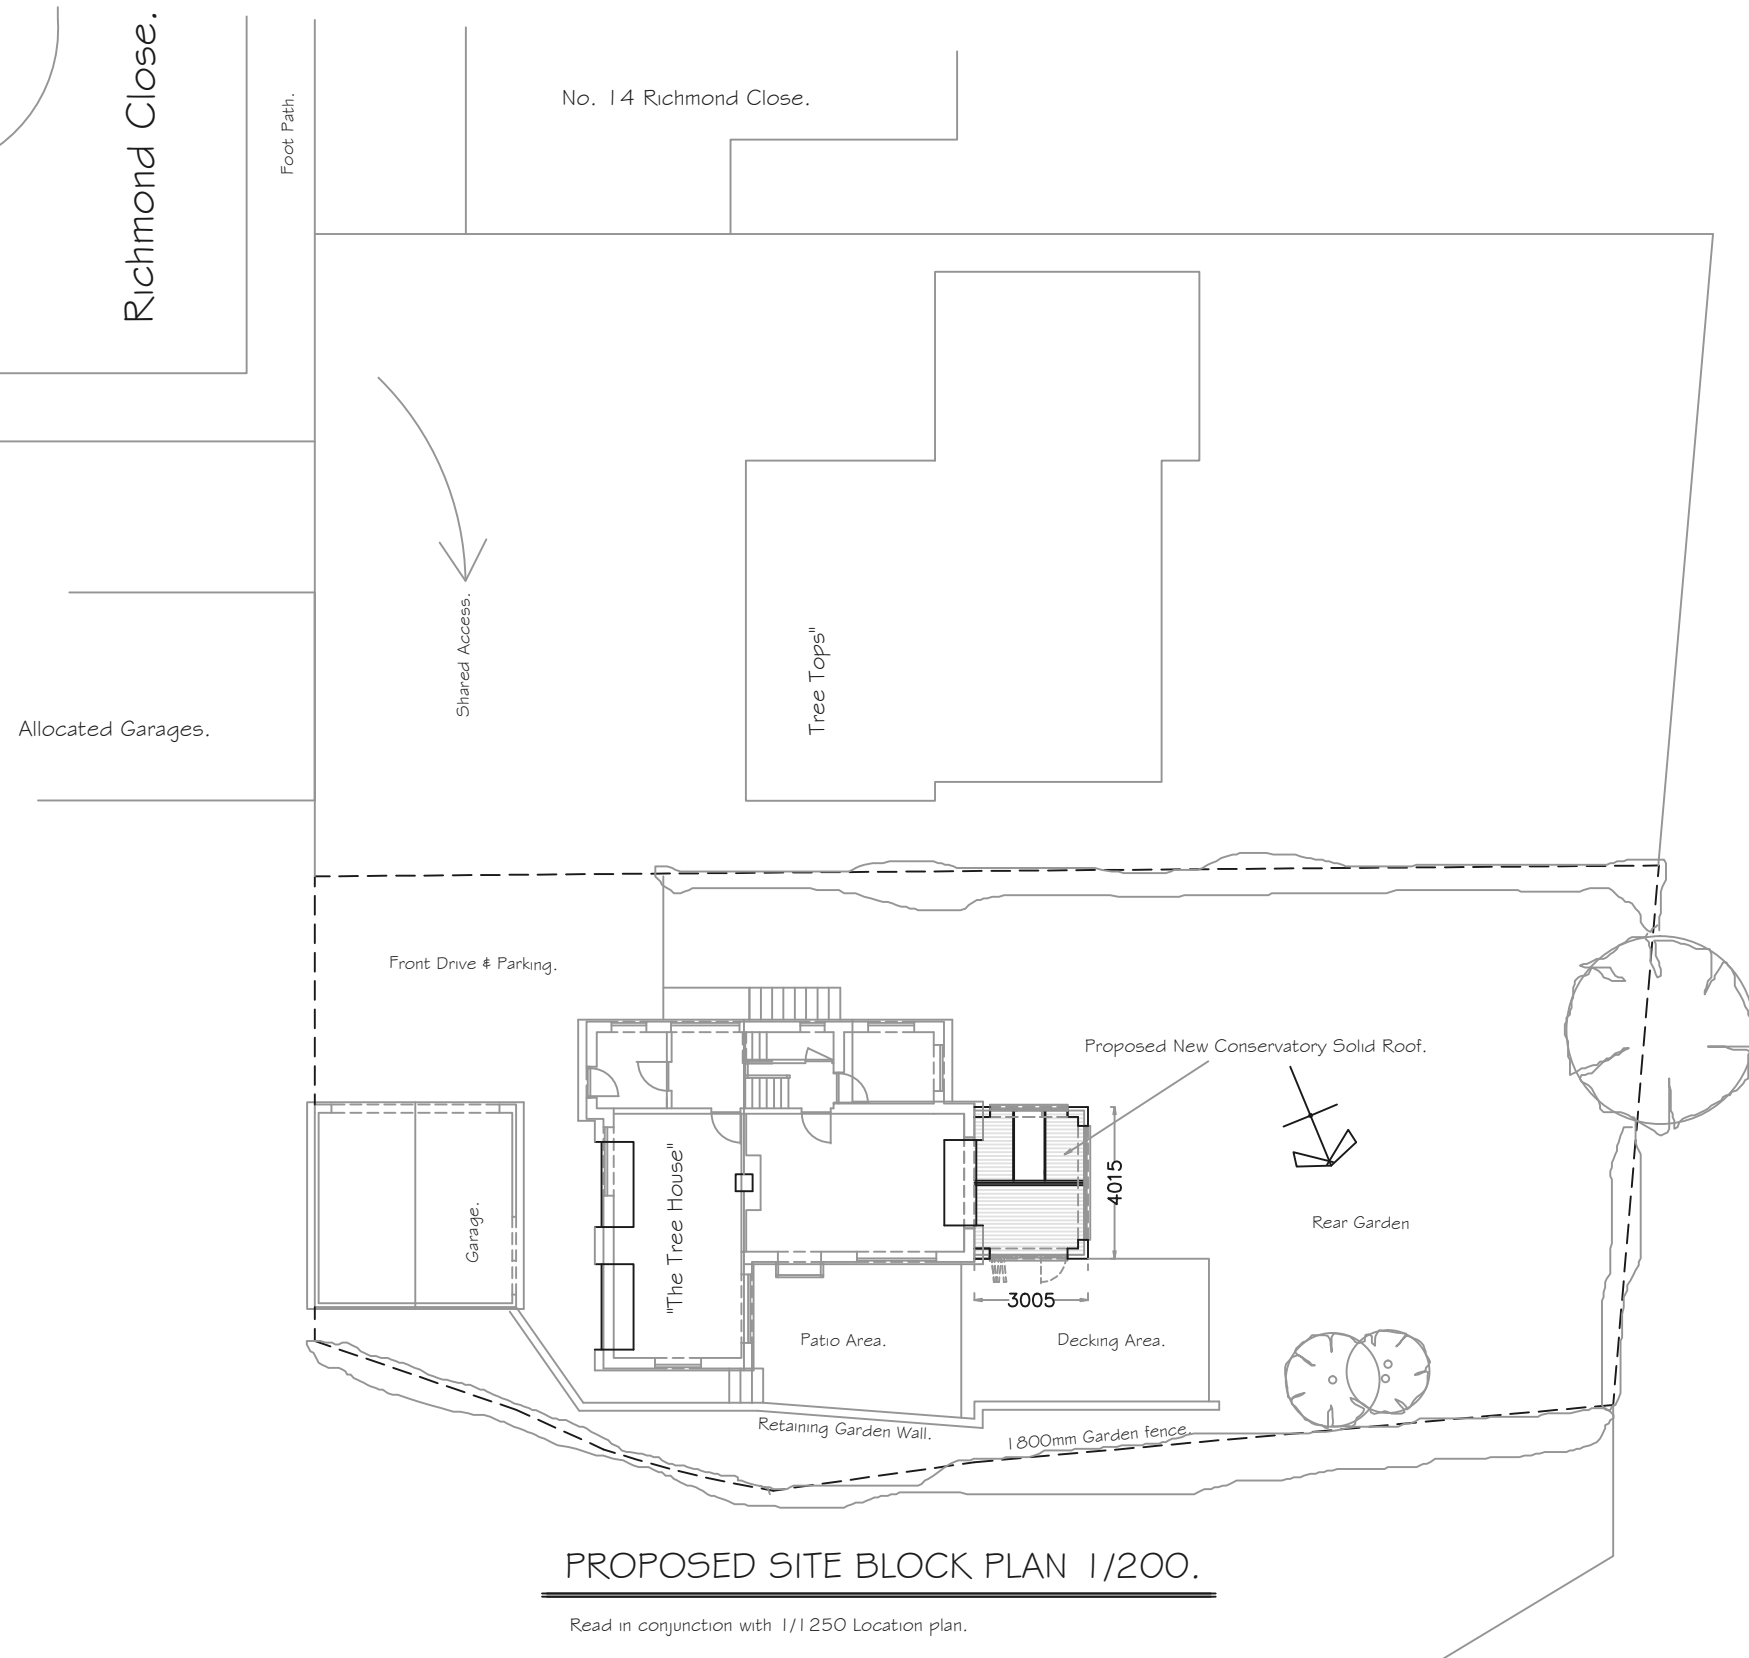

PROPOSED SITE BLOCK PLAN 1/200.

Read in conjunction with 1/1250 Location plan.

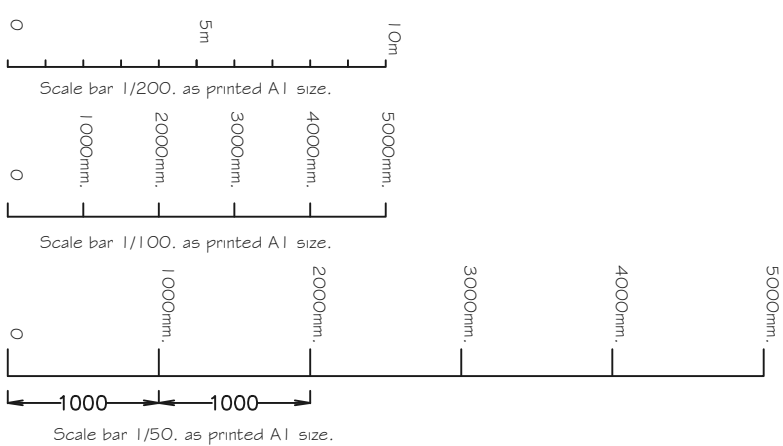

C P Architectural
Limited.

9 Foxcote Close, Charlton,
Andover Hampshire.
01264 333626
WWW. cparchitectural.co.uk

REV. A	DATE 07/09/26	NOTES After side window into three equal sections all as per clients email issue for approval.	Drawn by. Colin Peter Dodds.
Drawing Title. Existing Conservatory with New Solid Roof		Scale As Marked.	Date. 01/09/26.
		PLANNING NUMBER	BUILDING CONTROL No.
Job Title. Conservatory Solid Roof Insulated Ultra Roof 380. Dr. Jackson. "The Tree House" Richmond Close, Chandlers Ford, S053 5RA.		READ IN CONJUNCTION WITH.	
		Drawing Number.	01/JACKSON-KJM/26.
			A