




EXISTING SITE
FLOOR PLAN
1:200 @ A2

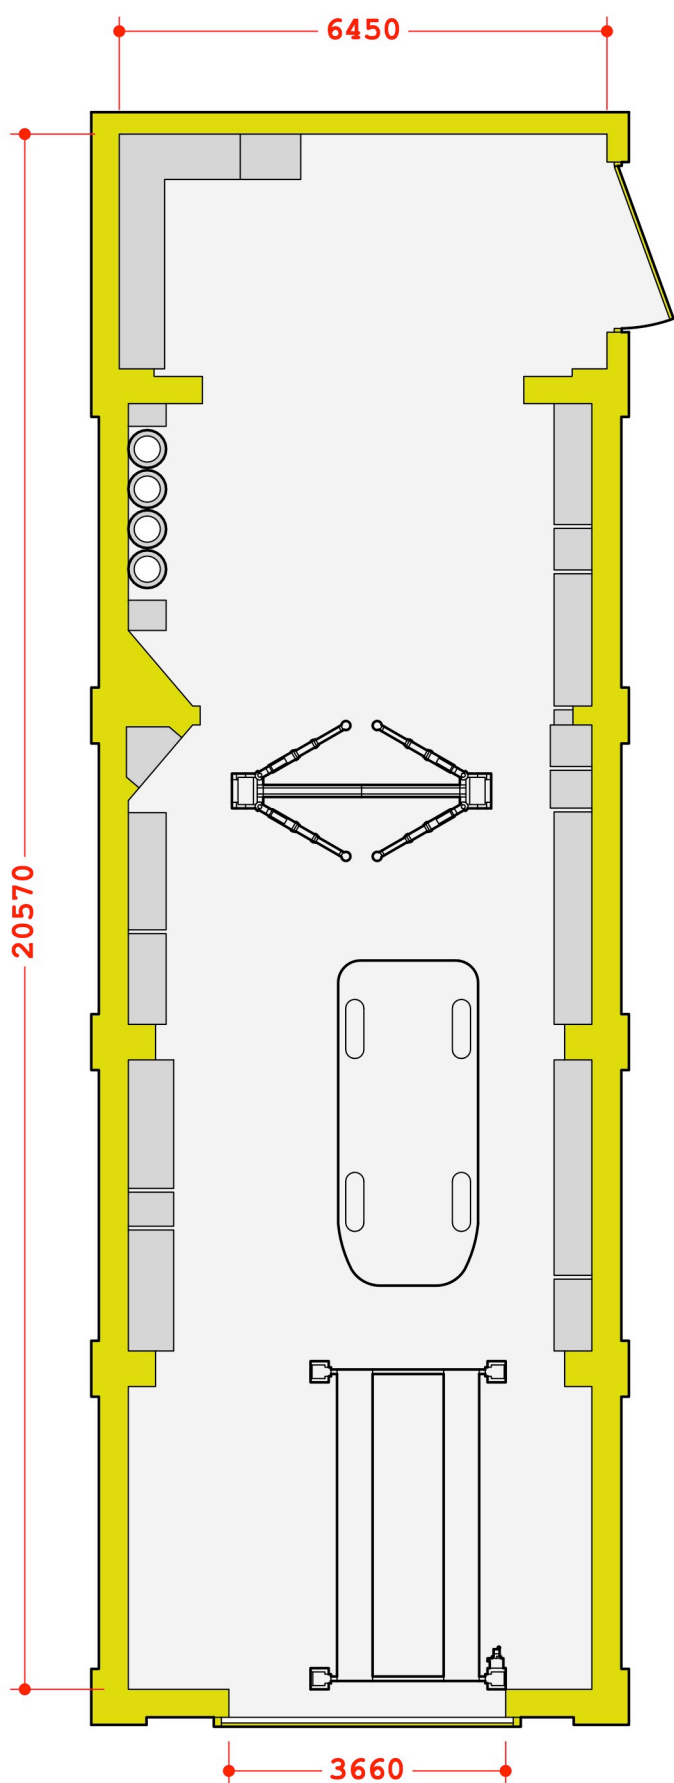


EXISTING GARAGE
FLOOR PLAN
1:100 @ A2

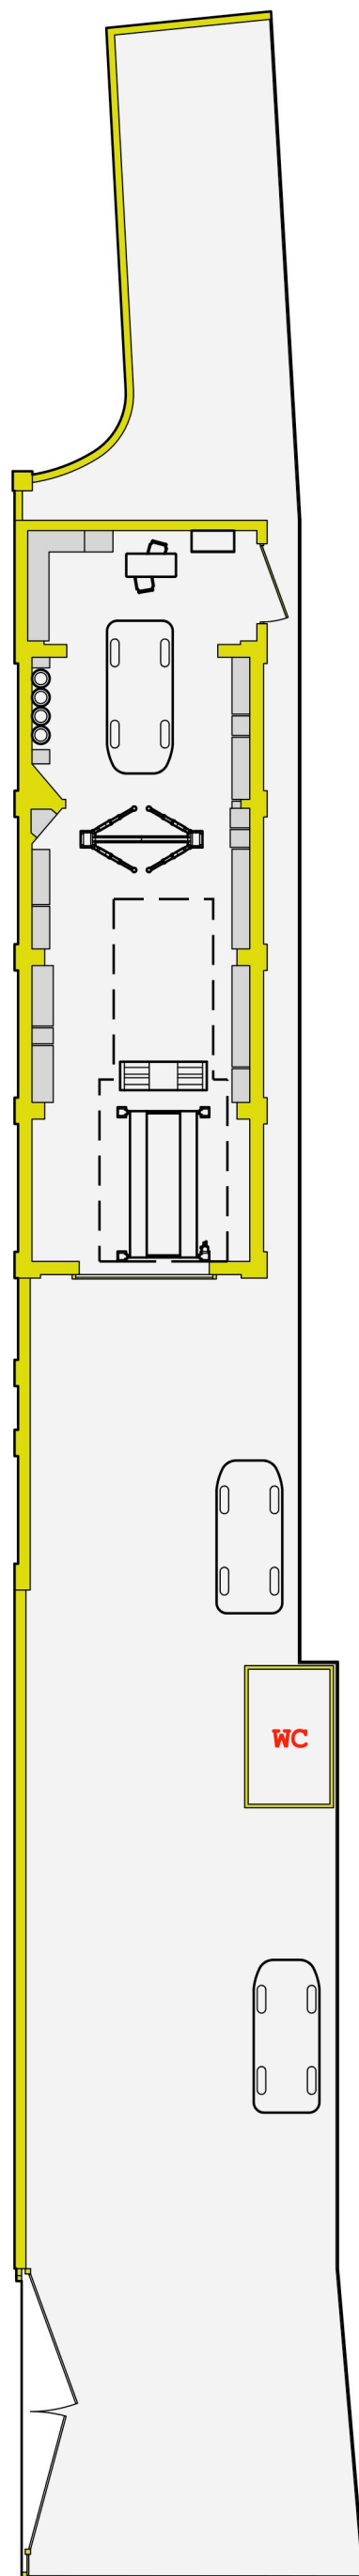

PROPOSED SITE
FLOOR PLAN
1:200 @ A2

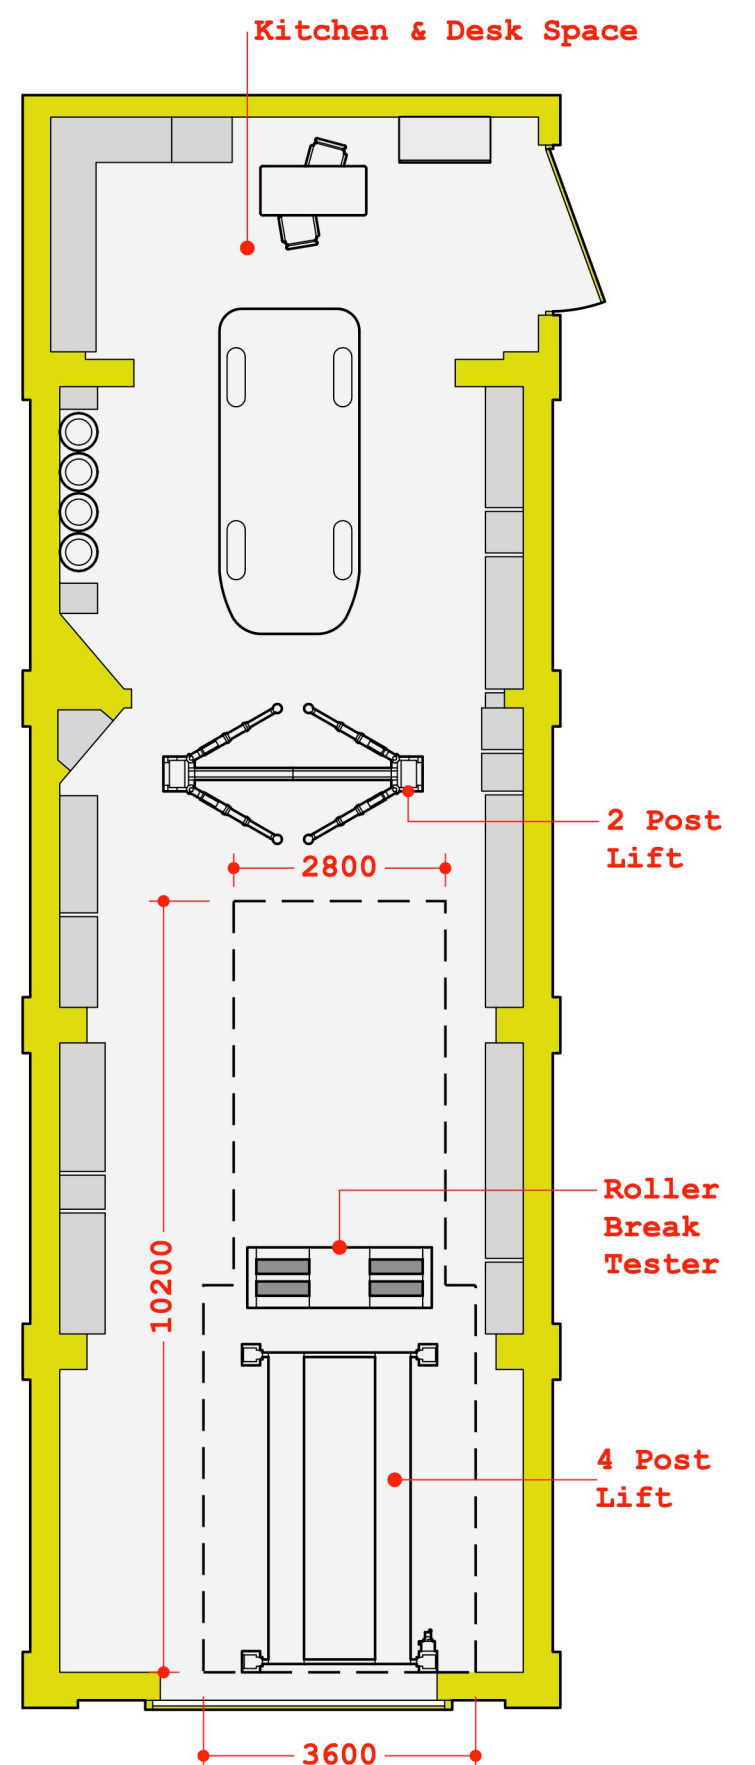


PROPOSED GARAGE
FLOOR PLAN
1:100 @ A2

 

1:100 Scale Bar



1:200 Scale Bar

 

FORMITECT
FORMITECTS@GMAIL.COM_07575073370

SOUTHAMPTON | SO50 5QT | August 2026

GENERAL MECHANICS, FORMER ODM BUILDING, SOUTHAMPTON ROAD
CHANGE OF USE TO B2 TO INCLUDE MOT TESTING STATION PREPARED BY AL.

PAGE: 1 of 1 - EXISTING/PROPOSED SITE & GARAGE FLOOR PLANS
SCALE: 1:100 & 1:200 @ A2
Version: 1st

General Notes: Do not scale from this drawing. Verify all dimensions on-site.
The contractor is responsible for on-site verification of all dimensions before fabrication or construction.
Report any omissions or discrepancies promptly to the designer. Unless otherwise specified, all dimensions are in mm. This drawing is protected by copyright, and any use of its content requires prior consent.