

No.24 Pern Drive, Botley, Southampton, Hampshire, SO30 2GW.

NOTES:
The contractor, sub-contractor or supplier is to check all relevant dimensions, levels, existing structure and materials together with existing service runs prior to commencing the works. ANY DISCREPANCIES ARE TO BE BROUGHT TO THE ATTENTION OF THE ARCHITECTURAL DESIGNER.
© This drawing is copyright and may not be copied, traced, altered or reproduced without the express written permission of the Architectural Designer.



Proposed North East Elevation 1:100 @ A3





Proposed North West Elevation 1:100 @ A3



Proposed South West Elevation 1:100 @ A3



Proposed South East Elevation 1:100 @ A3

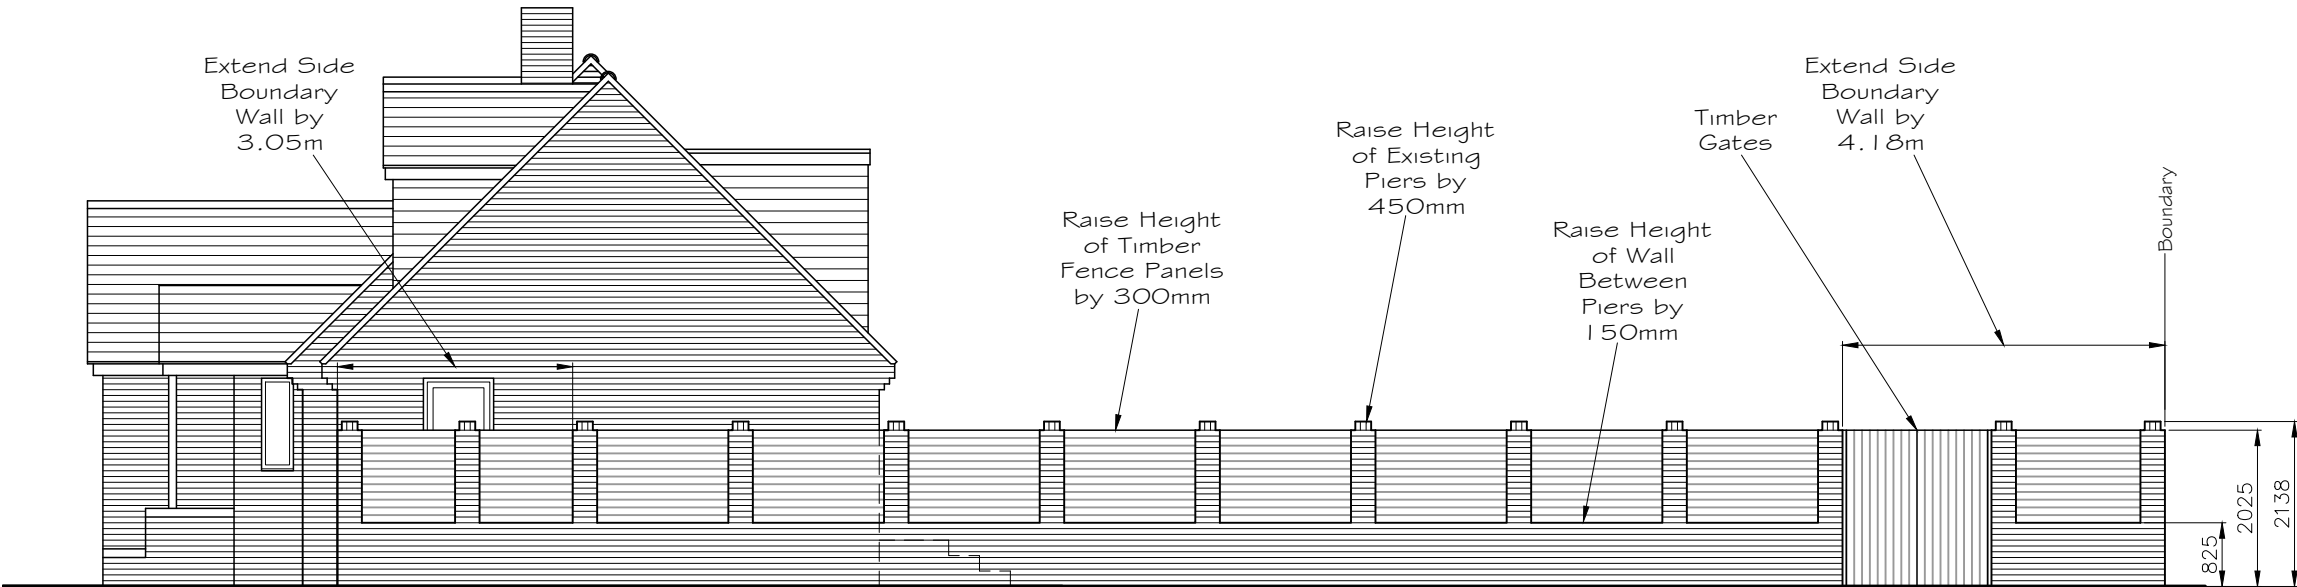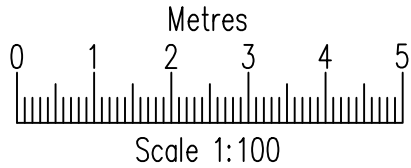

Proposed North West Street Scene 1:100 @ A3


L.M.D. Designs Ltd.
Architectural Design Services
4 Foxcombe Close, Swanmore,
Hampshire, SO32 2UJ.
Tel: 07876 712622
Email: Lmdarchitecture@aol.com

Job Title
Proposed Works at No.24 Pern Drive,
Botley, Southampton, Hampshire, SO30 2GW.
Client
Mr & Mrs N. Brown
Drawing Title
Planning
Elevations
Proposed
CAD REF: 2261058-24-Pern-Drive.dwg Scale 1:100
Drawn SLV Amended Checked Date Jun'26
Job No. 2261058 Drg. No. 106 Rev. B