


No.24 Pern Drive, Botley, Southampton, Hampshire, SO30 2GW.


NOTES:
The contractor, sub-contractor or supplier is to check all relevant dimensions, levels, existing structure and materials together with existing service runs prior to commencing the works. ANY DISCREPANCIES ARE TO BE BROUGHT TO THE ATTENTION OF THE ARCHITECTURAL DESIGNER.
© This drawing is copyright and may not be copied, traced, altered or reproduced without the express written permission of the Architectural Designer.



Existing Block Site Plan 1:500 @ A3

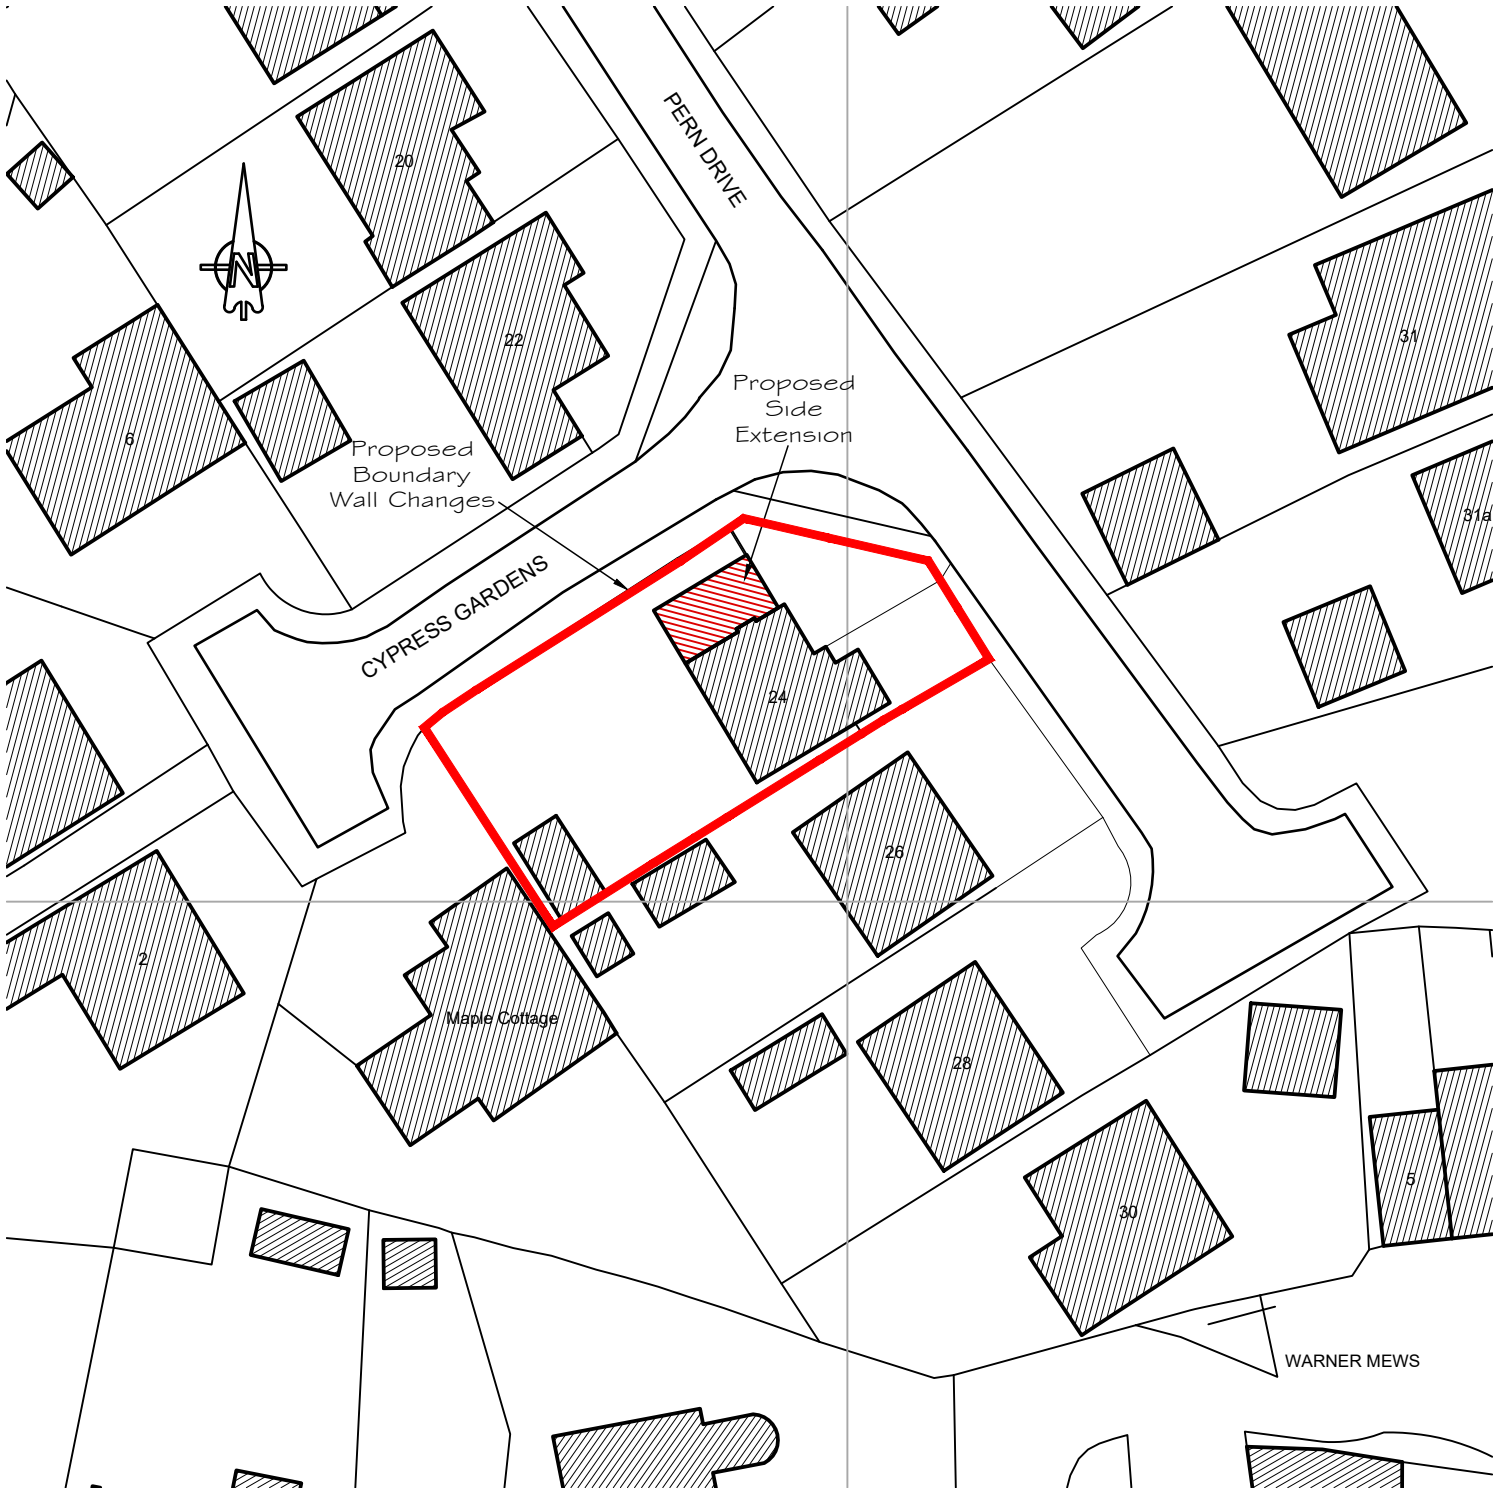

Proposed Block Site Plan 1:500 @ A3

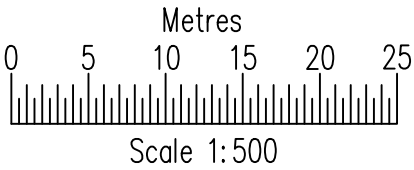


L.M.D. Designs Ltd.
Architectural Design Services
4 Foxcombe Close, Swanmore,
Hampshire, SO32 2UJ.
Tel: 07876 712622
Email: Lmdarchitecture@aol.com

Job Title	Proposed Works at No.24 Pern Drive, Botley, Southampton, Hampshire, SO30 2GW.				
Client	Mr & Mrs N. Brown				
Drawing Title	Planning Block Site Plan Existing & Proposed				
CAD REF:	2261058-24-Pern-Drive.dwg	Scale	1:500		
Drawn	SLV	Amended	Checked	Date	Jun'26
Job No.	2261058	Drg. No.	101	Rev.	B