


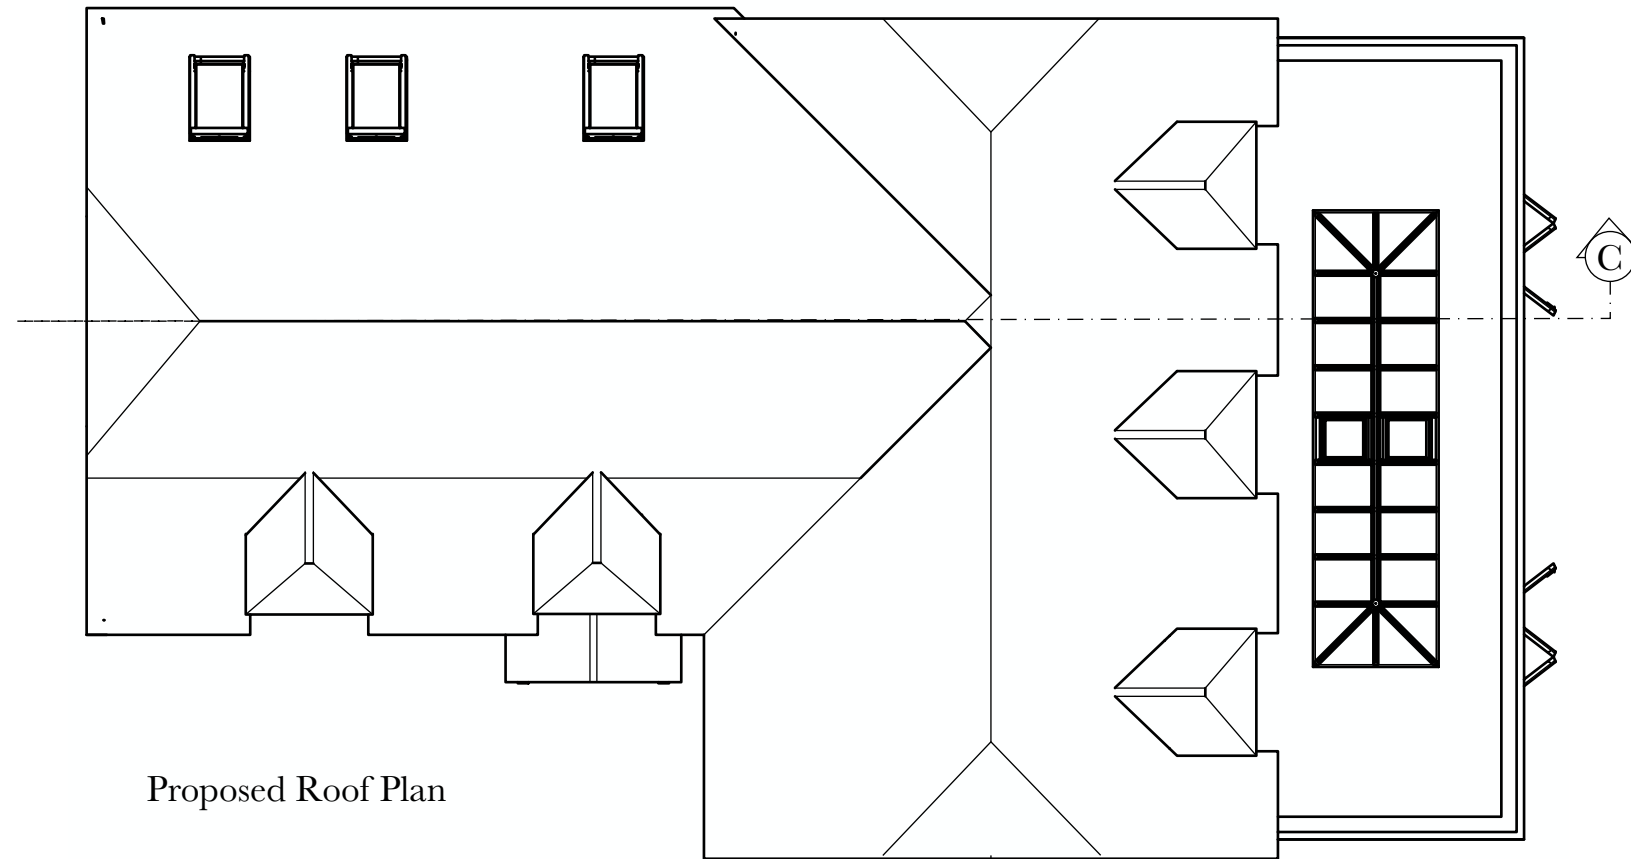

Proposed Roof Plan



Section C / Scale 1:100



Interieur **Forbairt**

info@interieurforbairt.co.uk - www.interieurforbairt.co.uk

Client:

Miss Grace McCarthy
Netley Hill Farm, St Johns Road, Hedge End, Southampton, SO30 4DG

Title:

Extension of dwelling with second storey and orangery
Proposed Roof Plan

Date:

12/06/2026

Drawing Number:

A - 07

Scale:

1:100 @A3

Revision:

REV_A