



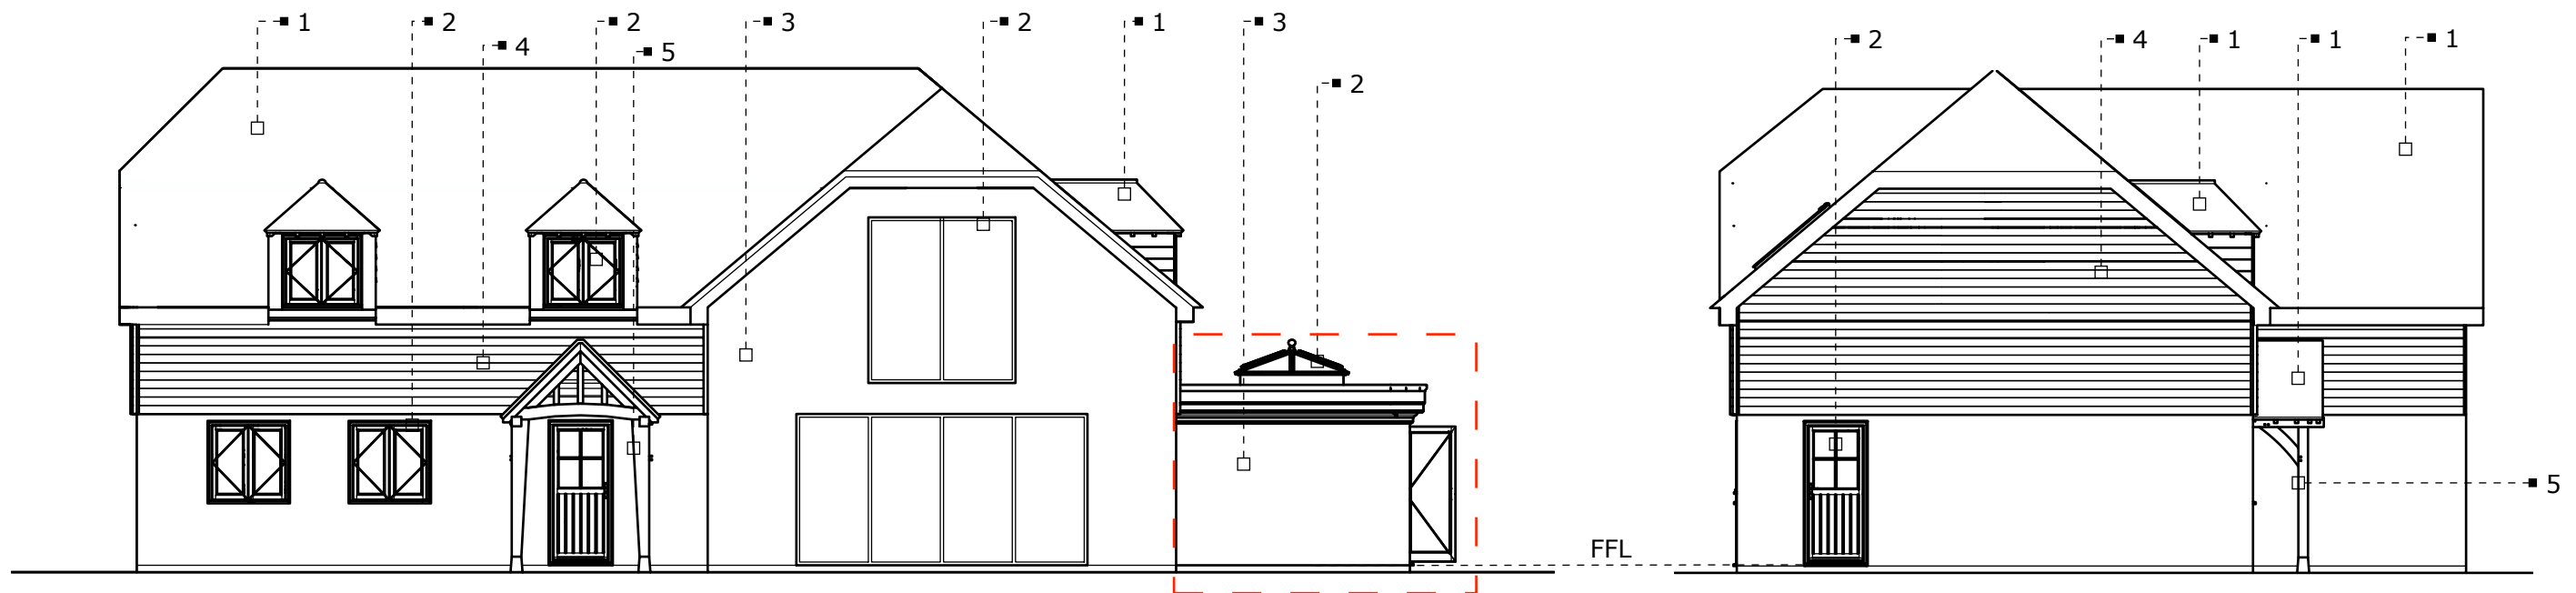

Proposed West Elevation

Proposed North Elevation

Orangery has been designed in accordance with the relevant Permitted Development criteria for side extensions.

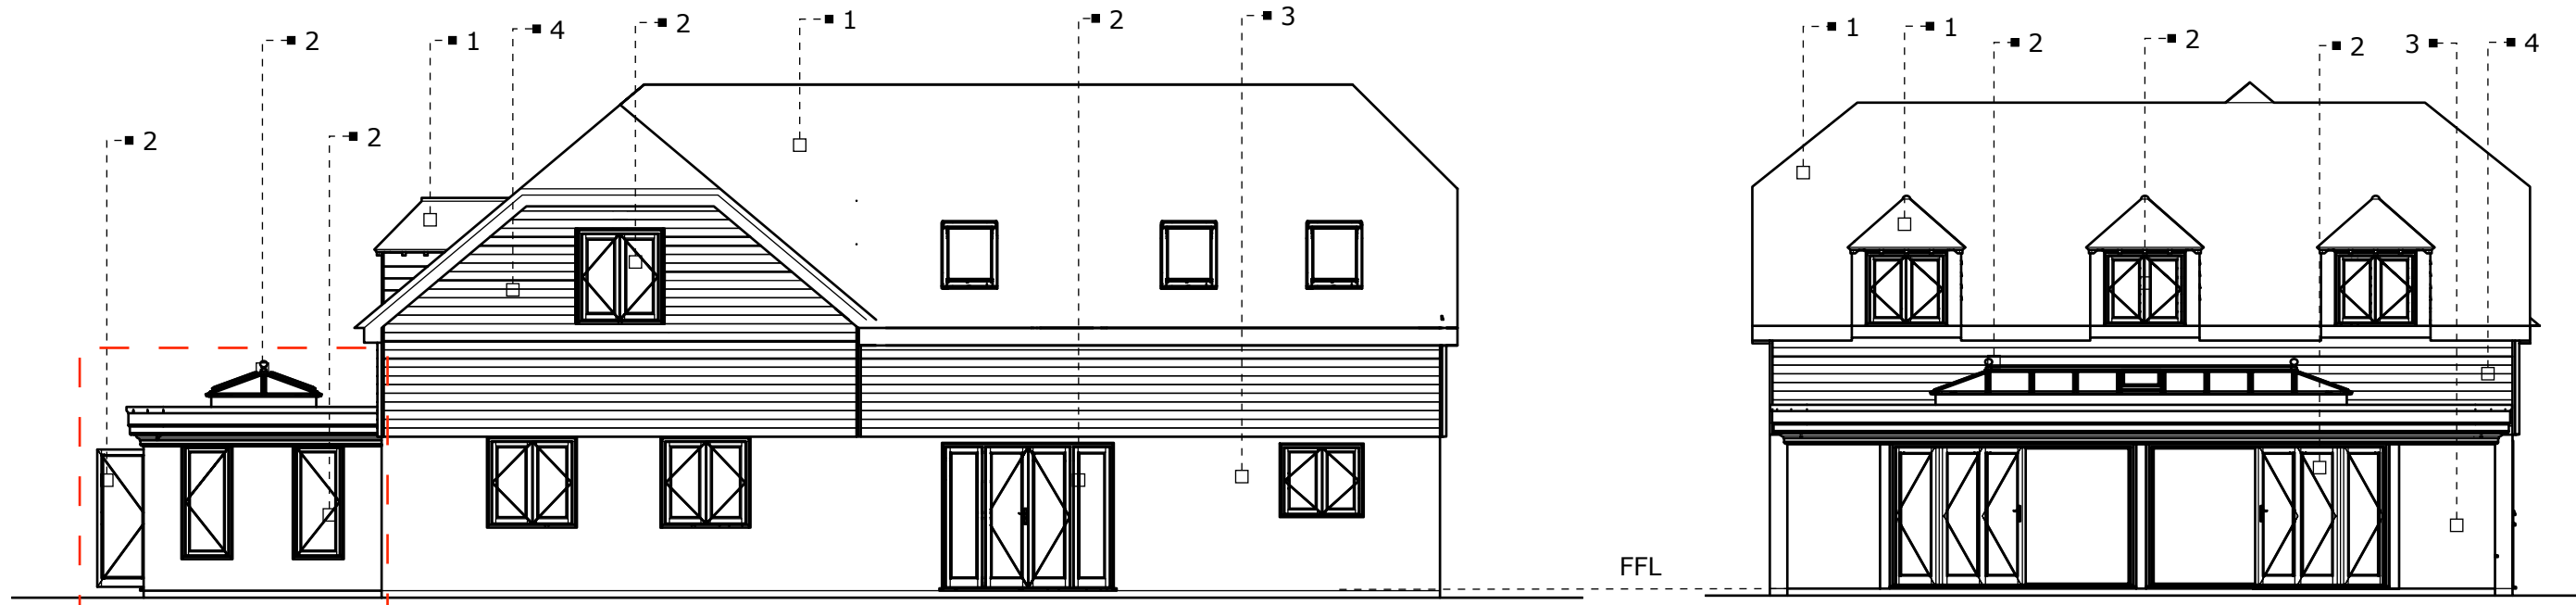

Proposed East Elevation

Proposed South Elevation

Orangery has been designed in accordance with the relevant Permitted Development criteria for side extensions.

LEGEND:

SCALE

Proposed Ground Floor Area: 154.16 m2
Proposed First Floor Area: 117.13 m2



- 1: Planum Concrete Roof Tiles 3: Monocouche Render System 5: Timber Frame
2: Aluminium Joinery 4: Composite Timber Look Cladding



Interieur Forbairt

info@interieurforbairt.co.uk - www.interieurforbairt.co.uk

Client:	Miss Grace McCarthy & Mr Cianan Bates Netley Hill Farm, St Johns Road, Hedge End, Southampton, SO30 4DG	Date: 12/06/2026	Scale: 1:100 @A3
Title:	Extension of dwelling with second storey and orangery Proposed Elevations	Drawing Number: A - 05	Revision: REV _A

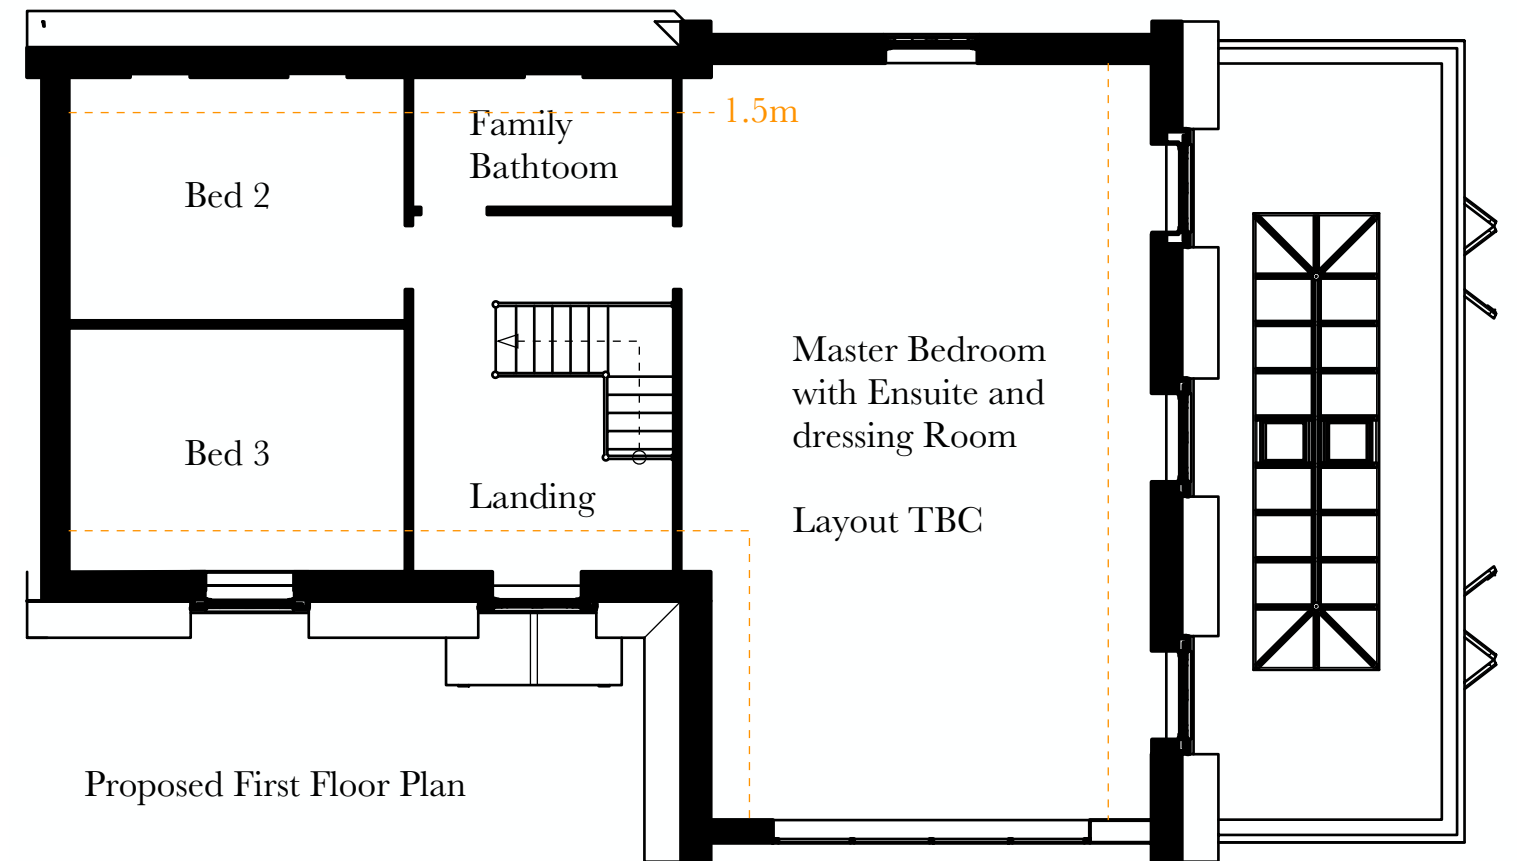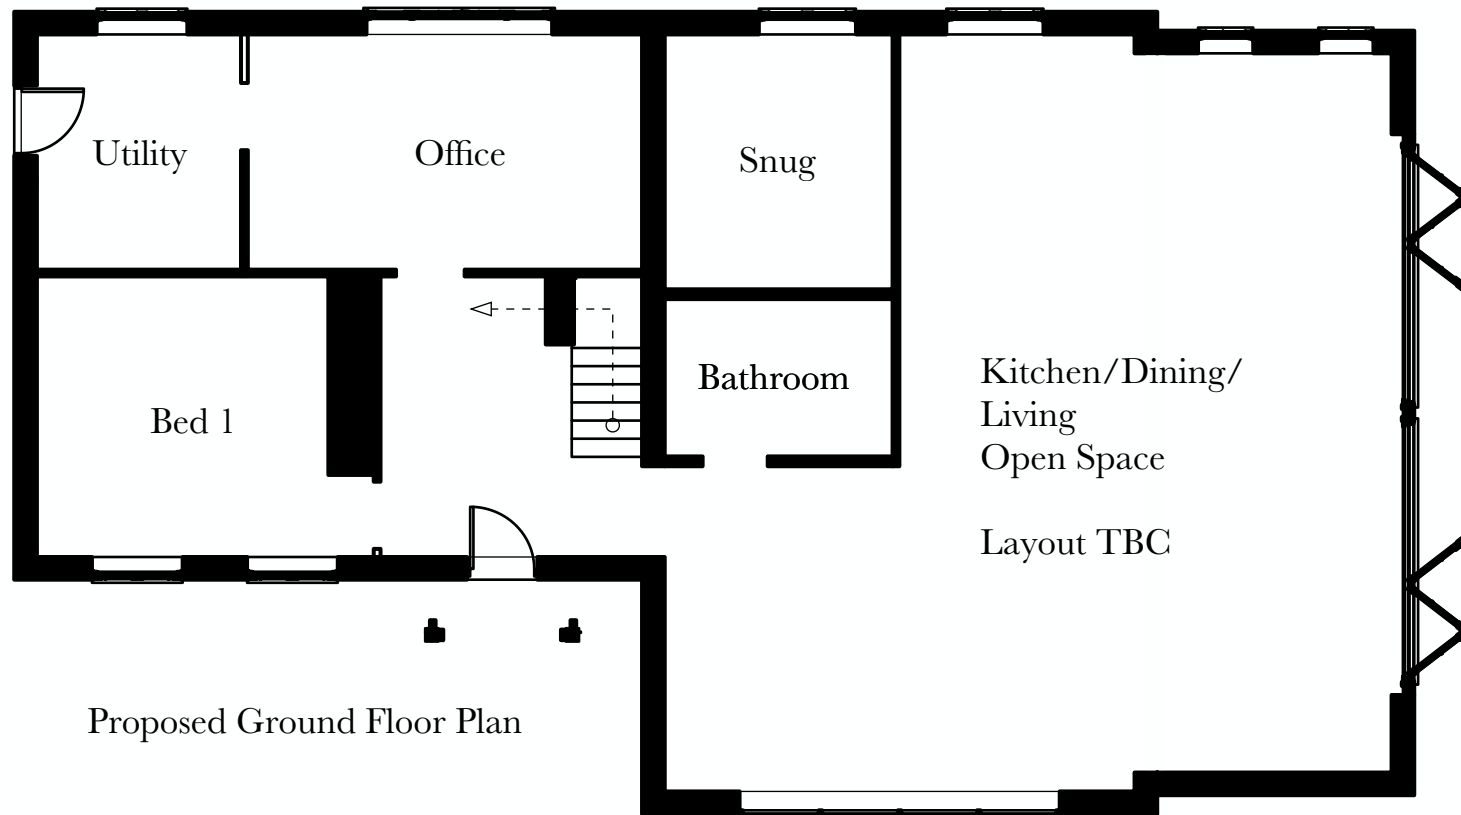

Interieur **Forbairt**

info@interieurforbairt.co.uk - www.interieurforbairt.co.uk

Client:

Miss Grace McCarthy
Netley Hill Farm, St Johns Road, Hedge End, Southampton, SO30 4DG

Title:

Extension of dwelling with second storey and orangery
Proposed Floor Plans

Date:

14/03/2026

Drawing Number:

A - 06

Scale:

1:100 @A3

Revision: