





17 PANTHEON ROAD CHANDLER'S FORD SO53 2PD SITE PLAN

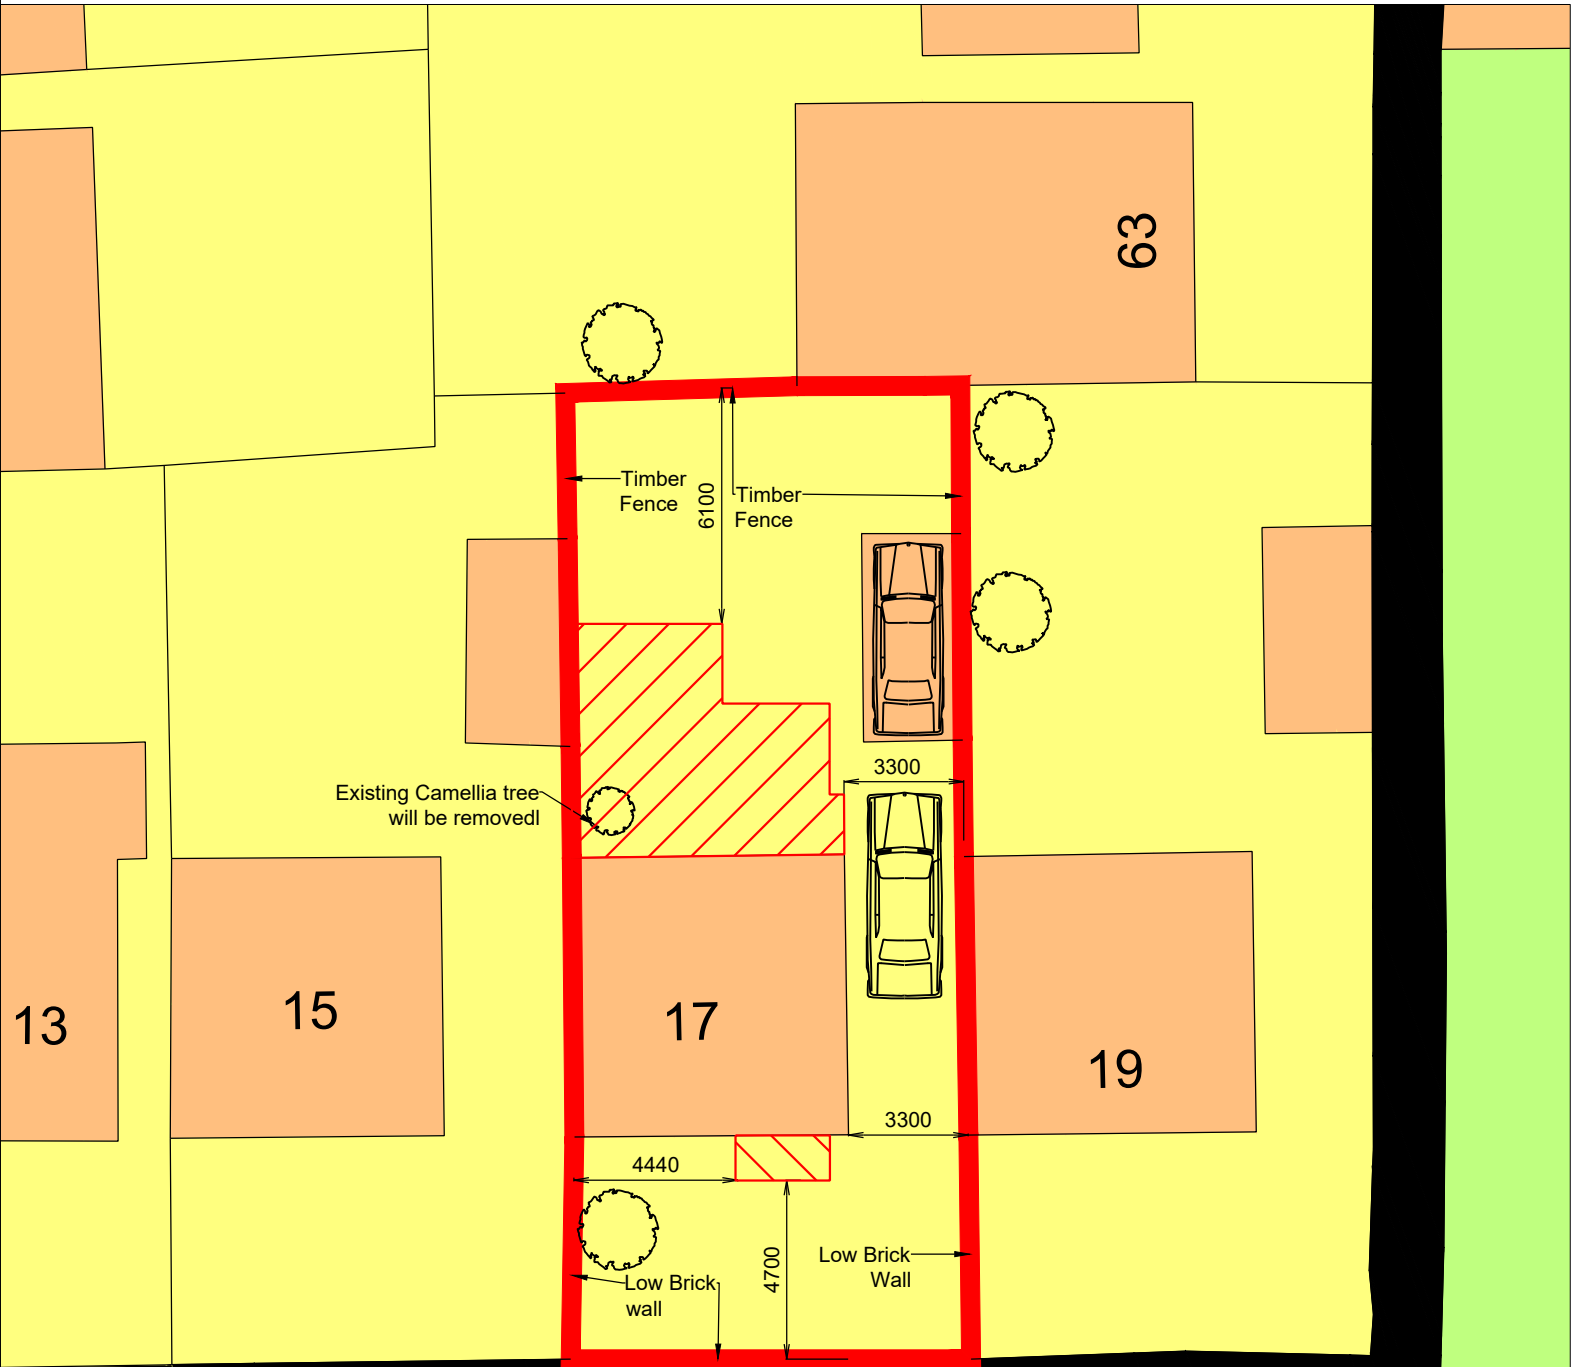

PANTHEON ROAD

 

Scale 1:200