
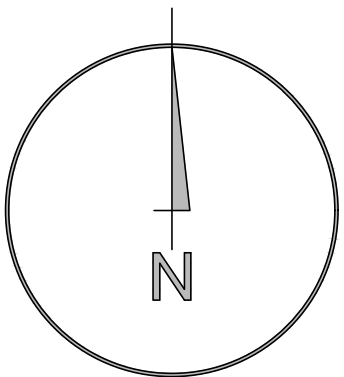
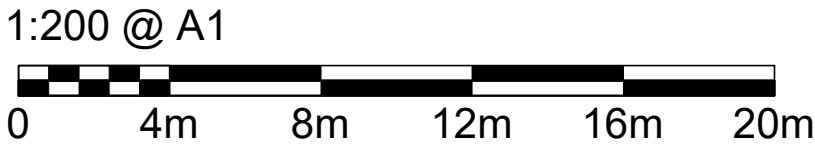


Site Plan
Existing at 1:200

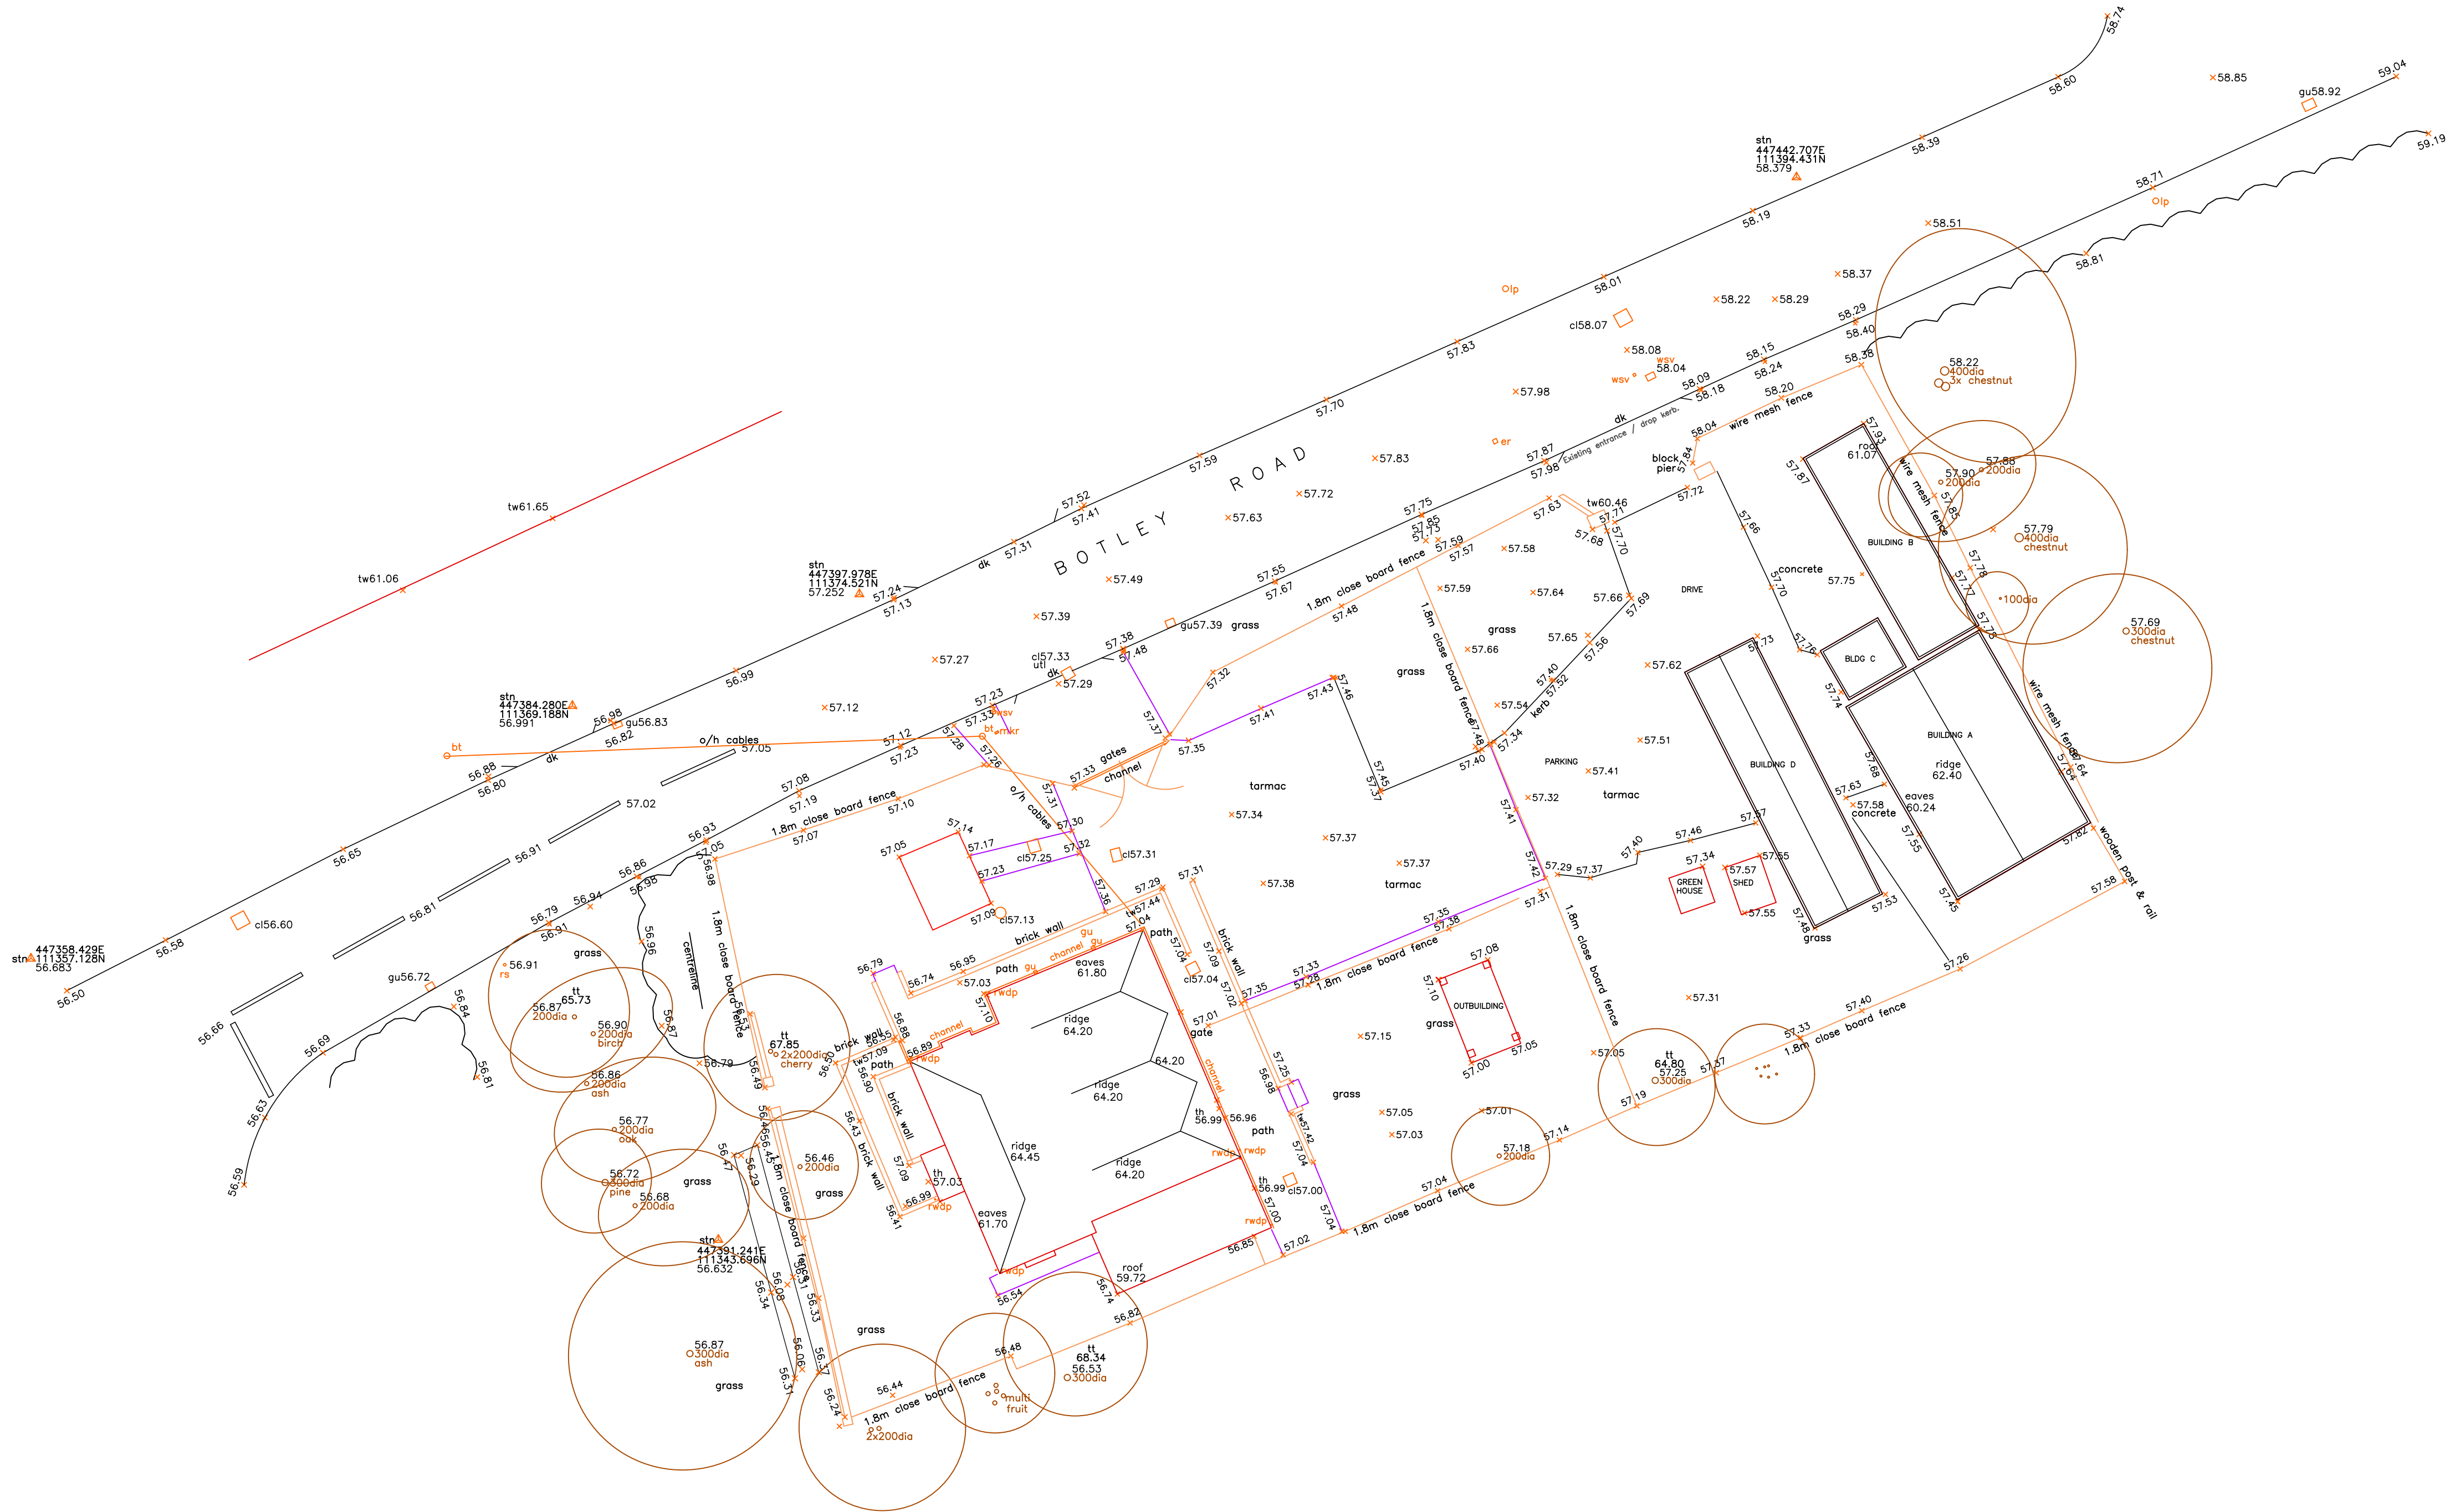

notes

this drawing is the copyright of the **pdp architecture llp** and must not be reproduced in whole or part or used for the execution of works without their permission.

all dimensions to be checked on site prior to commencement of construction works and the architect notified of any discrepancy.

figured dimensions are to be used in preference to scaled dimensions.

no deviation from this drawing will be permitted without prior consent of the architect.

all drawings are prepared subject to a full measured and structural survey of the buildings and site.

all structural work is subject to the appointment of a structural engineer to confirm and agree the structural proposals.

os promap licence no. 100020449.

health & safety:
exceptional risks involving specific methods of construction or exceptional maintenance issues can be found within the designers risk assessment.

scale width 50 mm @ a1 - 25 mm @ a3	
-------------------------------------	--

revision	notes	date	drawn	checked
A	Planning issue	21.08.26	IR	HM

client

project **New Building
501 Bursledon Road Road**

detail **Existing Site Plan**

drawn	SR	checked	HM
date	12.05.26	status	Planning
a1 scale	VARIES	a3 scale	28210-P-102
rev	A		