



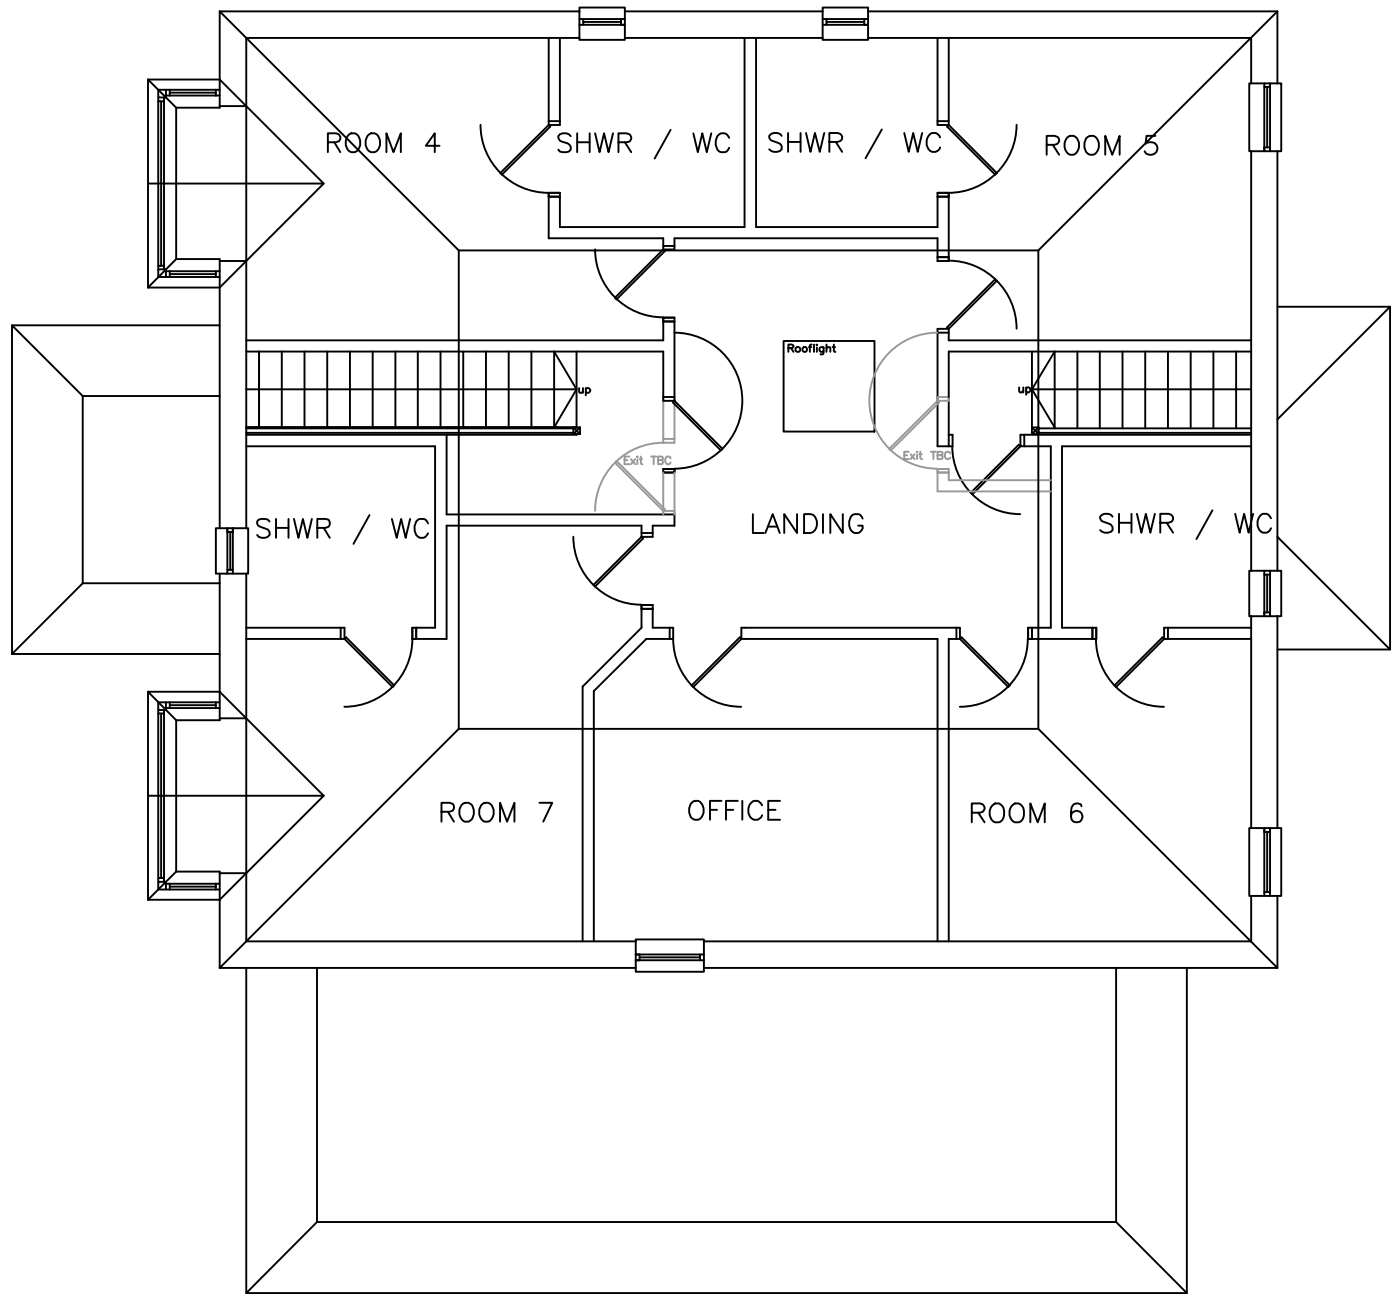


First floor
Proposed at 1:100

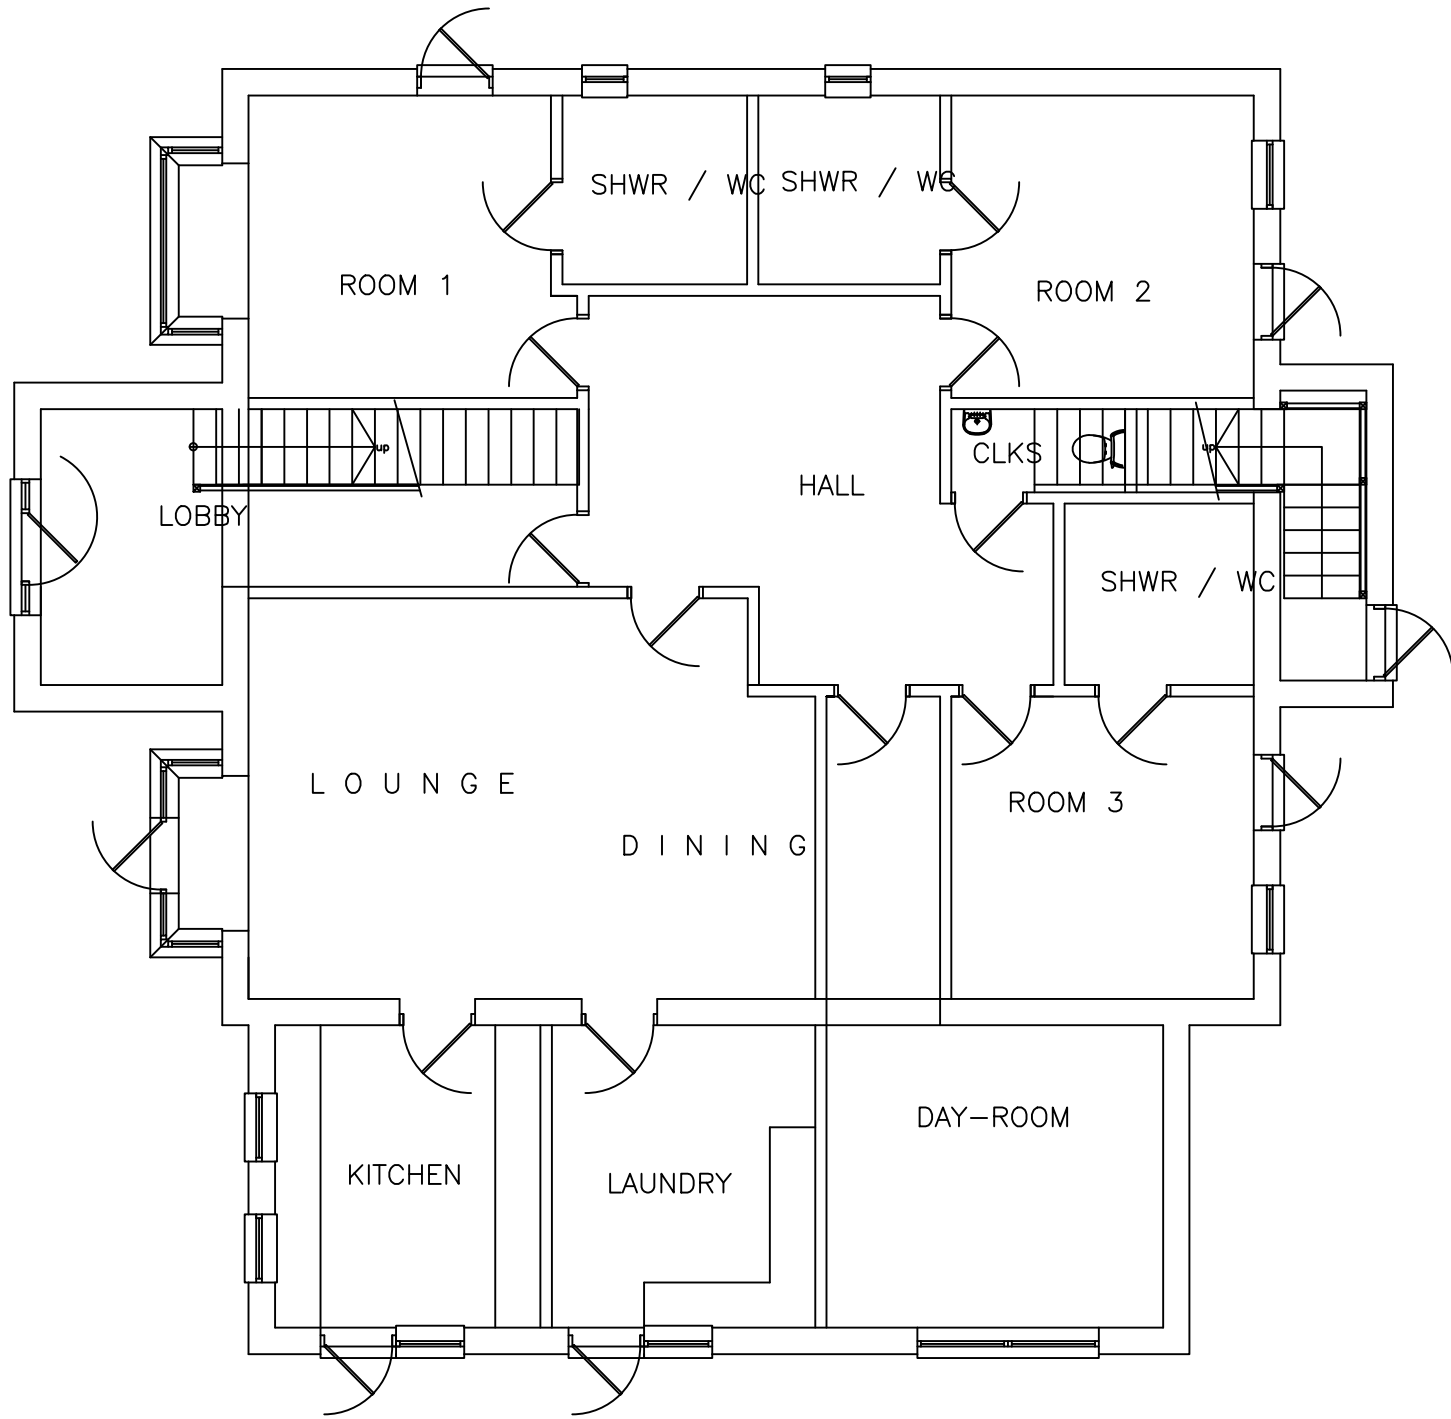

Ground floor
Proposed at 1:100



North West Elevation
Proposed at 1:100

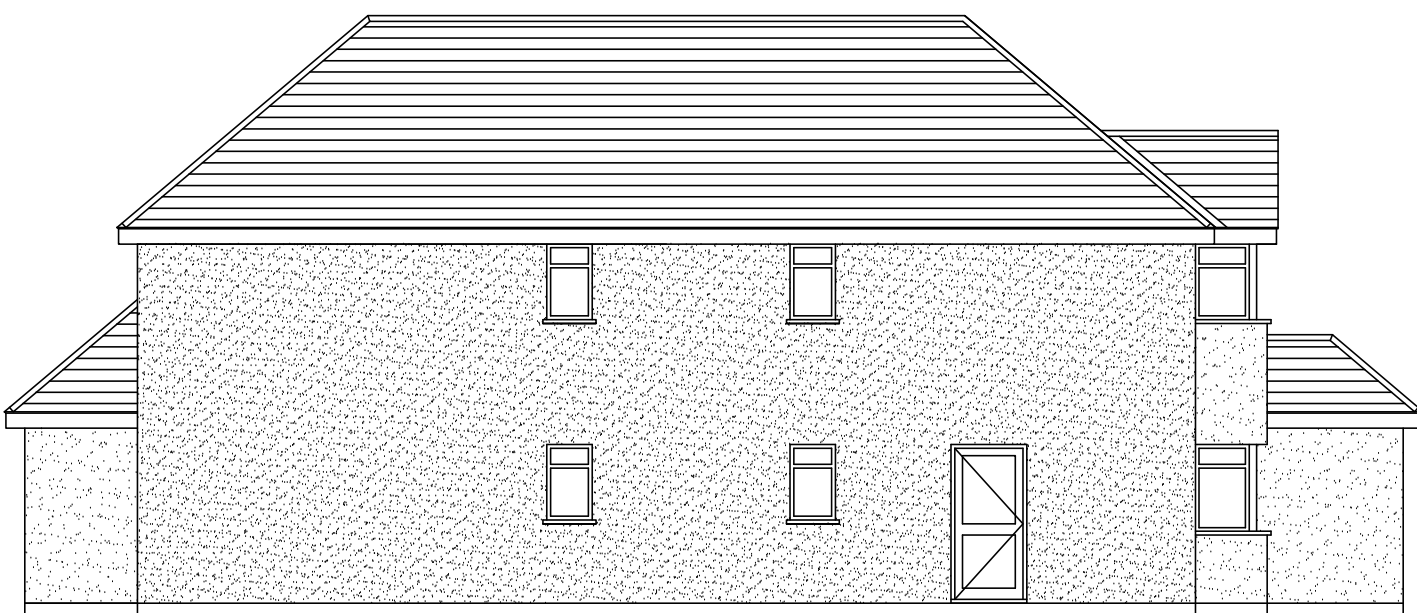


North East Elevation
Proposed at 1:100




South West Elevation
Proposed at 1:100



South East Elevation
Proposed at 1:100

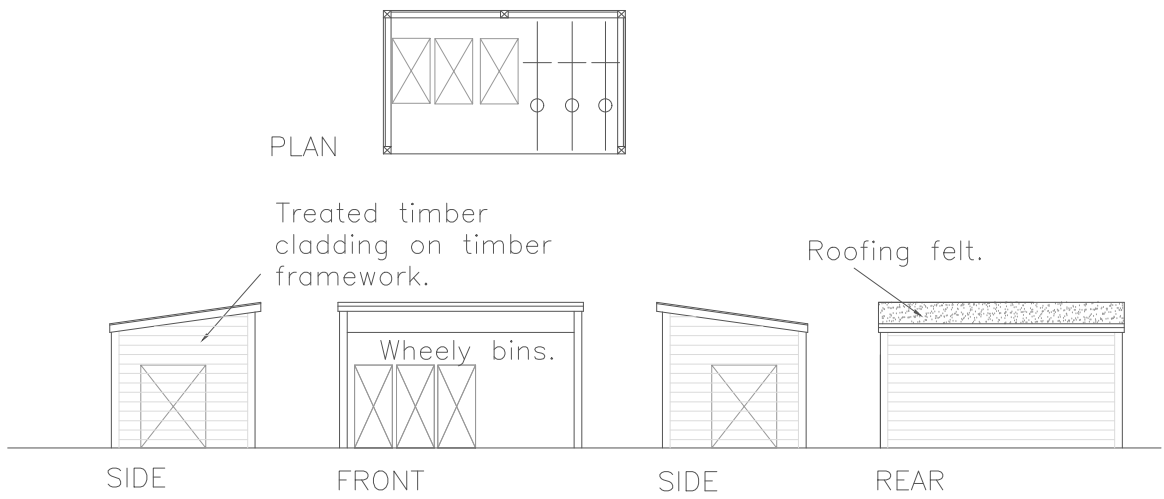

Bin Store and Cycle Store
Proposed at 1:100

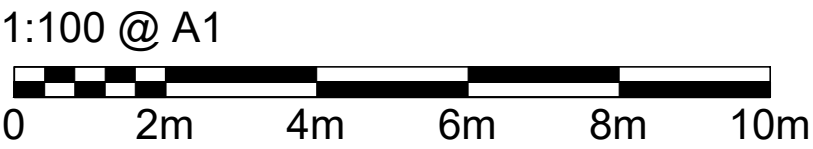

notes

this drawing is the copyright of the **pdp architecture llp** and must not be reproduced in whole or part or used for the execution of works without their permission.

all dimensions to be checked on site prior to commencement of construction works and the architect notified of any discrepancy.

figured dimensions are to be used in preference to scaled dimensions.

no deviation from this drawing will be permitted without prior consent of the architect.

all drawings are prepared subject to a full measured and structural survey of the buildings and site.

all structural work is subject to the appointment of a structural engineer to confirm and agree the structural proposals.

os promap licence no. 100020449.

health & safety:
exceptional risks involving specific methods of construction or exceptional maintenance issues can be found within the designers risk assessment.

revision		notes	date	drawn	checked
A		Amended following pre-application	06.07.26	IR	HM
B		Planning issue	21.08.26	IR	HM

client

project	New Building 501 Bursledon Road				
detail	Proposed Plans & Elevations				
drawn	SR	checked	HM		
date	12.05.26	status	Planning		
a1 scale	1:100	a3 scale	1:200	28210-P-104	rev B