




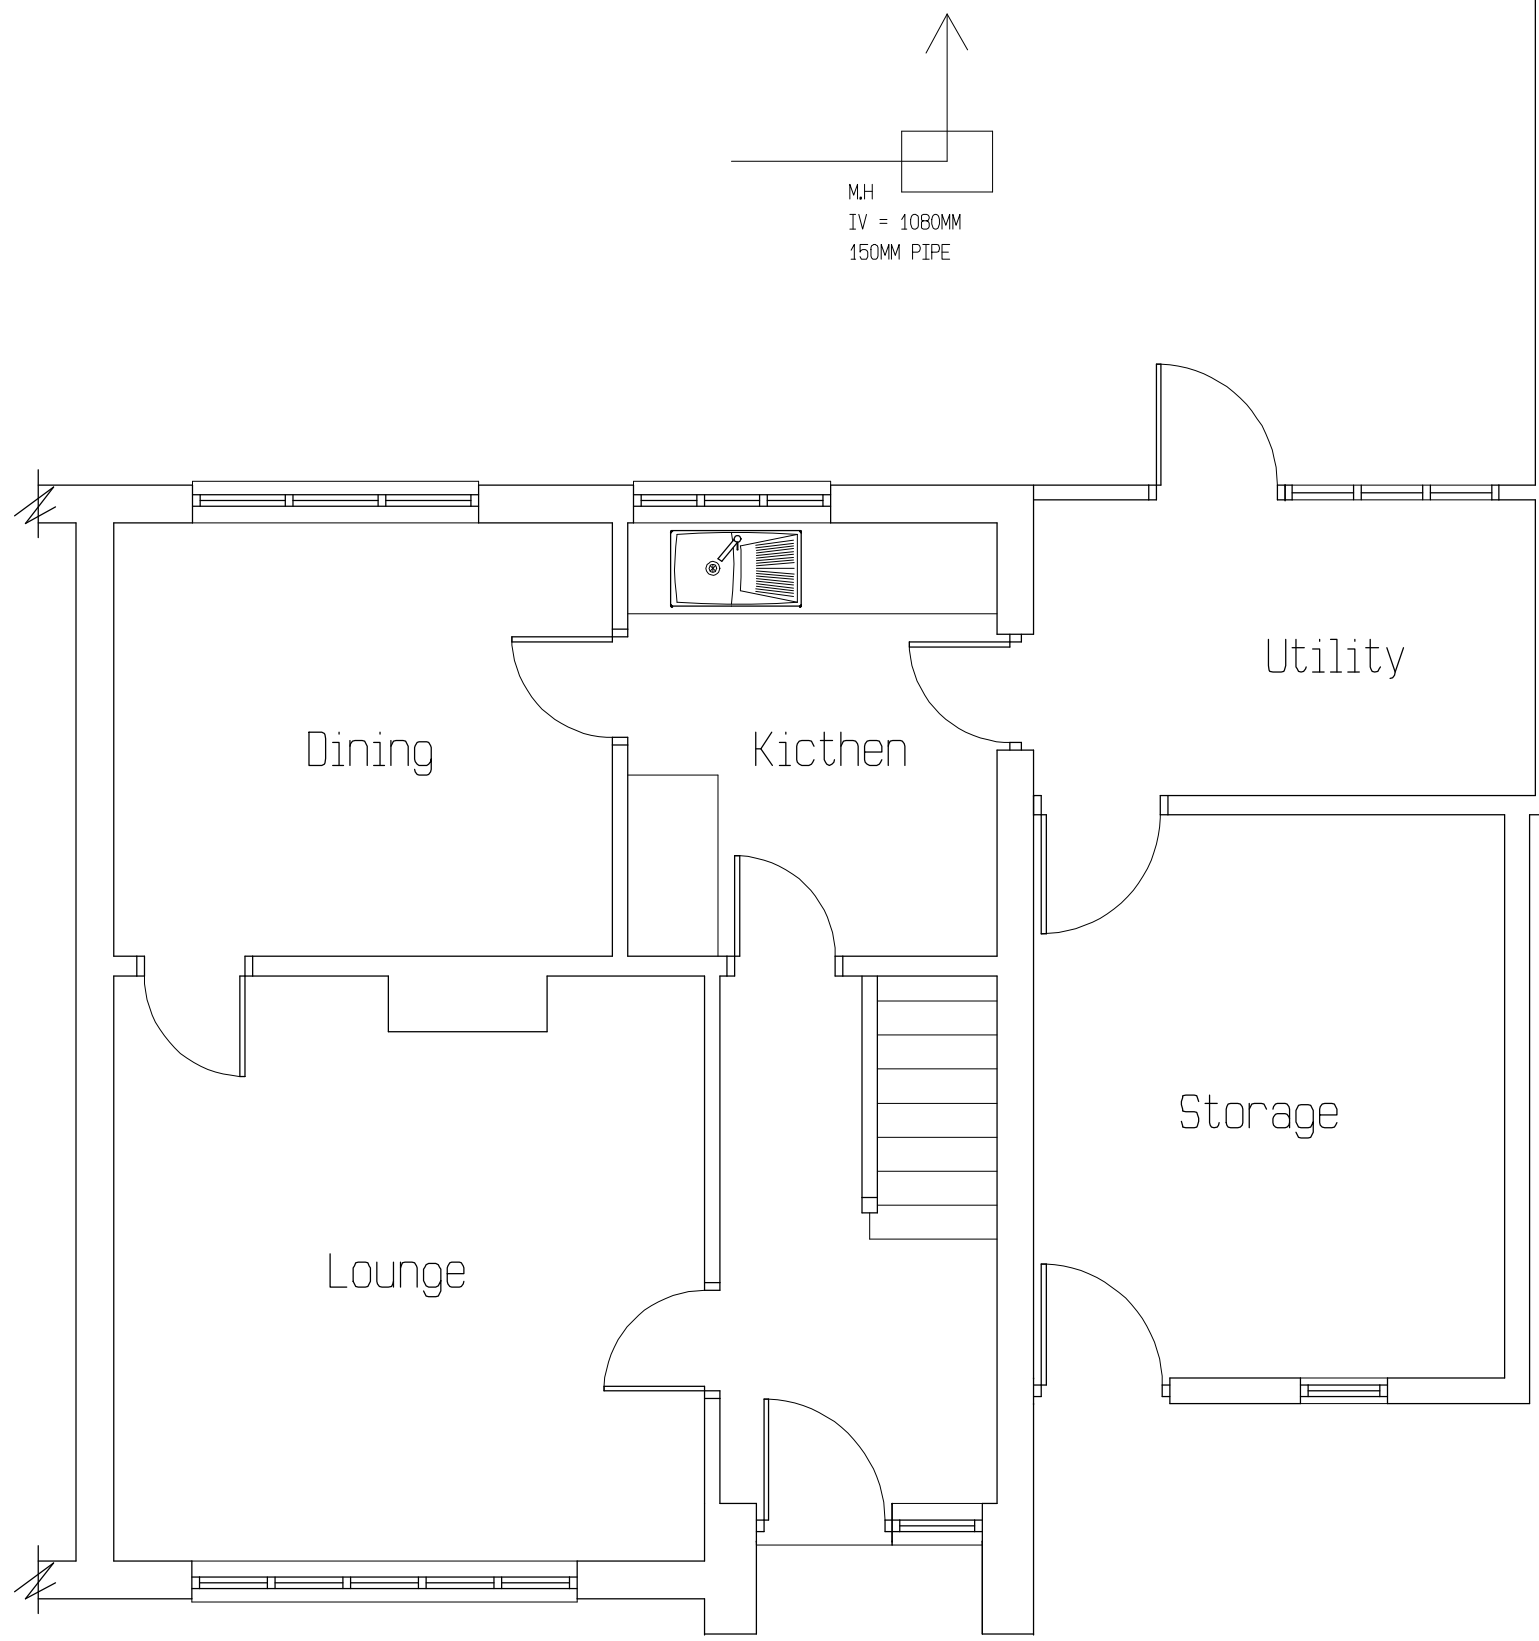


EXISTING GROUND FLOOR PLAN

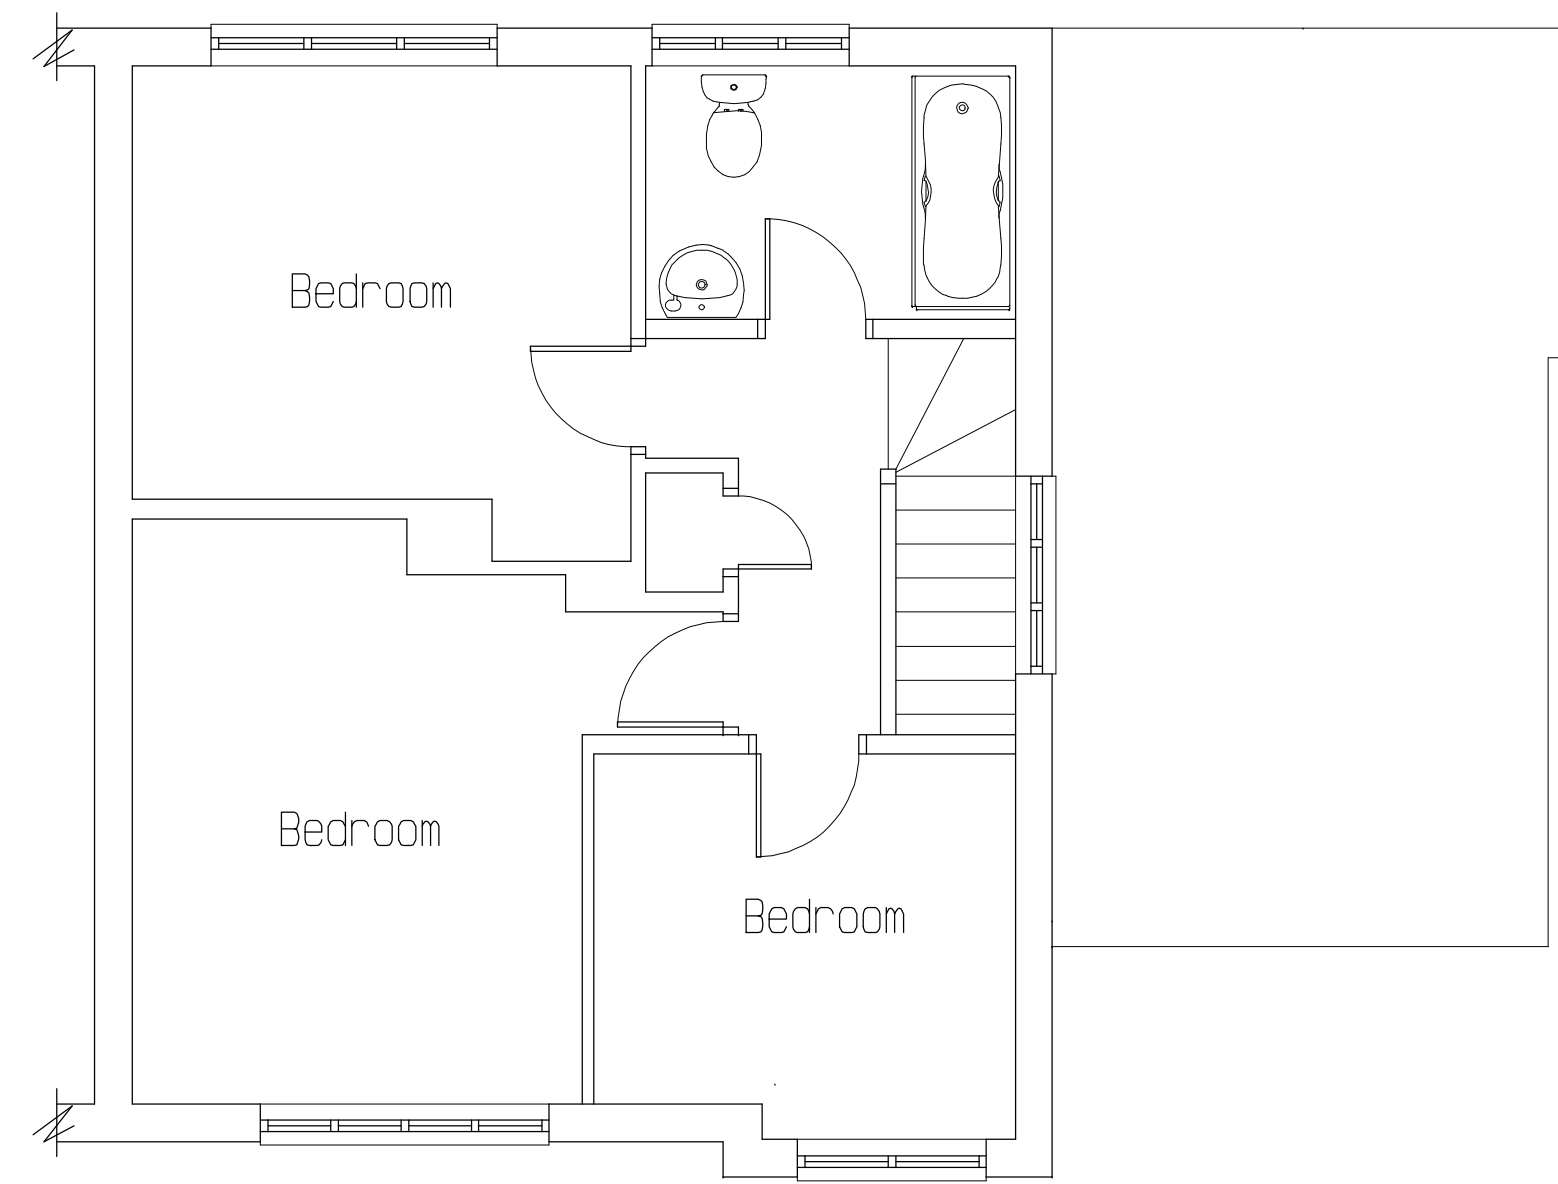

EXISTING FIRST FLOOR PLAN

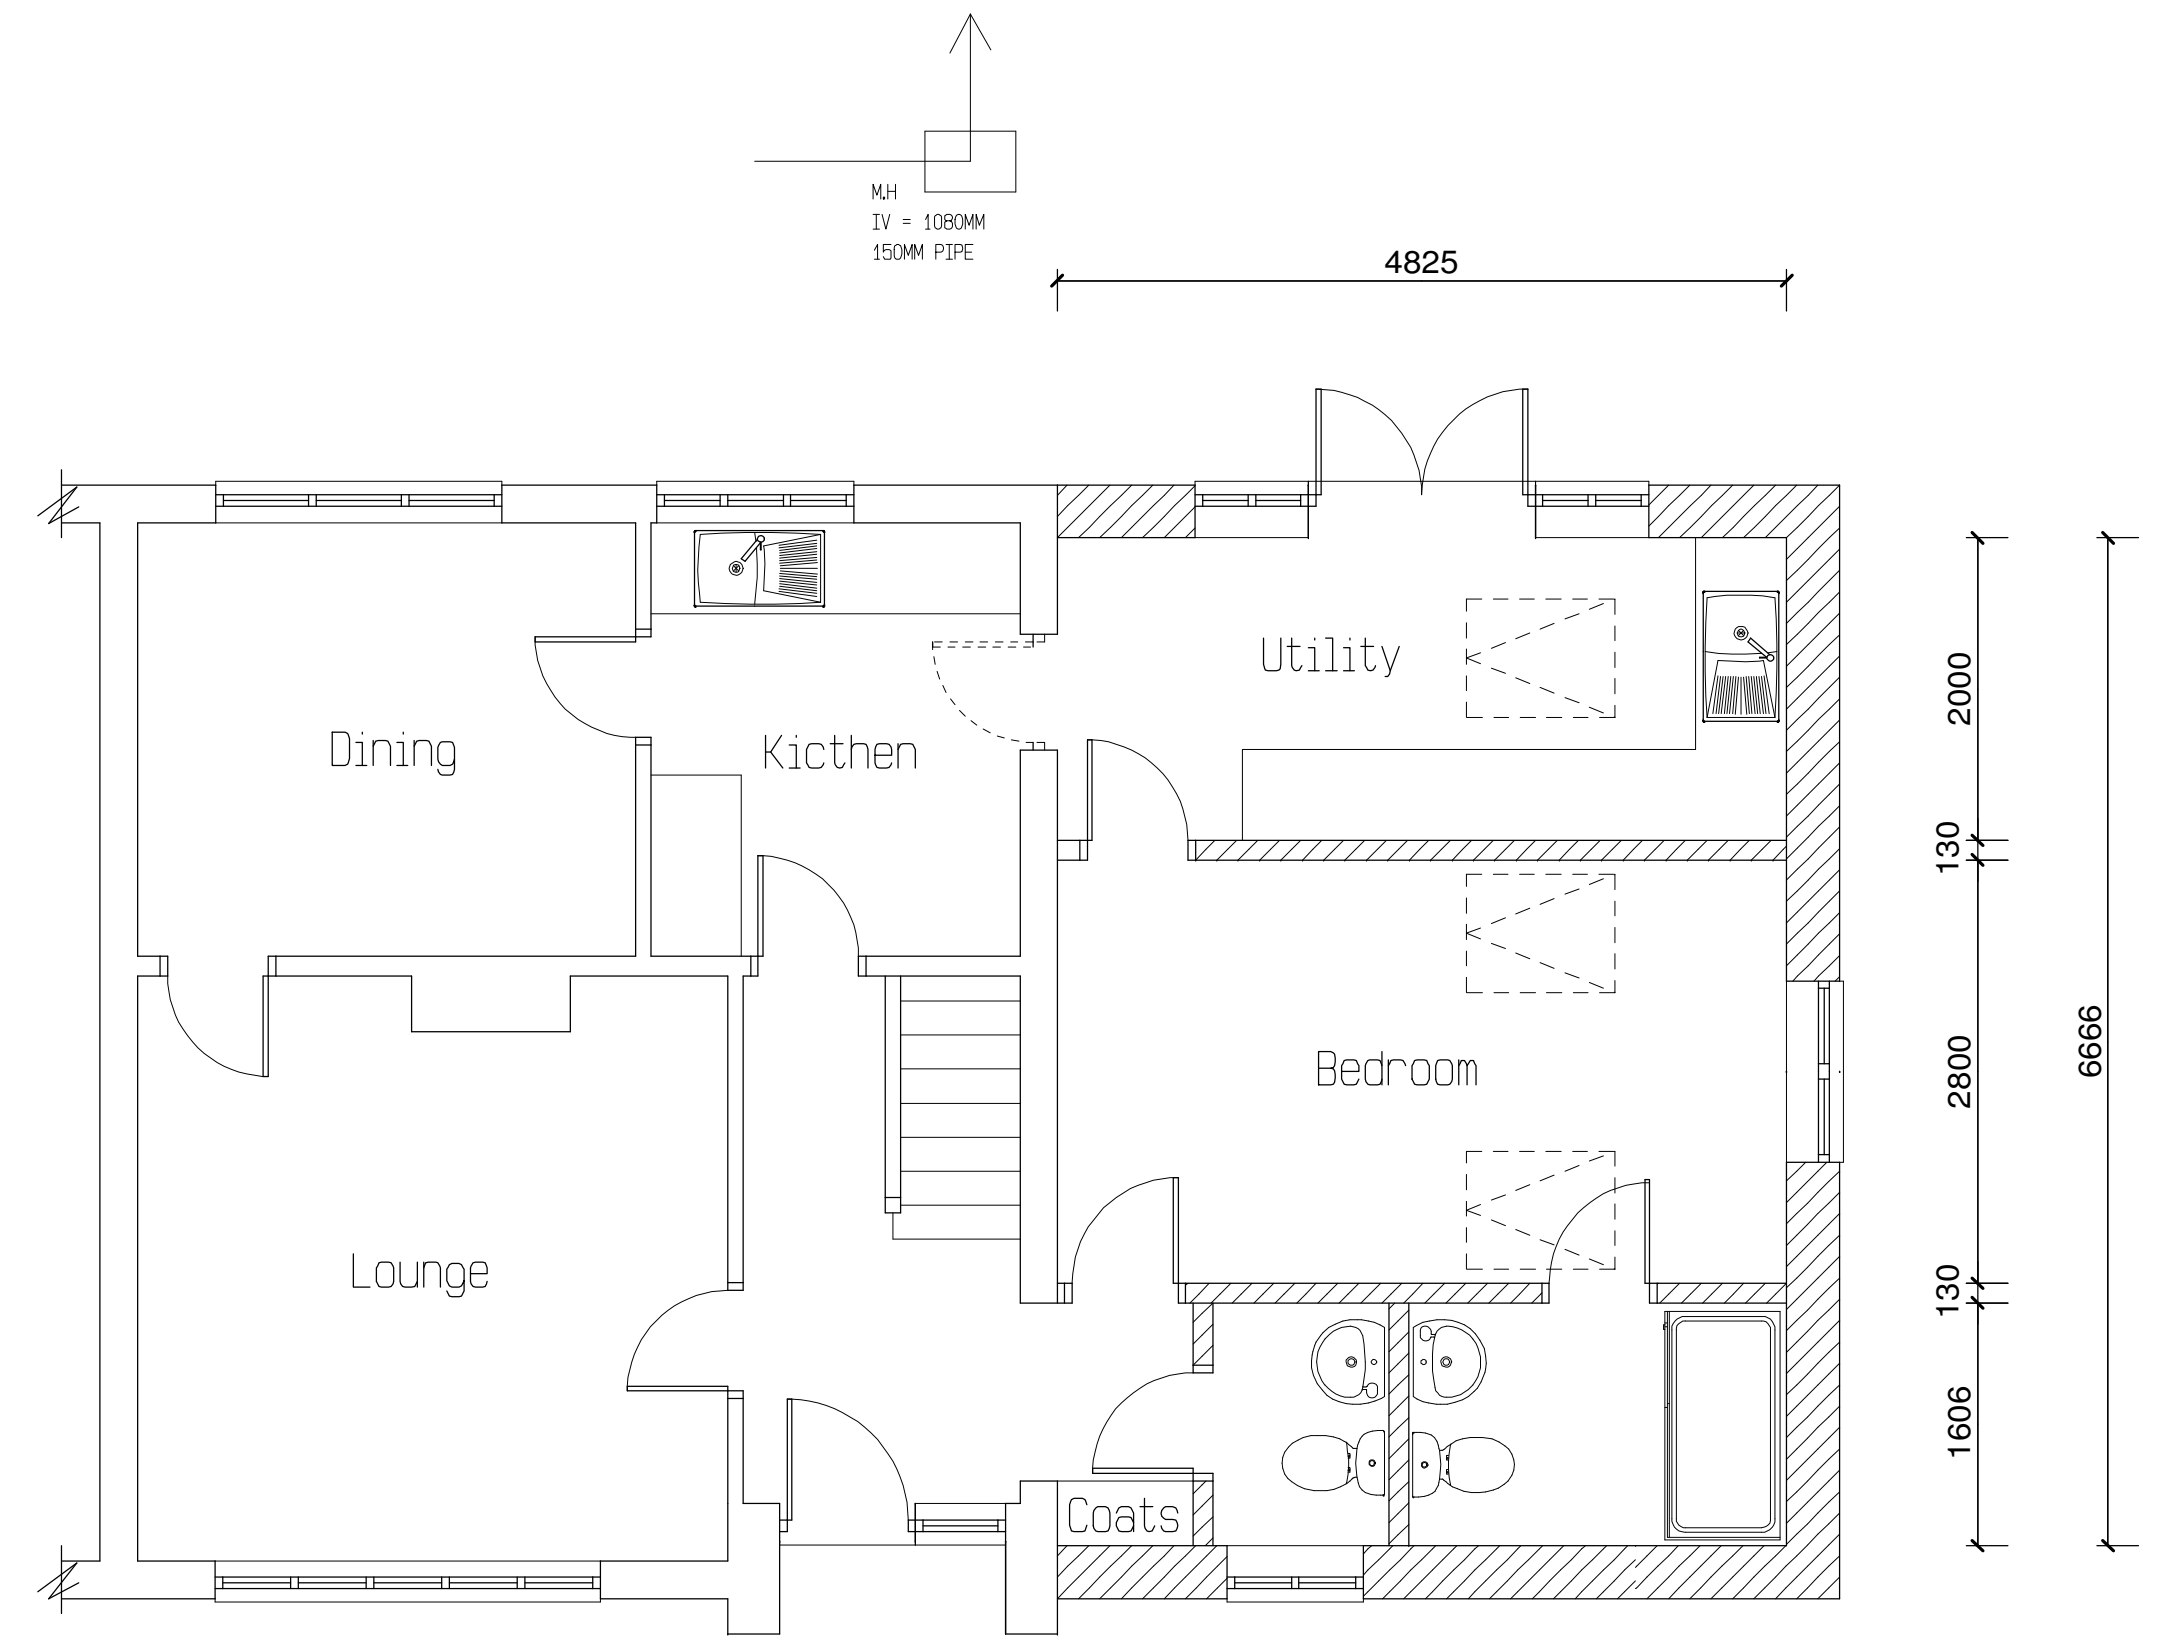


PROPOSED GROUND FLOOR PLAN

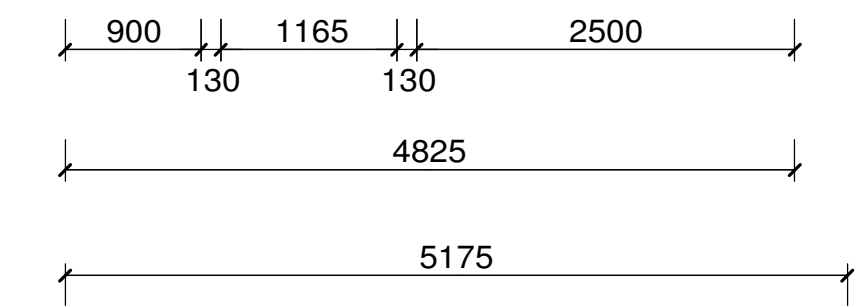

PROPOSED SOUTH ELEVATION

Brickwork, Roof Tiles & Windows/Doors To Match Existing

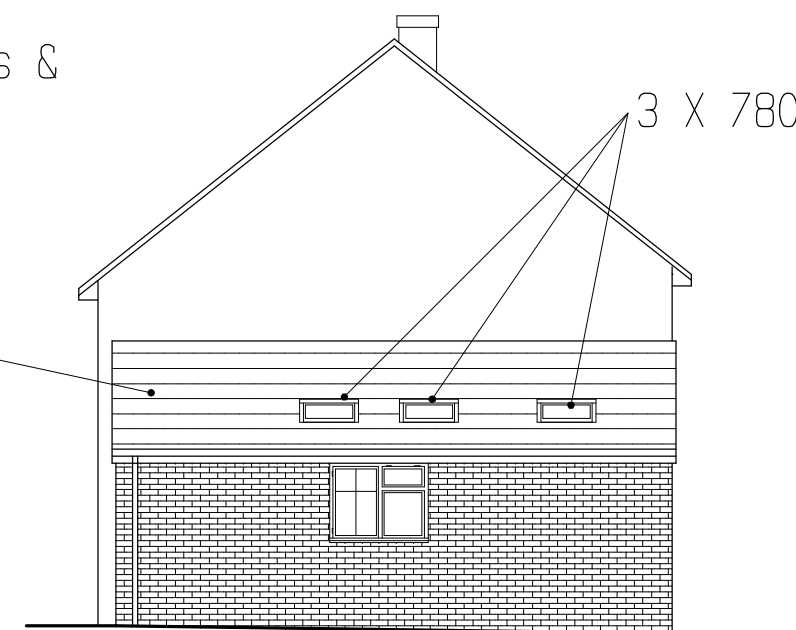


PROPOSED EAST ELEVATION

3 X 780MM X 980MM ROOF WINDOW




PROPOSED NORTH ELEVATION

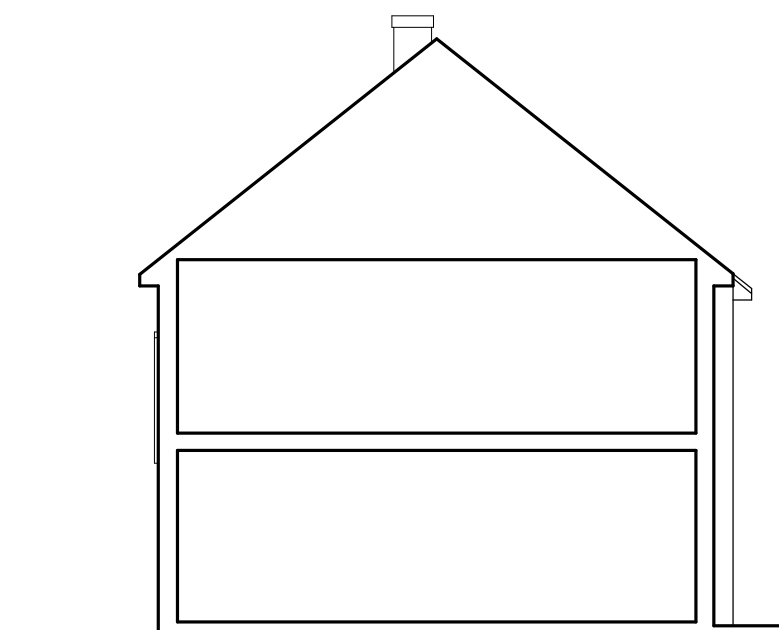

PROPOSED WEST ELEVATION




EXISTING SOUTH ELEVATION

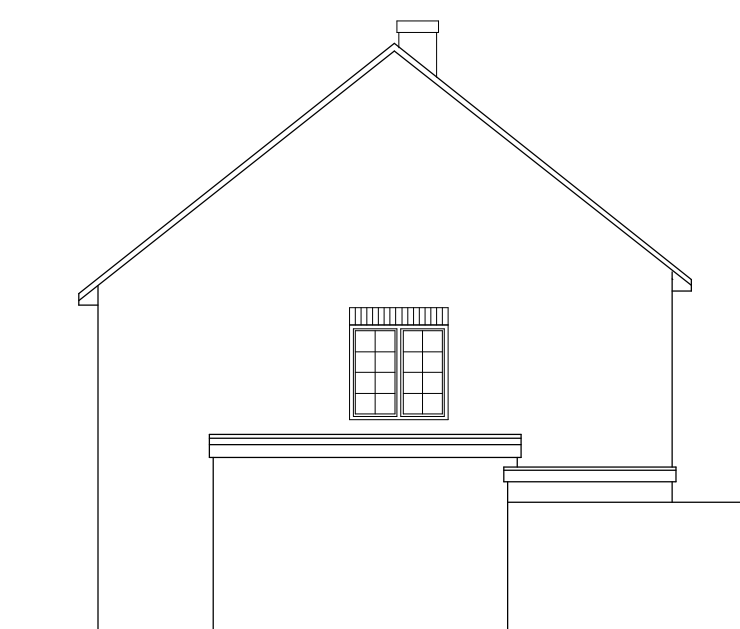

EXISTING EAST ELEVATION



EXISTING NORTH ELEVATION

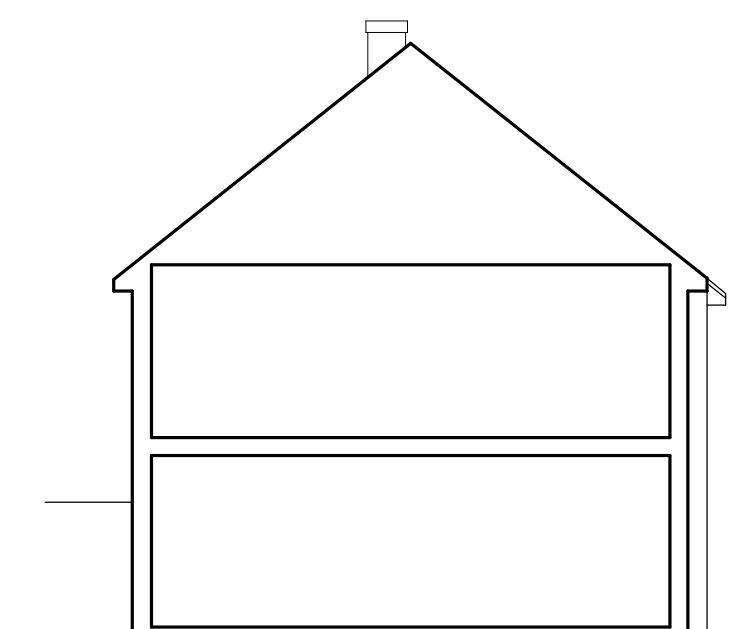

EXISTING WEST ELEVATION

ACA ARCHITECTURAL DESIGN 9 WOODSIDE AVENUE EASTLEIGH S050 9ES Tel: 07817616023 or Email: acaadesign@gmail.com	
Client Mr & Mrs Chahal	
Project Title 9 Westfield Road Chandlers Ford, S053 3GT	
Drawing Title Existing & Proposed Plans	
Scale 1:50 & 1:100 On A1 Paper 0 1m 2m 3m 4m 5m	Drawn By AC
© This drawing is the copyright of ACA Architectural Design. It may not be copied, altered or reproduced without their written authority. IF IN DOUBT ASK !!	
Drawing No. 2026/01	Rev. C