


## PROPOSED SITE ROOF PLAN & ELEVATIONS


| SITE ACCOMMODATION SCHEDULE            | No. | AREA:      |
|----------------------------------------|-----|------------|
| TOTAL SITE AREA                        | 1   | 1513.6 sqm |
| NEW BUILDING GROSS FOOTPRINT AREA      | 1   | 1513.6 sqm |
| NEW BUILDING GROSS INTERNAL FLOOR AREA | 1   | 1040.7 sqm |
| CAR PARKING SPACES                     | 17  | /          |
| 3x CYCLE STANDS (SHEFFIELD STANDS)     | 3   | /          |
| BIN STORE AREA (2x Euro Bins)          | 1   | /          |
| 450W SOLAR PANEL ARRAY ON ROOF         | 18  | /          |
| REAR COMMUNAL AMENITY SPACE            | 1   | 237 sqm    |

PROPOSED SITE SURFACE MATERIALS:


|                       |   |    |                         |
|-----------------------|---|----|-------------------------|
| CAR TURNING AREA      | - | 01 | PERMEABLE BLOCK PAVING  |
| CAR PARKING SPACES    | - | 02 | PERMEABLE BLOCK PAVING  |
| FOOTPATH AREAS        | - | 03 | PERMEABLE BLOCK PAVING  |
| GRASS LAWN            | - | 04 | LAWN GRASS              |
| SHRUB PLANTING        | - | 05 | MIXED SHRUB PLANT BEDS  |
| BIODIVERSITY PLANTING | - | 06 | BIODIVERSITY PLANT BEDS |

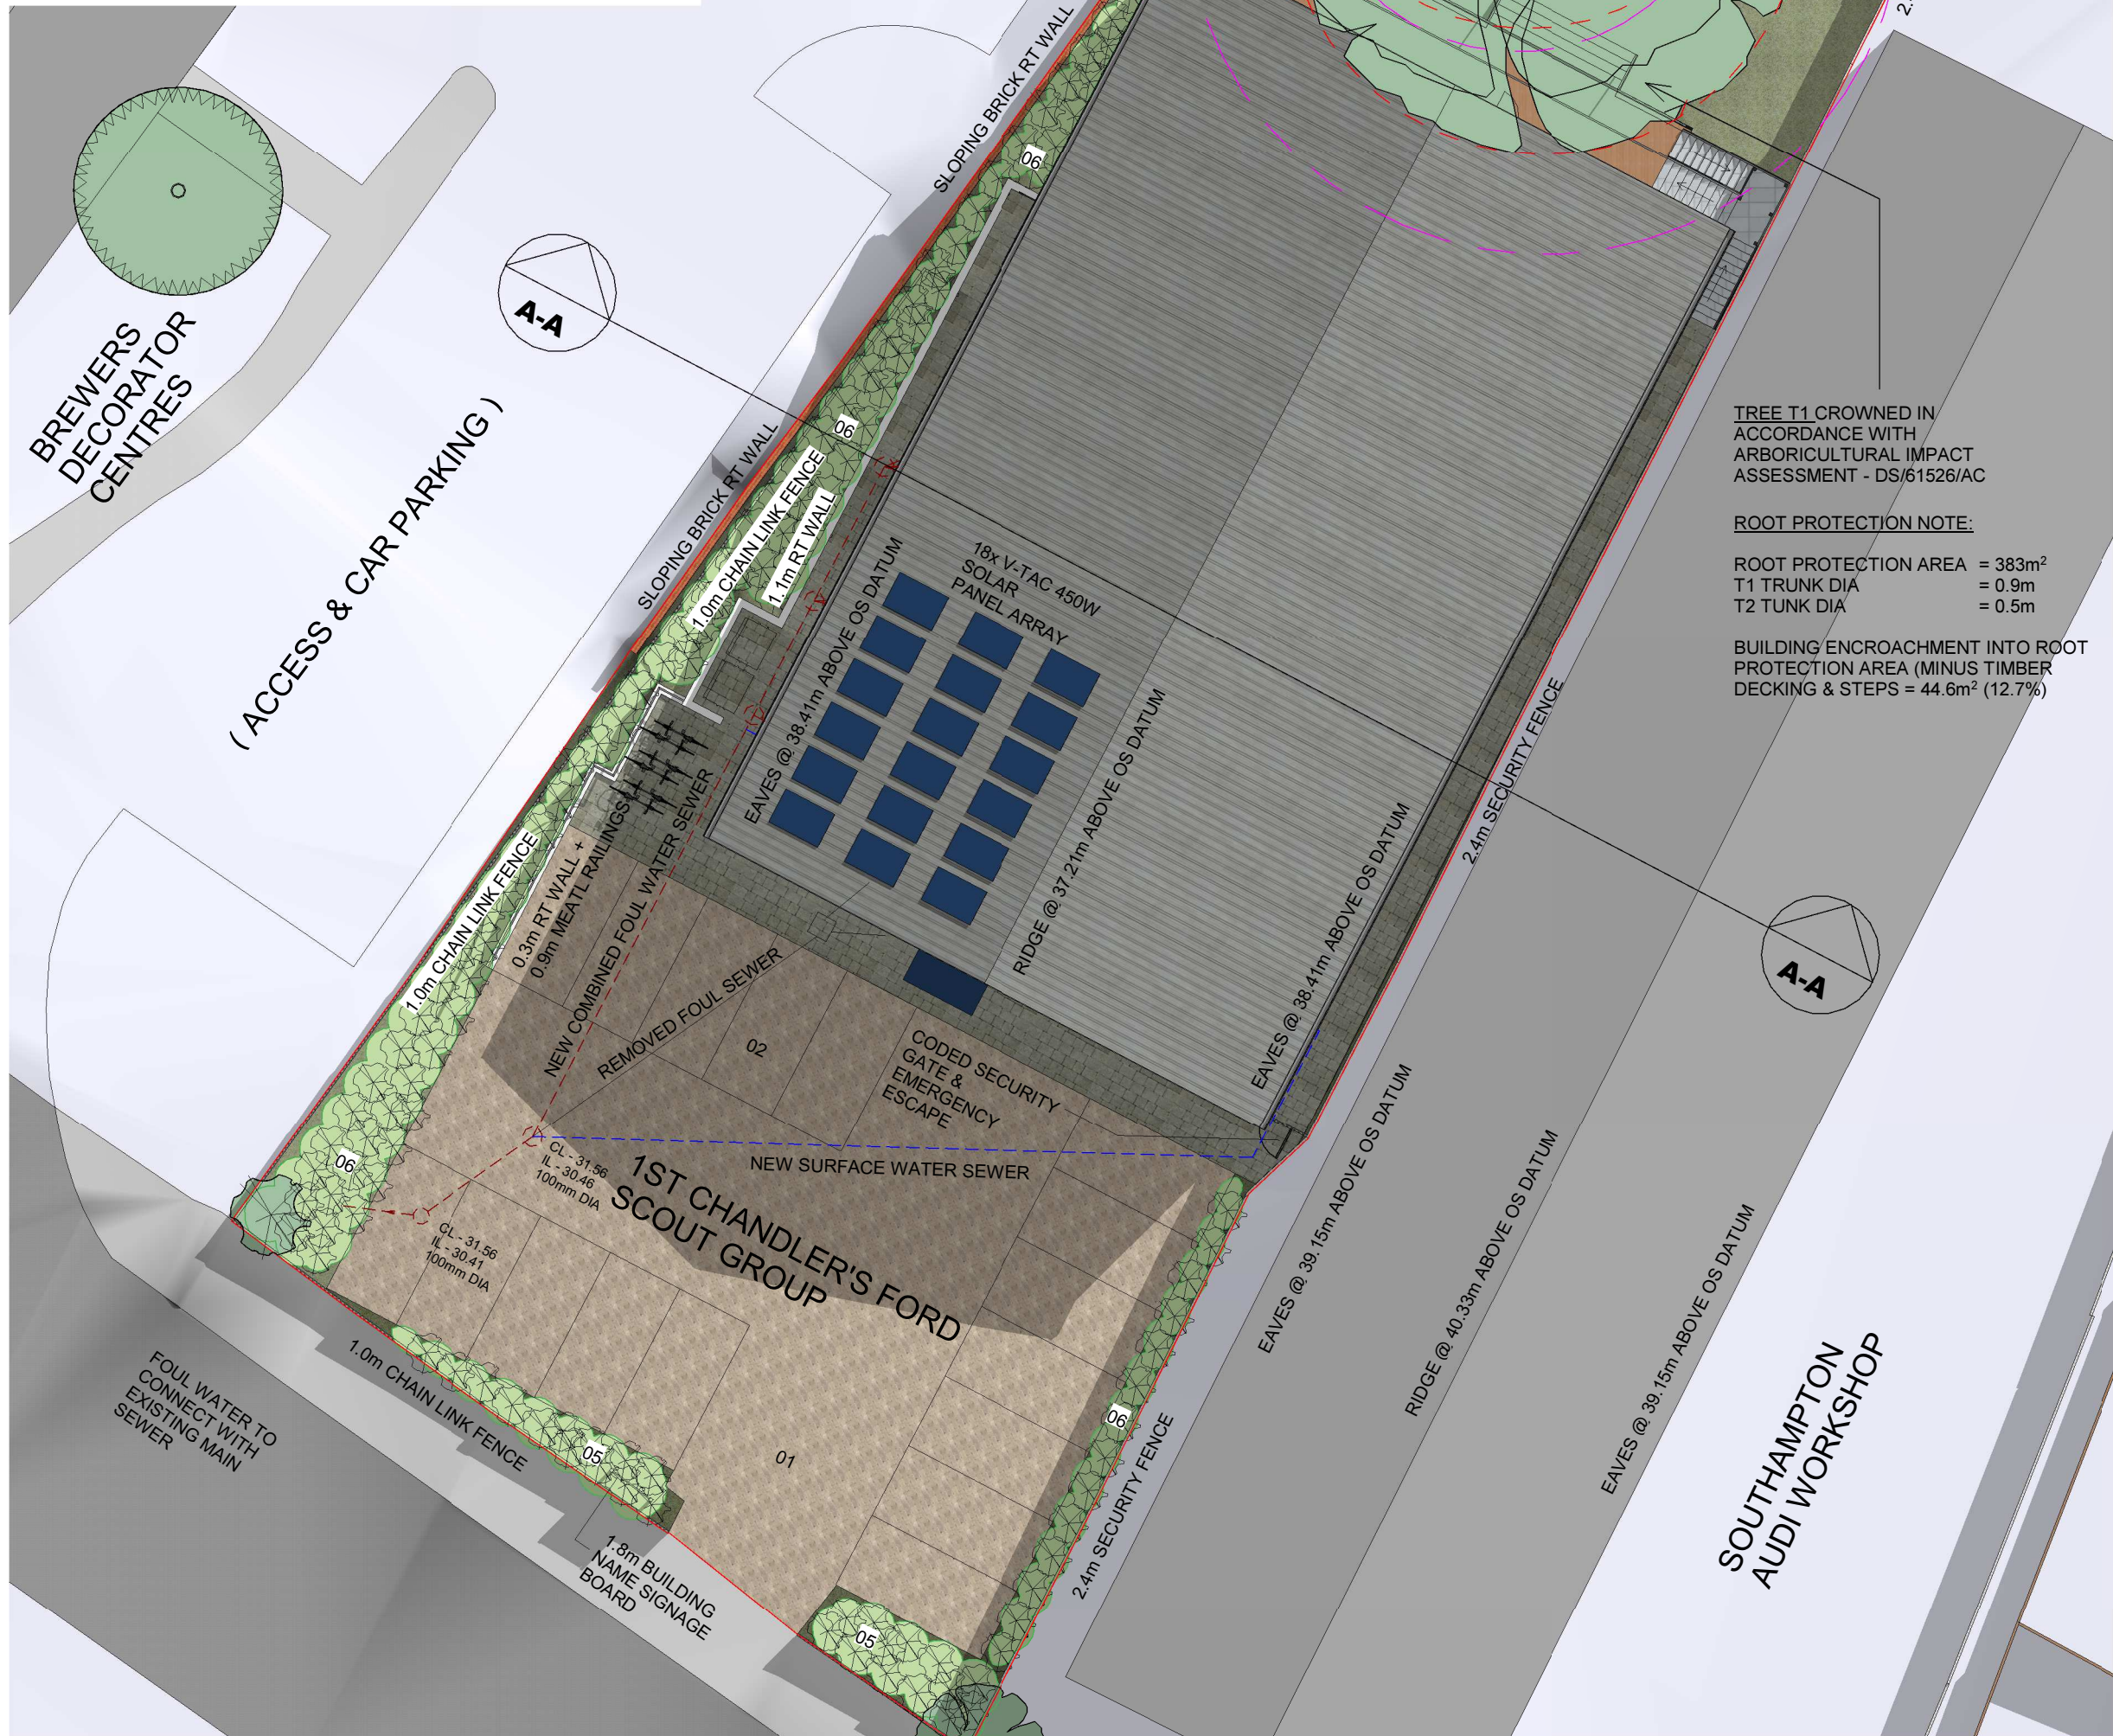


## PROPOSED SITE ROOF PLAN

 


## PROPOSED SOUTH ELEVATION

 

## PROPOSED NORTH ELEVATION

 

## PROPOSED SOUTHERN STREET SCENE ELEVATION TO BRICKFIELD LANE

 

## General



 **STRINGENT COPYRIGHT**

This drawing has been produced for:  
1st Chandlers Ford Scout Group,  
CrossFit Southampton and Momentum,  
Fitness Charity.  
It is not intended for use by any other person or for any other building project or purpose without prior permission from Toldfield Architects Ltd.

- All dimensions & detail shown on this drawing to be checked on site by the contractor before fabrication & erection. Figured to supersede scaled dimensions. All building work to be carried out with proper materials which are appropriate for circumstances in which they are used & in a workmanlike manner accordance with the Building Regulations, British & EU Standards, NHBC Standards (if applicable) and Manufacturers
- These drawings to be read in conjunction with the approved Building Notes, Product Information, manufacturers guidelines & CDM statement where
- STEEL WORK IS PRELIMINARY AND IS TO BE DESIGNED AND SPECIFIED BY A STRUCTURAL ENGINEER. ALL STRUCTURAL OPENINGS & DETAILS TO BE CHECKED ON SITE PRIOR TO FABRICATION

|      |                                                   |                                  |
|------|---------------------------------------------------|----------------------------------|
|      |                                                   | <b>Date:</b>                     |
|      |                                                   |                                  |
|      |                                                   |                                  |
|      |                                                   |                                  |
| C    | Revised TPO'd Tree Notes.                         | 09/09/2026                       |
| B    | Revised F-Floor & Eaves Level, Lowered Roof Ridge | 25/08/2026                       |
| A    | Revised proposed Accommodation Schedule.          | 07/08/2026                       |
| Rev: | Comments:                                         | <div>ΔP</div> <div>Dr: Ch:</div> |



**Toldfield Architect Ltd,**  
5 Freemantle Business Centre,  
152 Millbrook Road East,  
Southampton.  
SO15 1JR

Tel: 023 80 236165  
Email: [info@toldfieldarchitects.co.uk](mailto:info@toldfieldarchitects.co.uk)  
[adi@toldfieldarchitects.co.uk](mailto:adi@toldfieldarchitects.co.uk)  
[kourosh@toldfieldarchitects.co.uk](mailto:kourosh@toldfieldarchitects.co.uk)  
Web: [www.toldfieldarchitects.co.uk](http://www.toldfieldarchitects.co.uk)

|                          |
|--------------------------|
| Project Name and Address |
|--------------------------|

1st Chandler's Ford Scout Group, Brickfield Lane,  
Chandler's Ford, Eastleigh. SO53 4DP

**Client:**

1st Chandlers Ford Scout Group, CrossFit Southampton  
and Momentum Fitness Charity

Drawing Title:

### Proposed Site Roof Plan and Elevations

| Project Ref: | Origion: | Zone: | Level: | Type: | Role: | No: | Rev: |
|--------------|----------|-------|--------|-------|-------|-----|------|
| 260401       | TA       | S     |        | P&E   | A     | P05 | C    |

|                |  |
|----------------|--|
| <b>Status:</b> |  |
|----------------|--|

Planning Application

|                 |                       |                    |              |
|-----------------|-----------------------|--------------------|--------------|
| <b>TA Code:</b> | <b>Project Stage:</b> | <b>Sheet @ A1:</b> | <b>Date:</b> |
| 260401          | Planning              | As indicated       | 14/07/2026   |