

For Planning
Purposes Only

Not to be used for Construction

Notes:

Do not scale from this drawing unless for the purposes of Local Planning Authority Approval. Please verify that the information is correctly printed to scale by checking the control bar.


This drawing must be read in conjunction with all other contract drawings and documentation. It is the contractors responsibility to ensure full compliance with the Building Regulations. Any discrepancies to be reported immediately. If in doubt, ask.

This drawing is copyright of Hebden Design Studio Ltd © 2026 and shall not be reproduced nor used for any other purpose without written permission. All rights reserved.

Rev	Date	Description
-----	------	-------------



01. North Elevation
Scale 1:50 @ A2

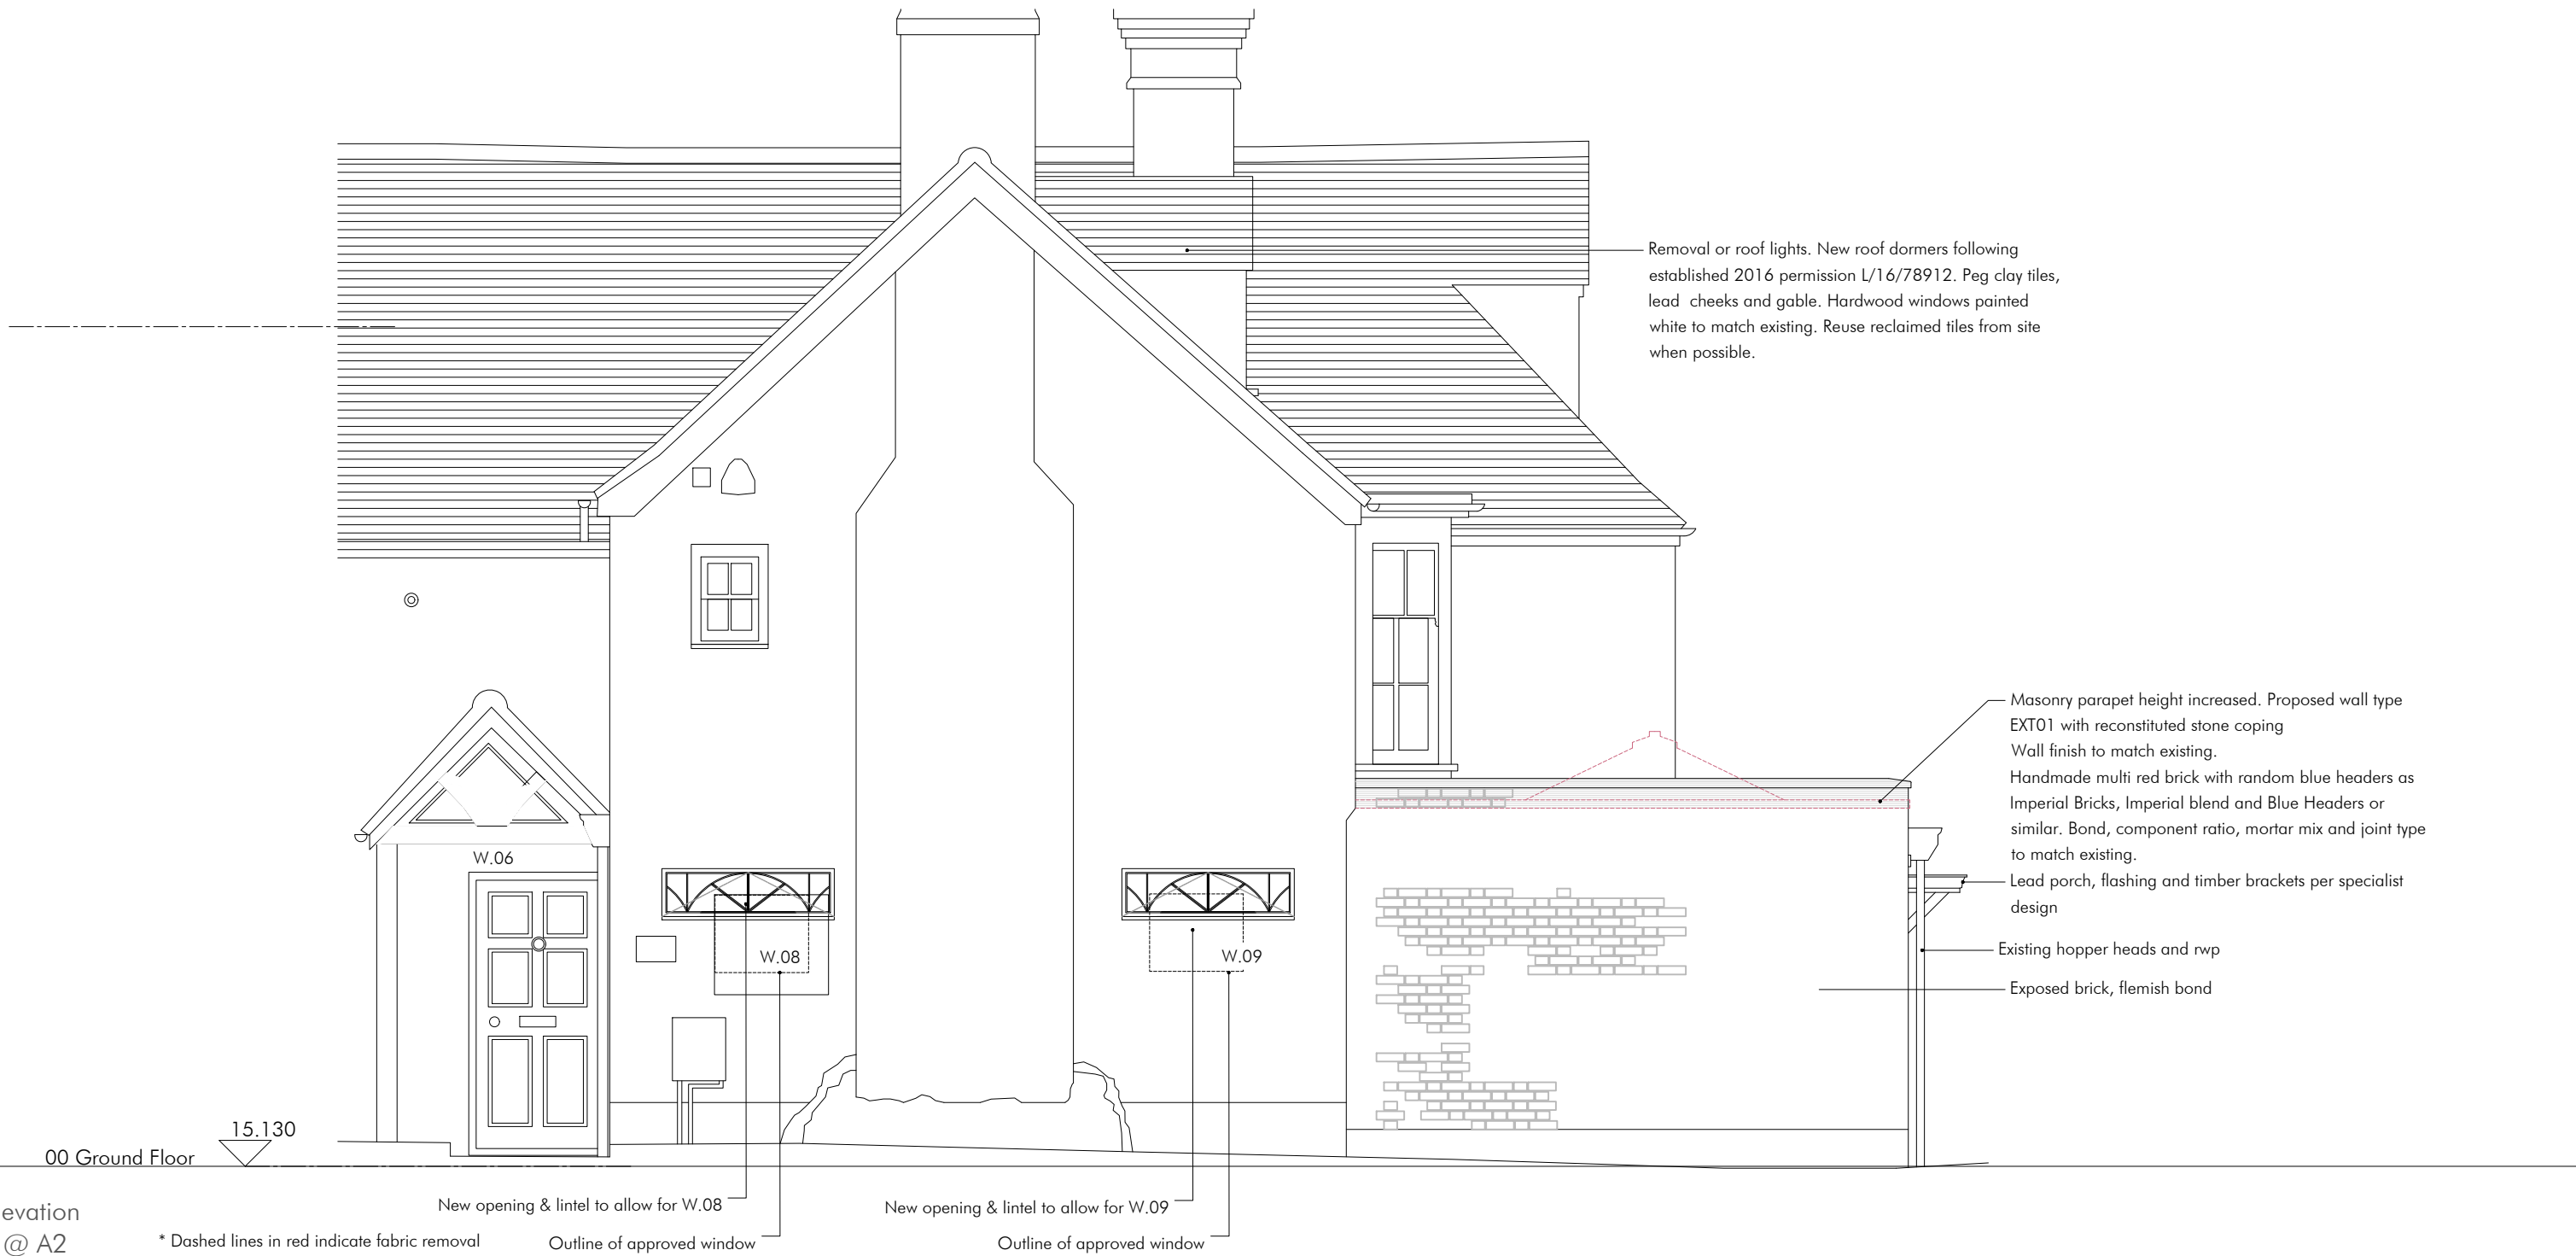

02. West Elevation
Scale 1:50 @ A2

Hebden design studio

The Studio @ Lavant House
West Lavant, Chichester
PO18 9AB
01243 974969
hello@hebdesignstudio.com
www.hebdesignstudio.com

1:50 0mm 0.5m 1m 2.5m

Drawing No.

4.201

Current Revision

00

Elevations
North and West Elevation

Project
South House - Hamble Le Rice

Project No. 2509 Scale 1:50 @ A2