



Winston Church Hill

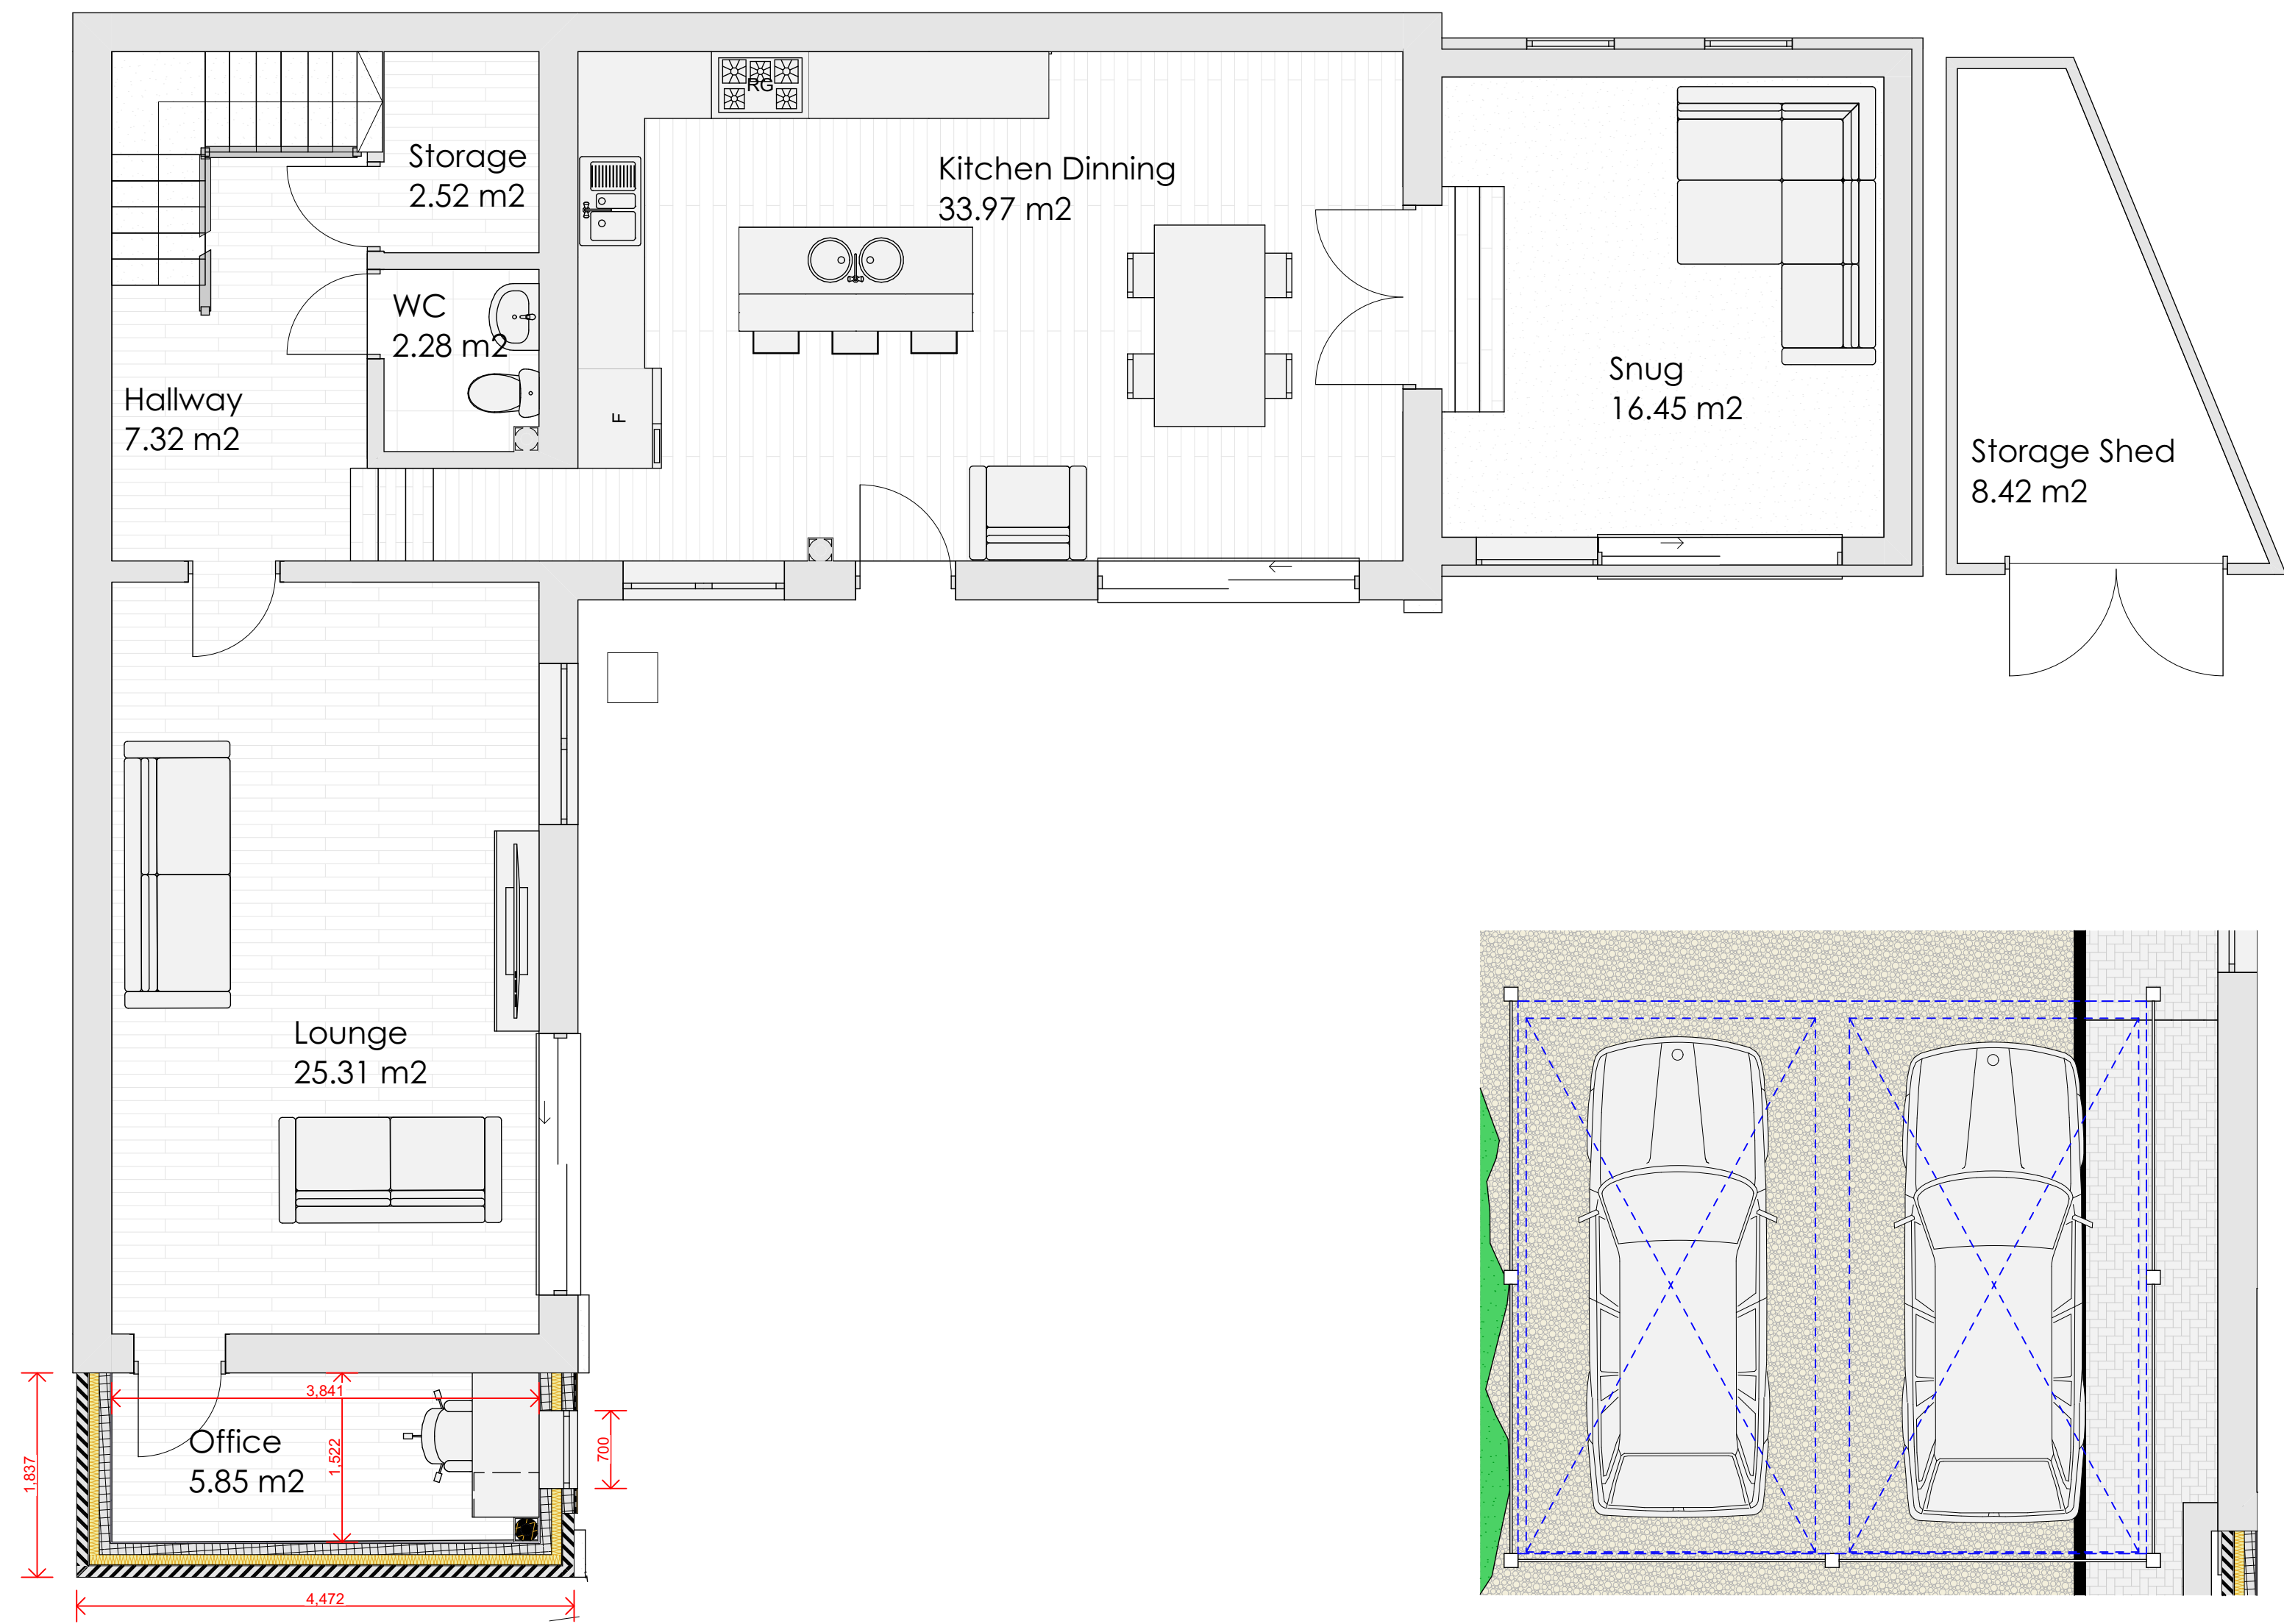

Proposed Ground Floor Plan Scale 1:50

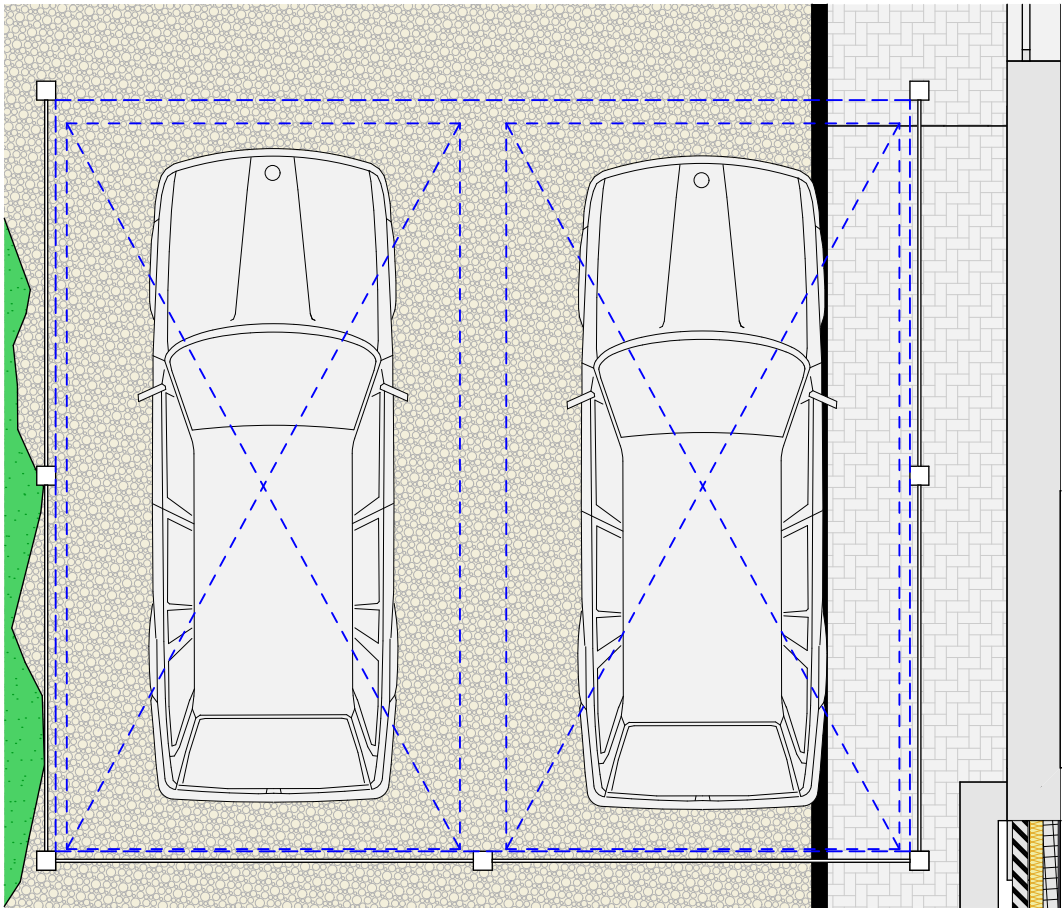

Proposed Garage Ground Floor Plan Scale 1:50



	Project Home improvements	Client Mark & Viki	The content of the drawing remain the copyright of LRArchitecture , no reproduction without written consent. All dimensions to be verified on site. Any discrepancies are to be reported to the relevant parties. Do not scale from drawing, figured dimensions to be used only. drawings to be read in conjunction with all relevant drawings/ schedules ect, which relate to this project.	Drawing Number	P005	Page Size	A2
	Project Address Winston, Church Hill West End Southampton SO303AT			Scale	1:50	Drawn By	LR