

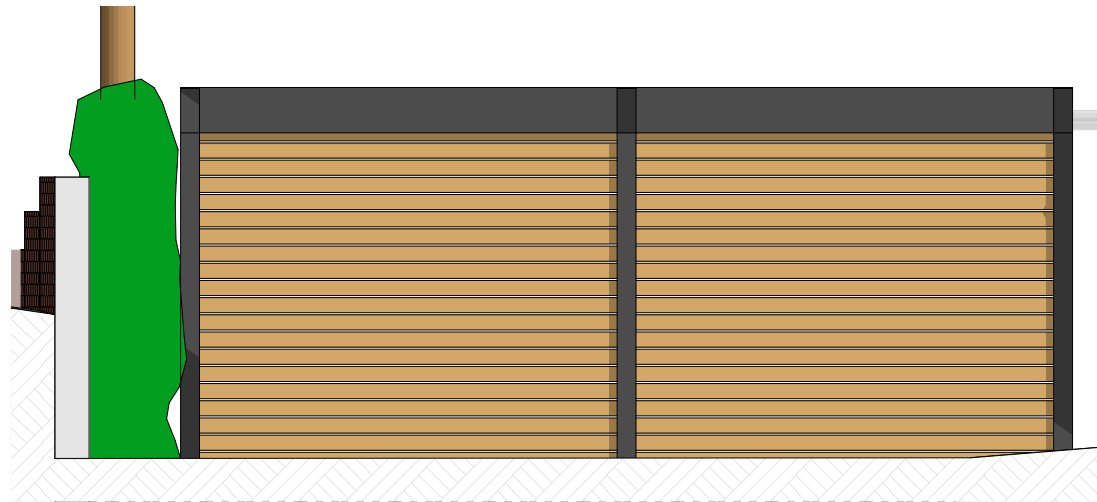


Winston Church Hill

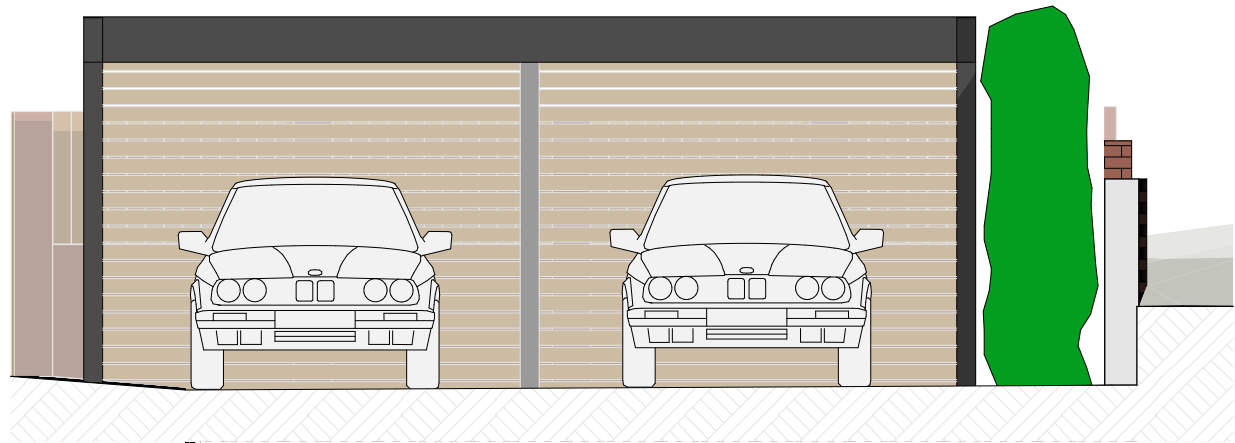

Proposed North West Elevation Scale 1:50

Proposed South West Elevation Scale 1:50

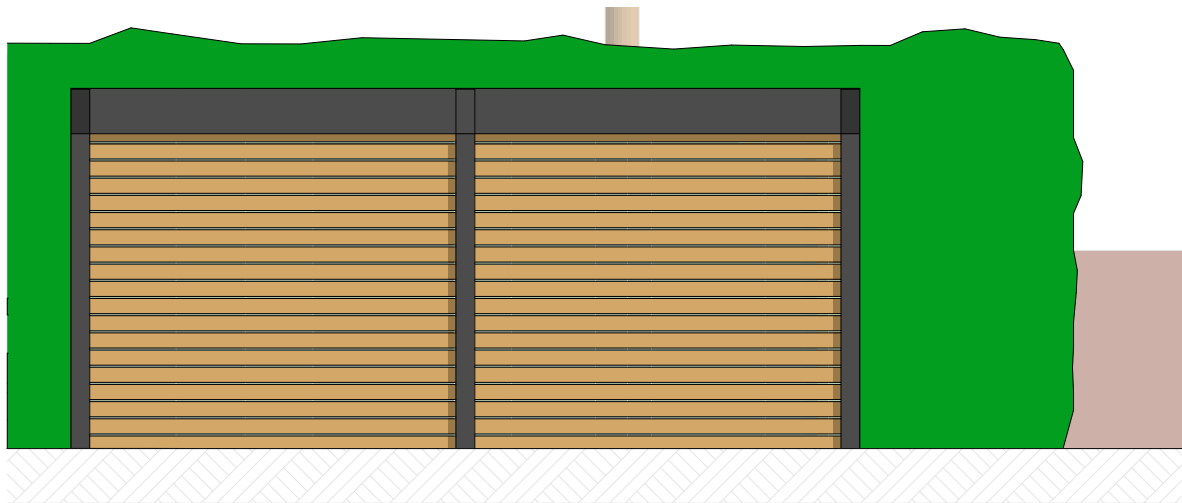

Proposed North East Elevation Scale 1:50

Proposed South East Elevation Scale 1:50



Notes

The content of the drawing remain the copyright of **LRArchitecture**, no reproduction without written consent

All dimensions to be verified on site. Any discrepancies are to be reported to the relevant parties.

Do not scale from drawing, figured dimensions to be used only. drawings to be read in conjunction with all relevant drawings/ schedules ect, which relate to this project

Project
Home improvements

Project Adress
Winston, Church Hill West End
Southampton SO303AT

Client
Mark & Viki



Drawing Number	P018	Page Size	A3
Scale	1:50	Drawn By	LR