




# Winston Church Hill

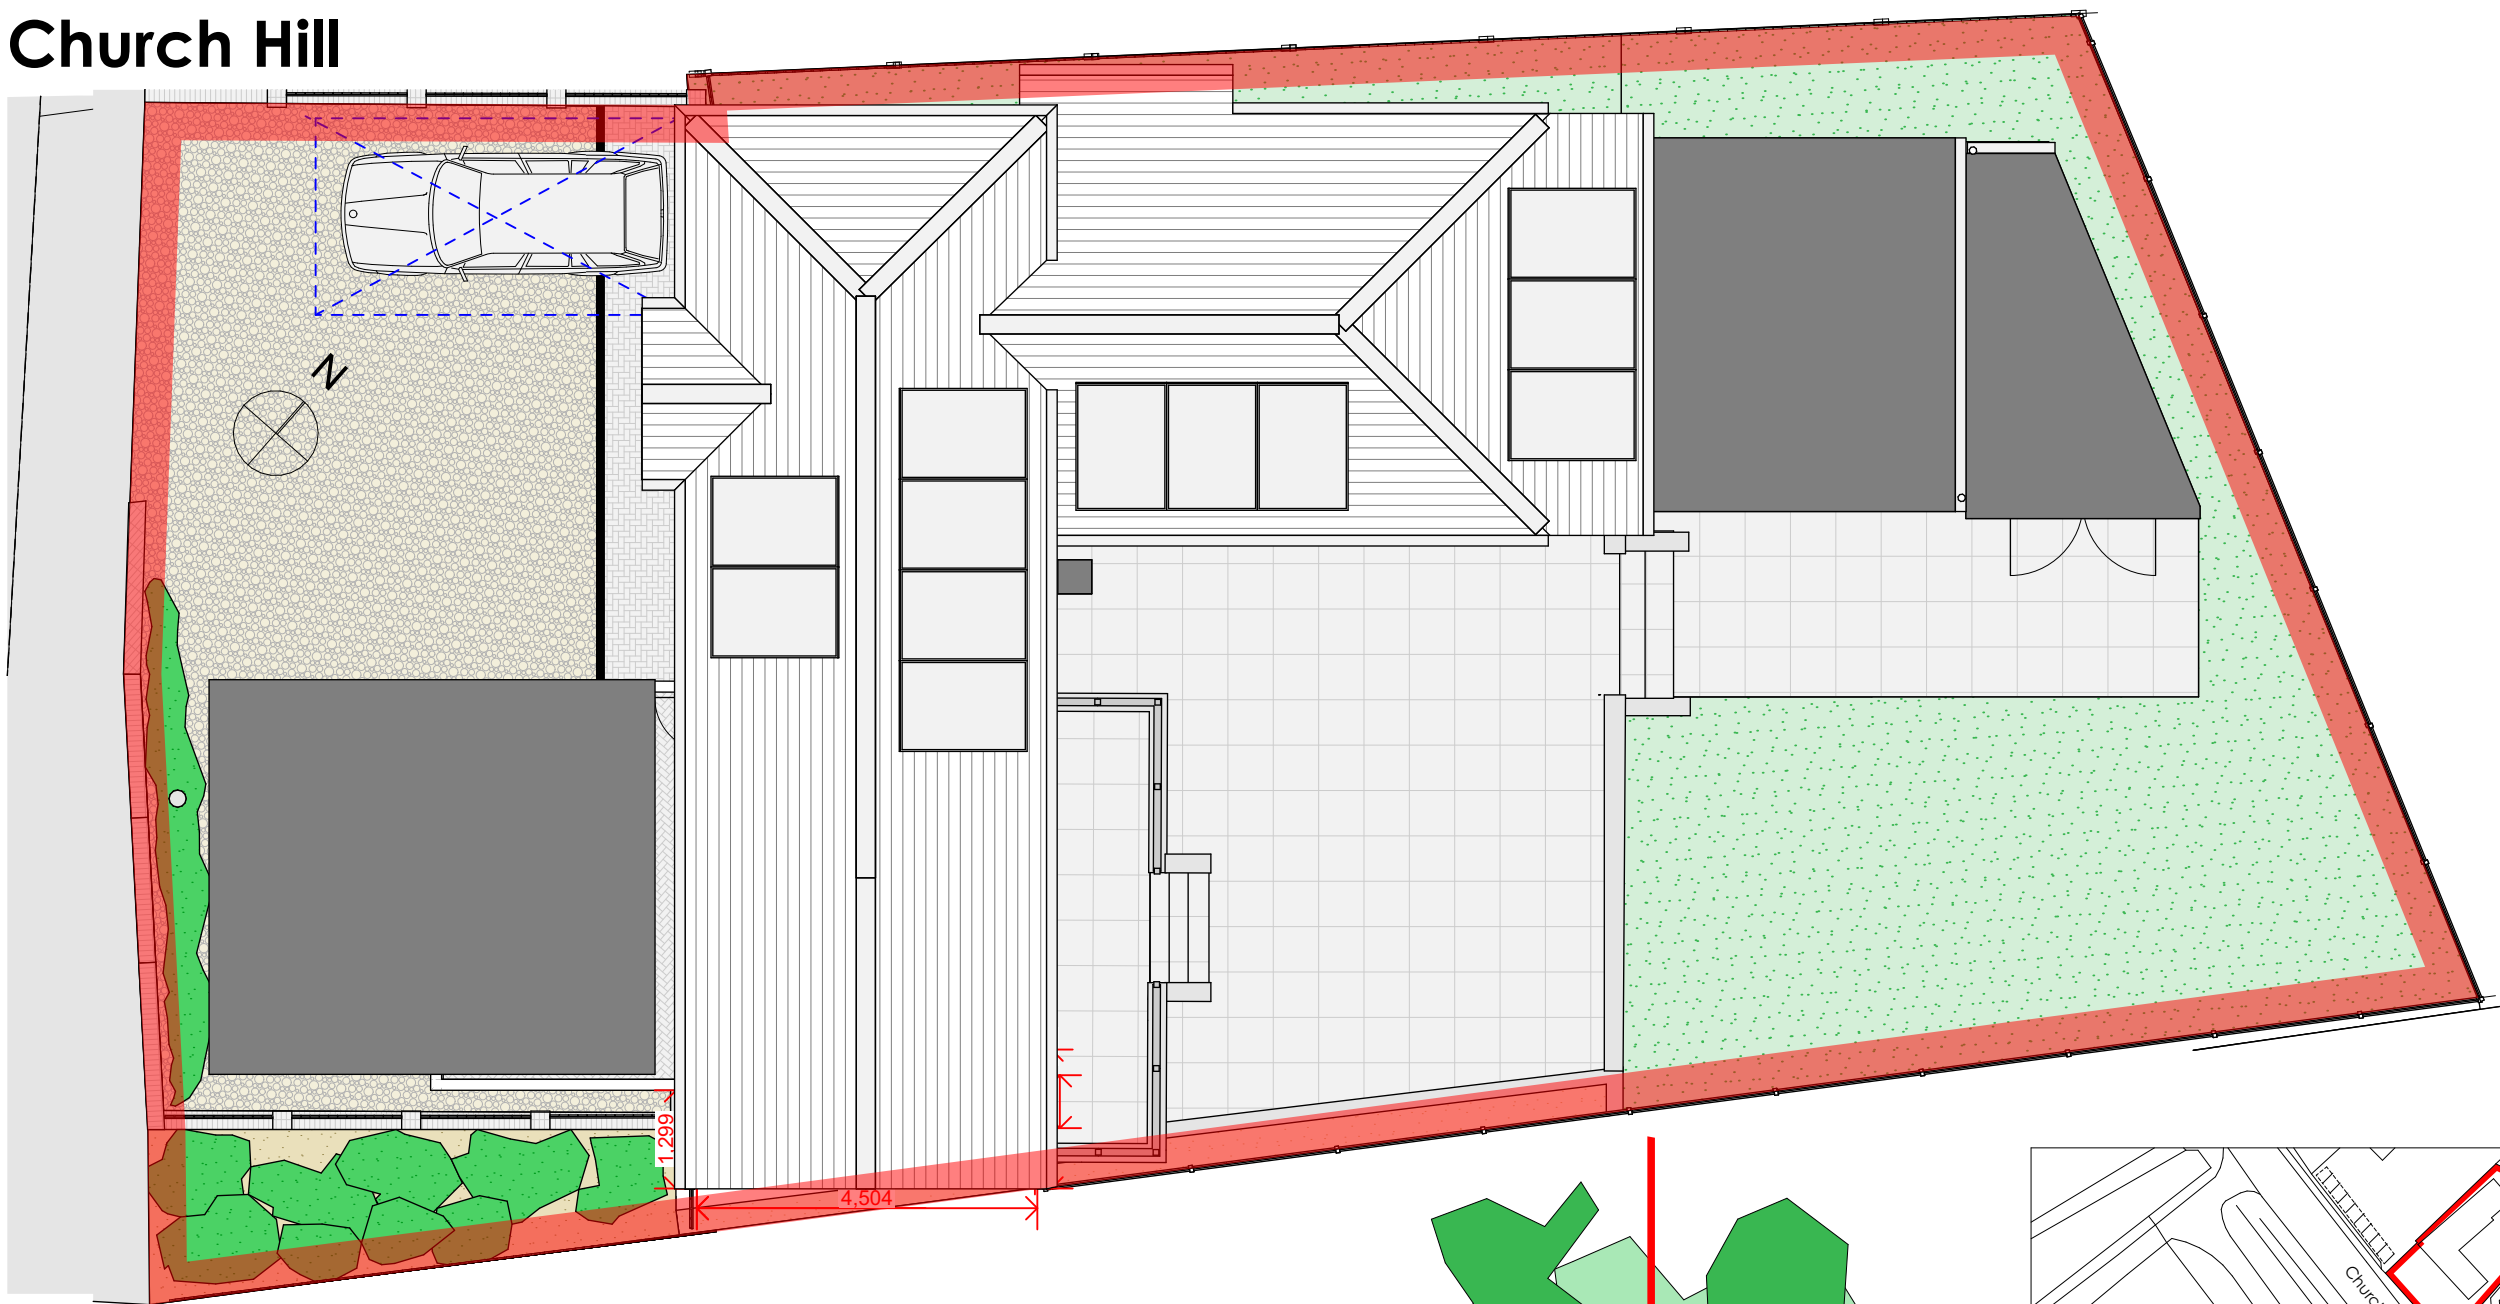

Proposed Site Plan Scale 1:100

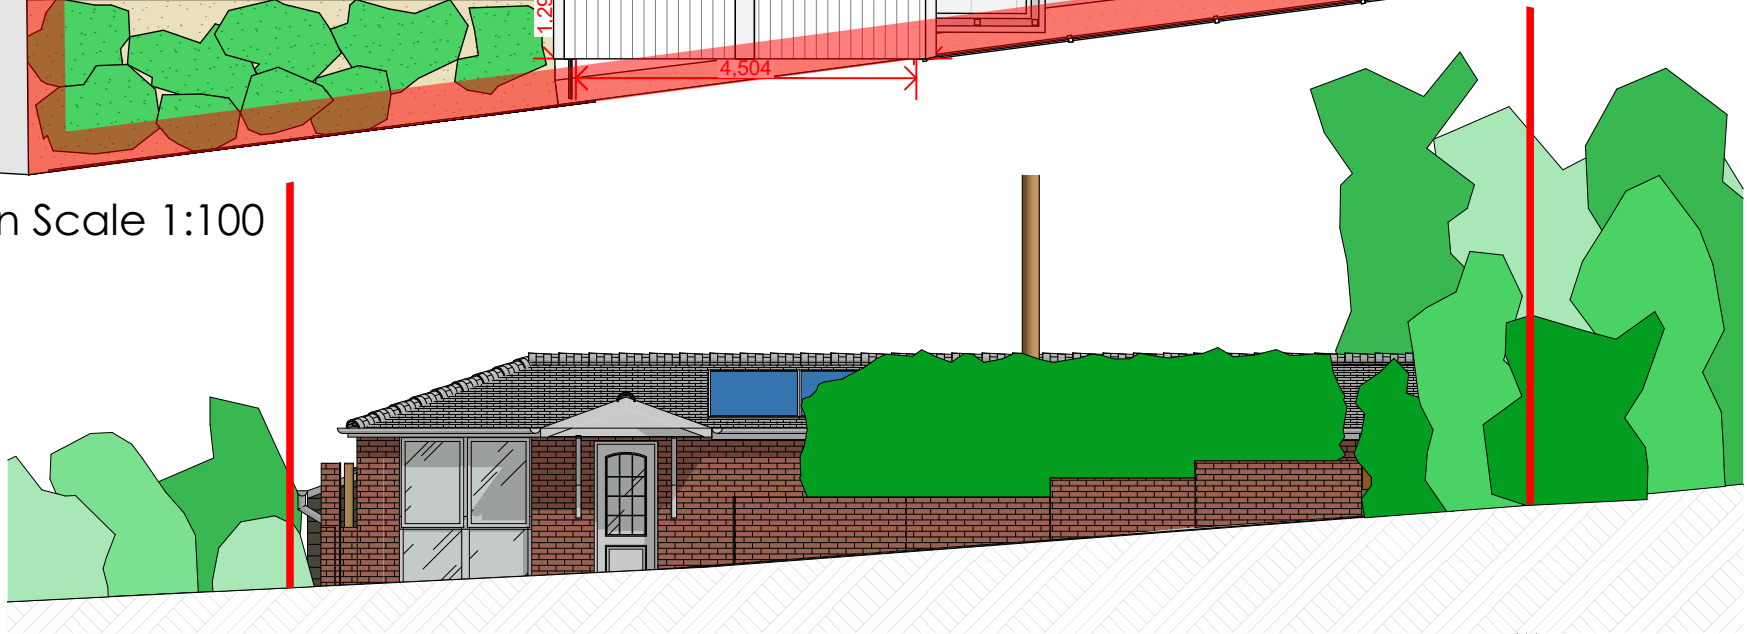

Proposed Street Scene Scale 1:100

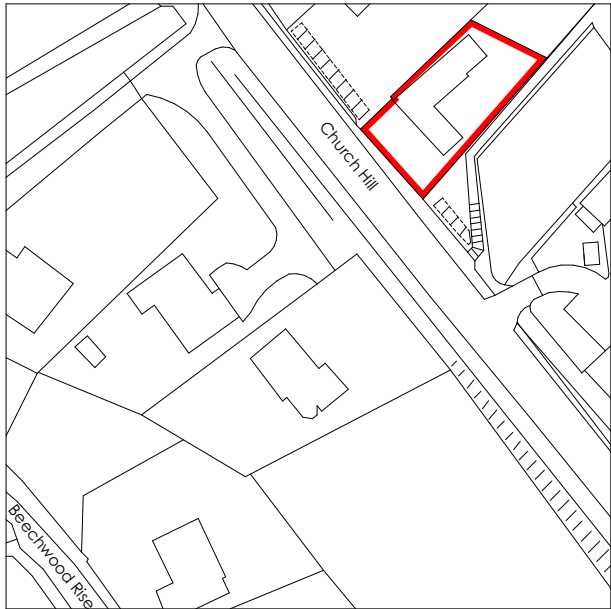

0m 10m 20m 40m 60m



Project  
Home improvements

Client  
Mark & Viki

Project Address  
Winston, Church Hill West End Southampton SO303AT

The content of the drawing remain the copyright of **LRArchitecture**, no reproduction without written consent. All dimensions to be verified on site. Any discrepancies are to be reported to the relevant parties. Do not scale from drawing, figured dimensions to be used only. drawings to be read in conjunction with all relevant drawings/ schedules ect, which relate to this project.

Scale  
1:100 @ A3  
0 4 8 12

Drawing  
Number P003  
Scale 1:100

Page  
Size A3  
Drawn By LR