

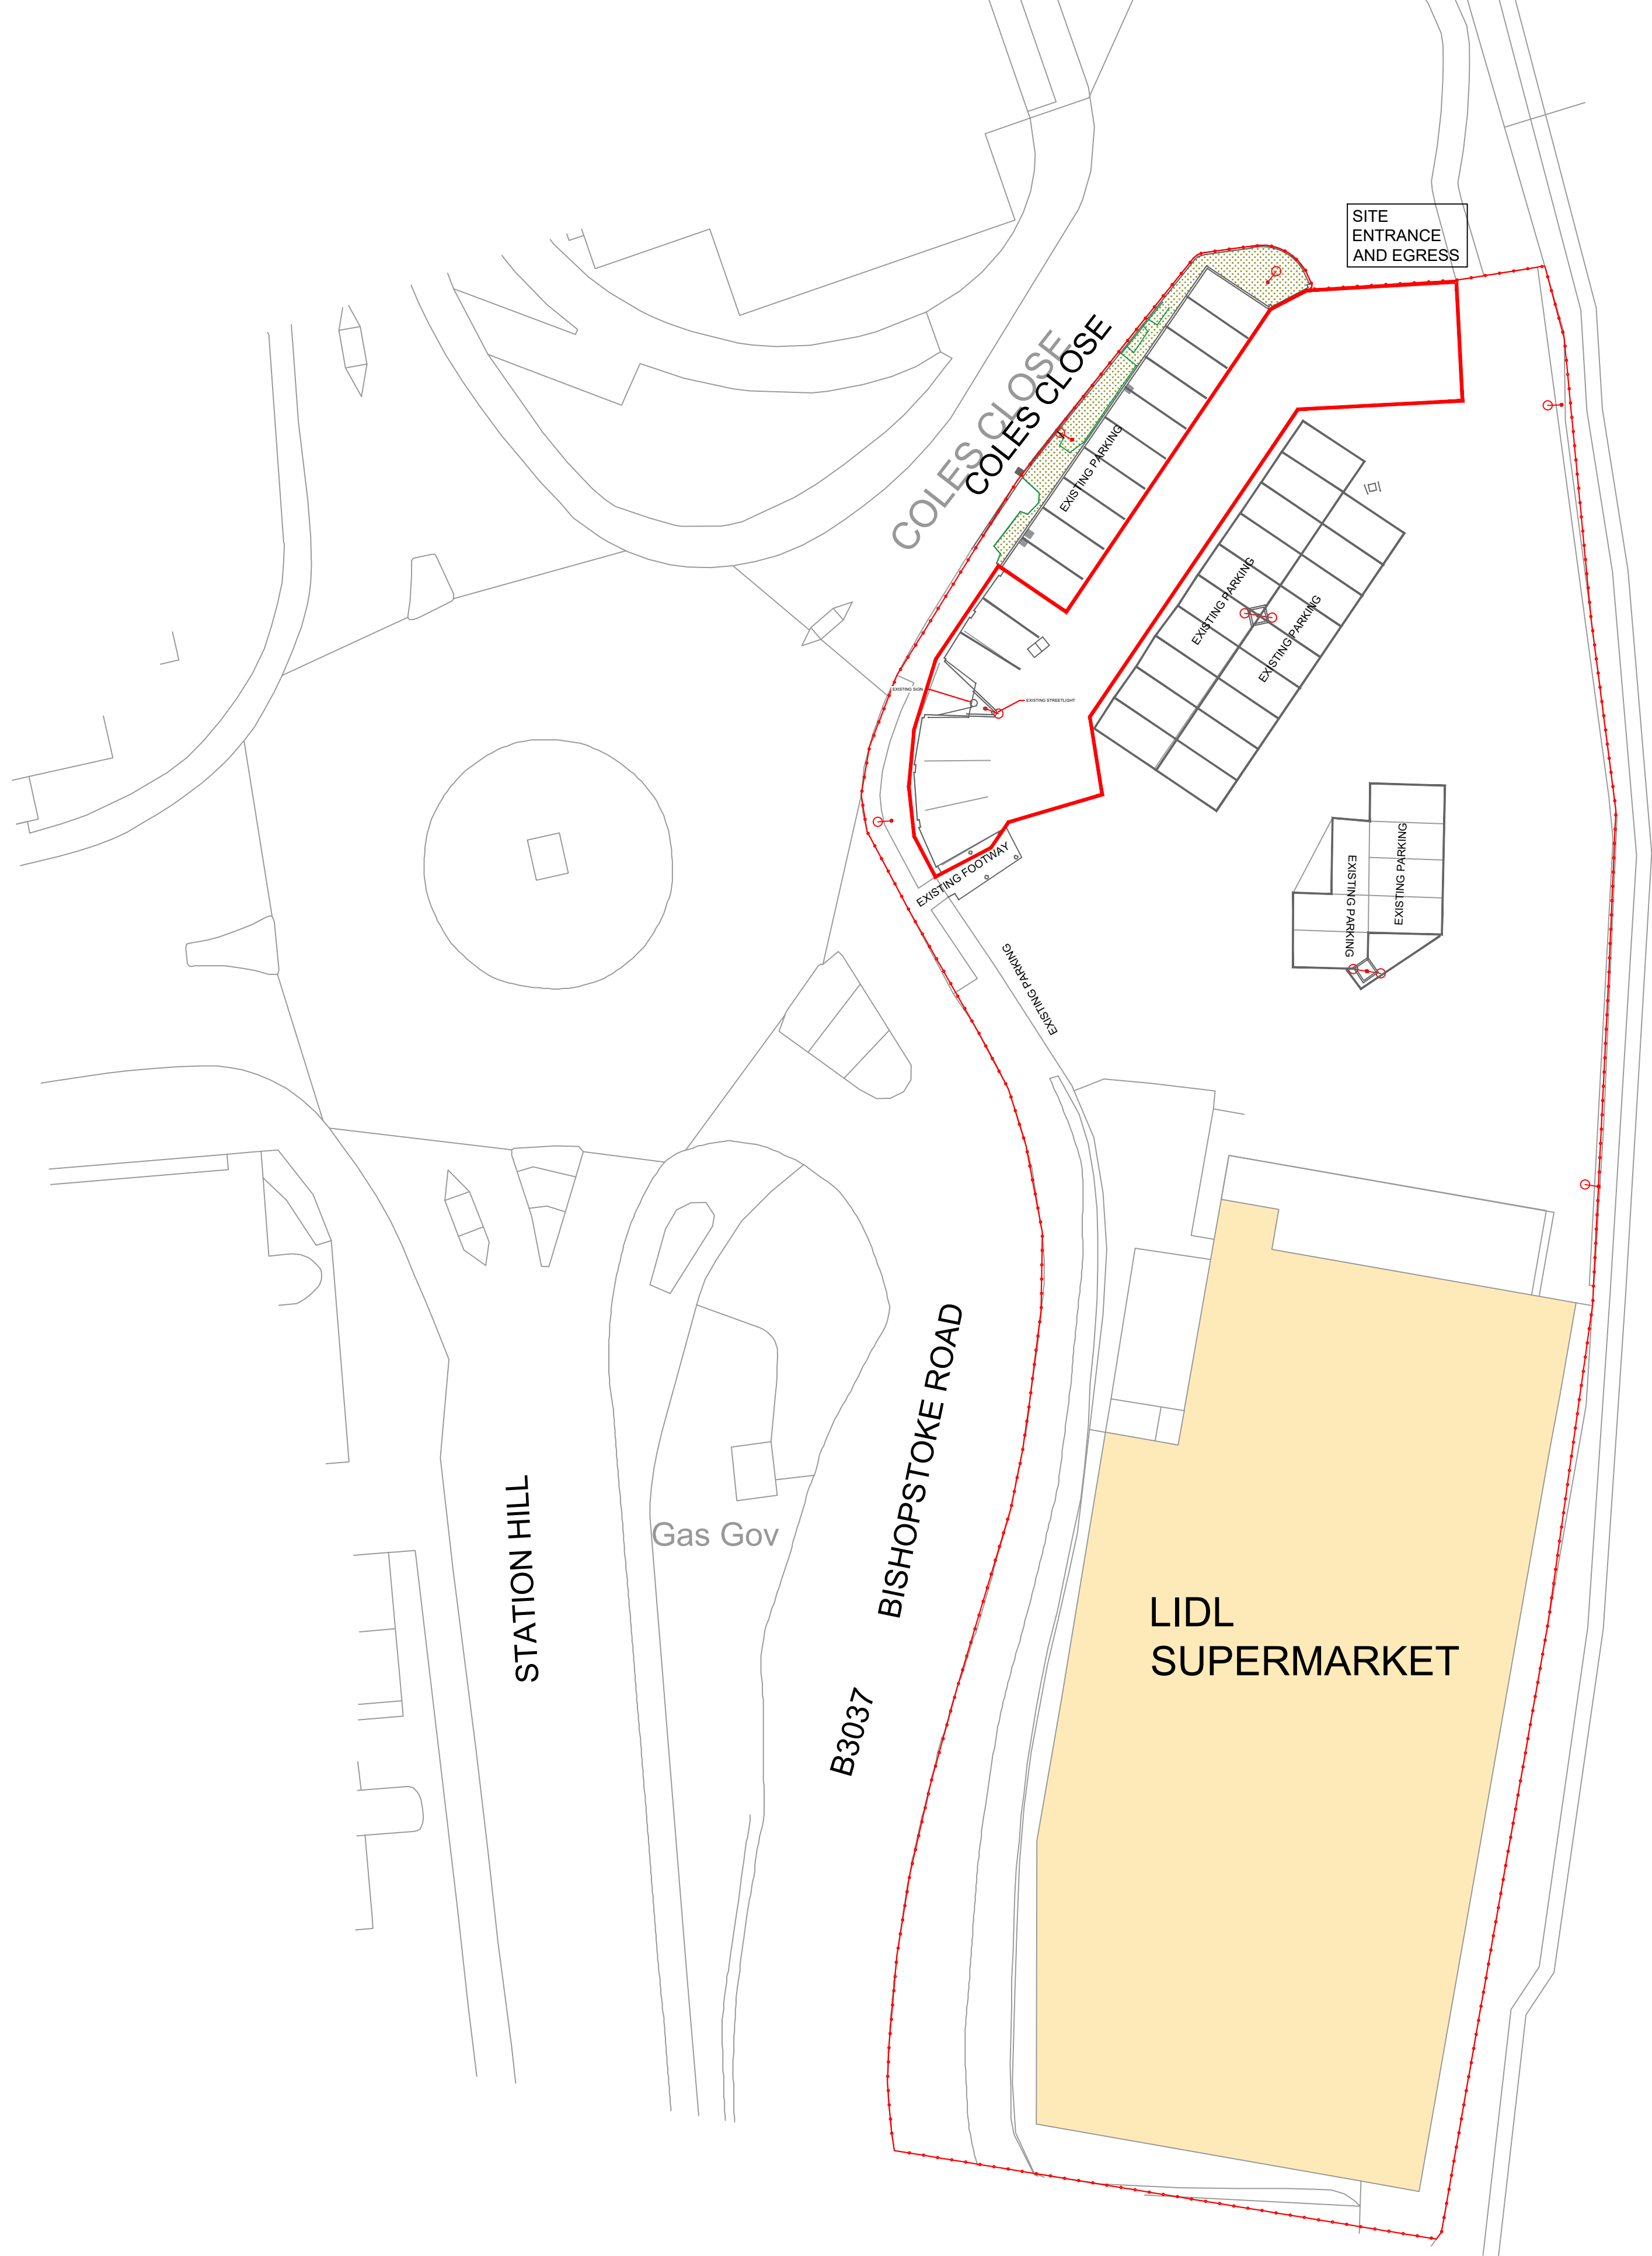


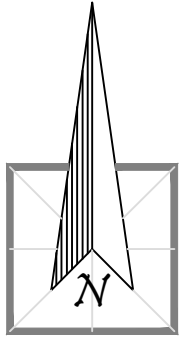

Ordnance Survey, (c) Crown Copyright 2025. All rights reserved. Licence number 100022432

 

A	RED LINE BOUNDRY ADDED	KM	AM	BJG	15/09/26
---	------------------------	----	----	-----	----------

Rev	Reason	By	Ckd	Aprd	Date
-----	--------	----	-----	------	------



Parco Civil Engineering & Groundworks Ltd, Unit 16, Faraday Business Park
Lee on Solent, Hampshire. PO13 9GW

BE Utility Solutions Ltd
PROFESSIONAL UTILITY CONSULTING

1 Meridian South, Meridian Business Park, LE19 1WY
e-mail: info@beutilitiesolutions.co.uk

This drawing is the property of BE Utility Solutions Ltd. It must not be reproduced, copied nor its contents divulged without permission.
This drawing is to be read in conjunction with all other engineering drawings, if in doubt - ask, do not scale. The accuracy of information provided on this drawing is believed to be correct at the time of issue but cannot be guaranteed, therefore no liability of any kind is accepted by the company or its agents. The contractor is advised to undertake their own investigation where the presence of existing utilities/apparatus may affect their work.
All work to be carried out in accordance with the relevant British Standards, codes of practice and building practice.

Client **Parco & Civil Engineering Ltd**

Issue **PLANNING**

Contract **Lidl ESL - Coles Close SO50 4EL**

Title **PLANNING EXISTING SITE PLAN**

Designed By	Drawn By	Checked By	Approved By
AM	AM	BJG	EW
Date	17/08/26	Scale	1:200 @ A1
Drawing Number	E25-0379 -P-008	Revision	A