



St Lukes Hedge End
Scale 1:50 when printed
on A1

03/09/2026

Proposed

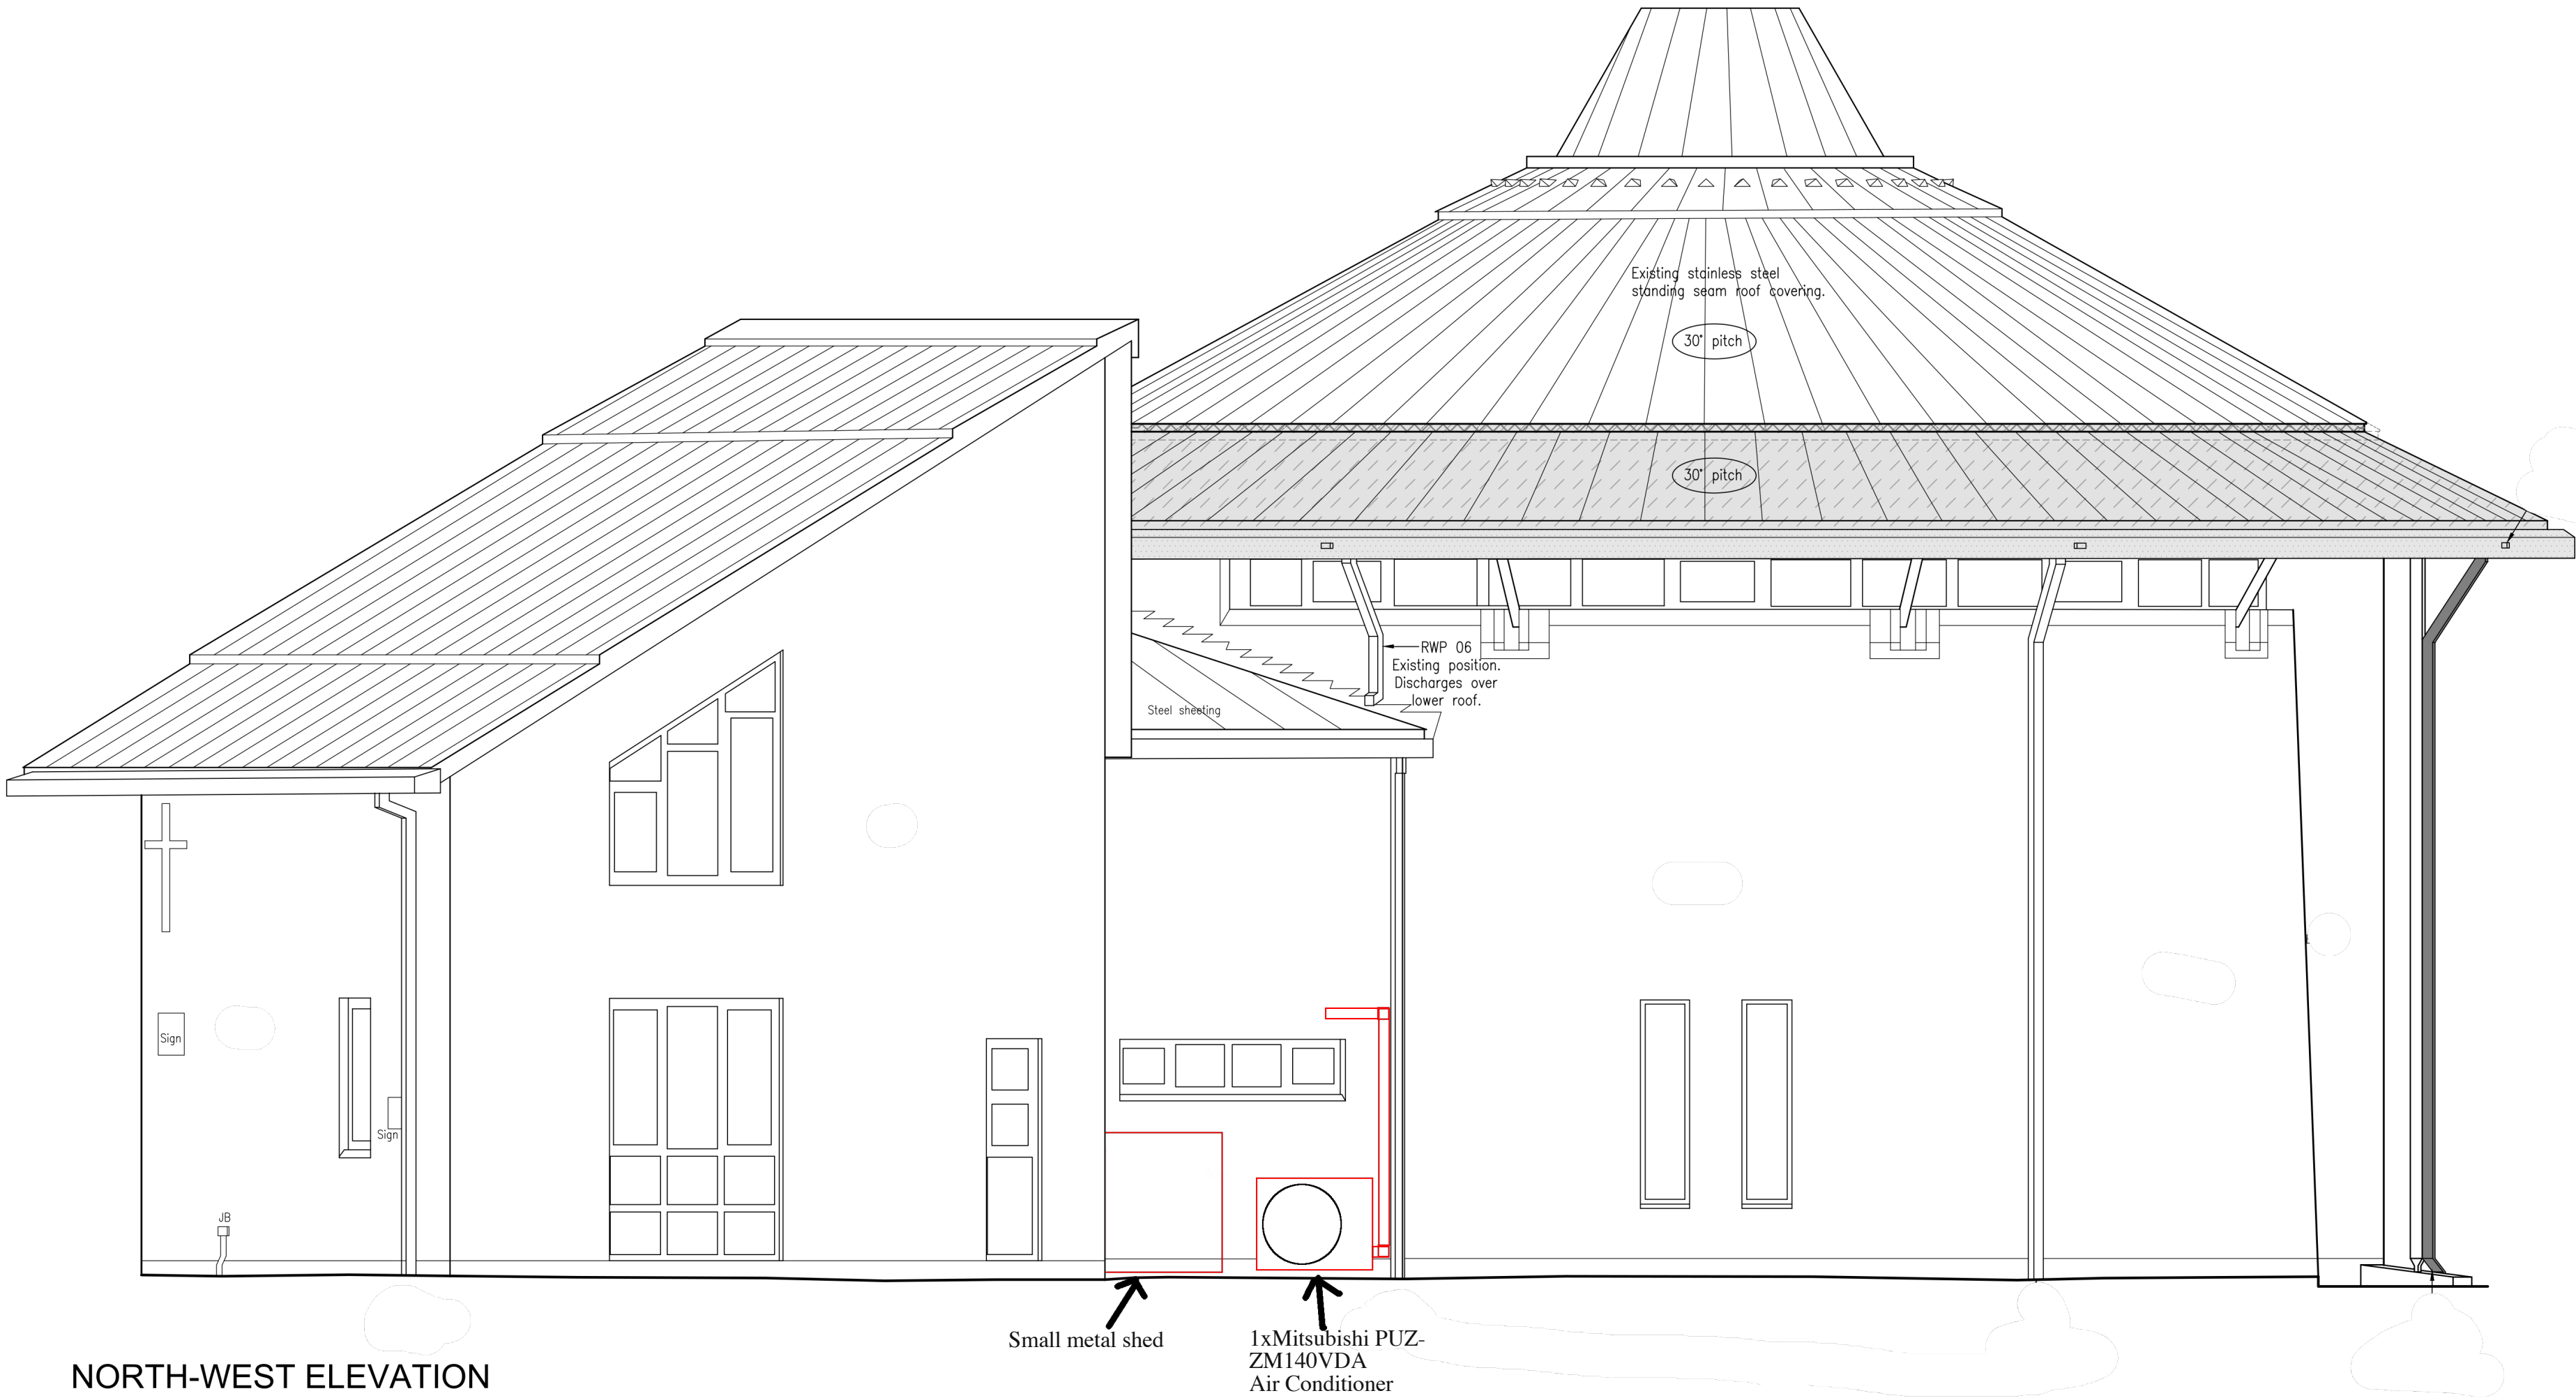

NORTH-WEST ELEVATION

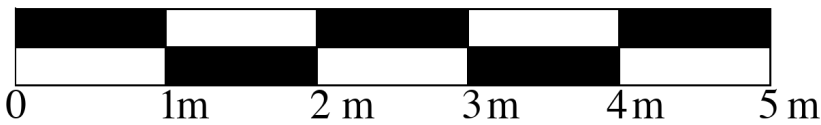

SCALE BAR 1:50