




PROPOSED EAST ELEVATION
SCALE: 1:100 @ A1

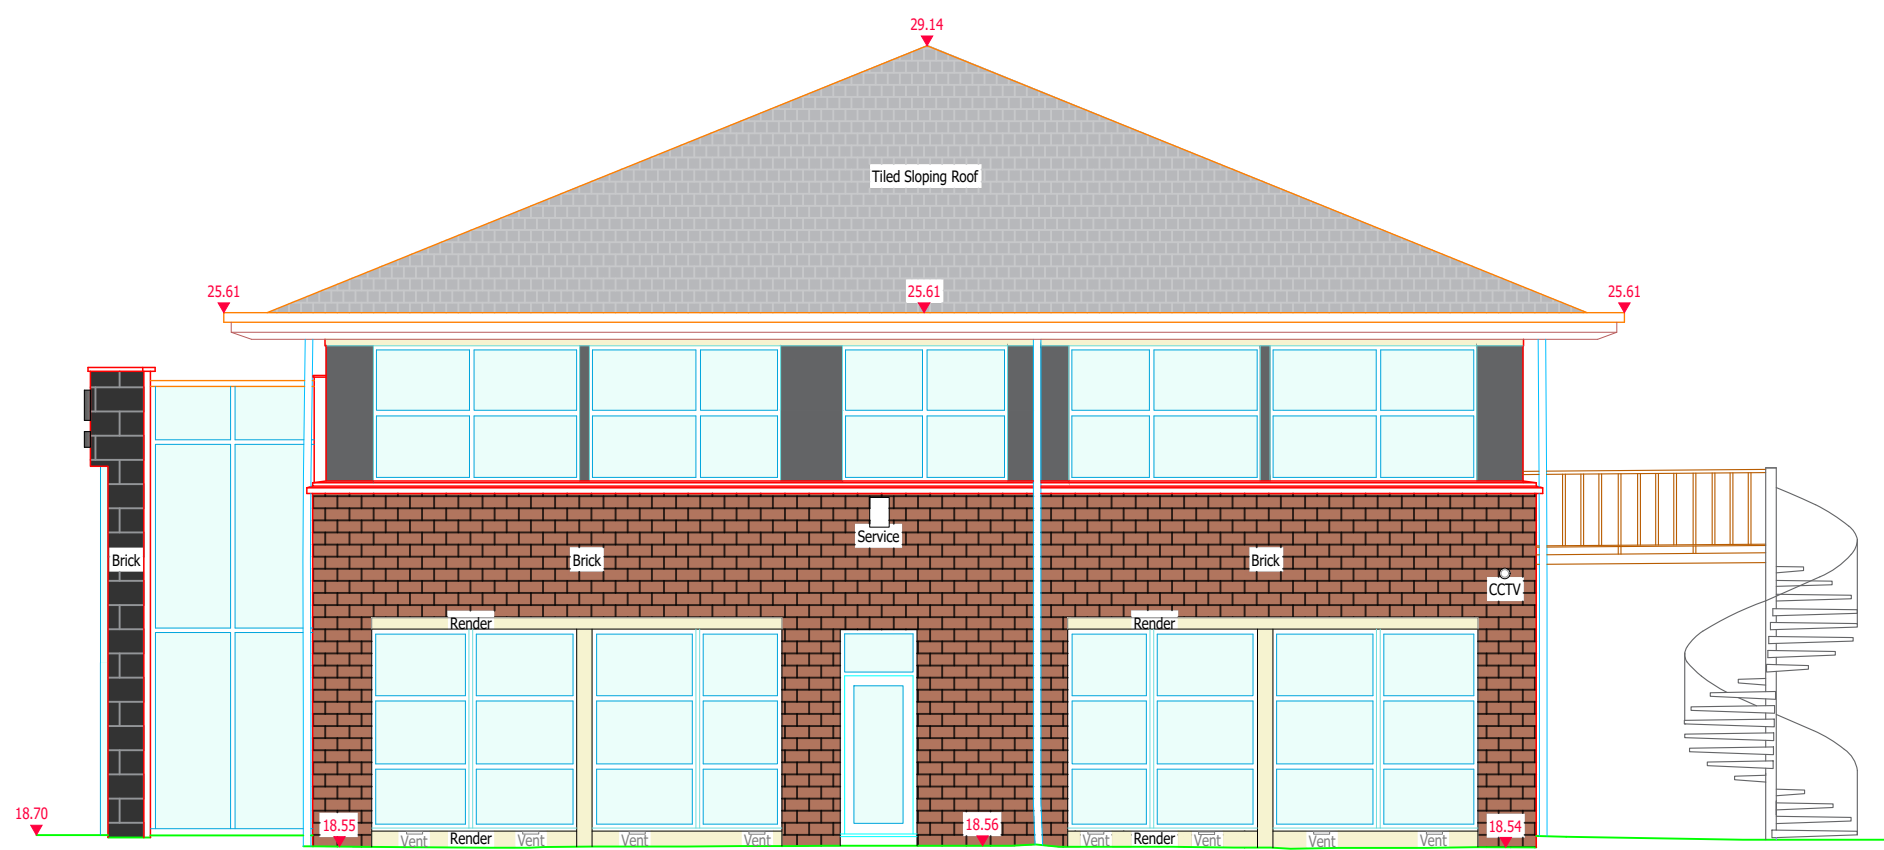


PROPOSED NORTH ELEVATION
SCALE: 1:100 @ A1

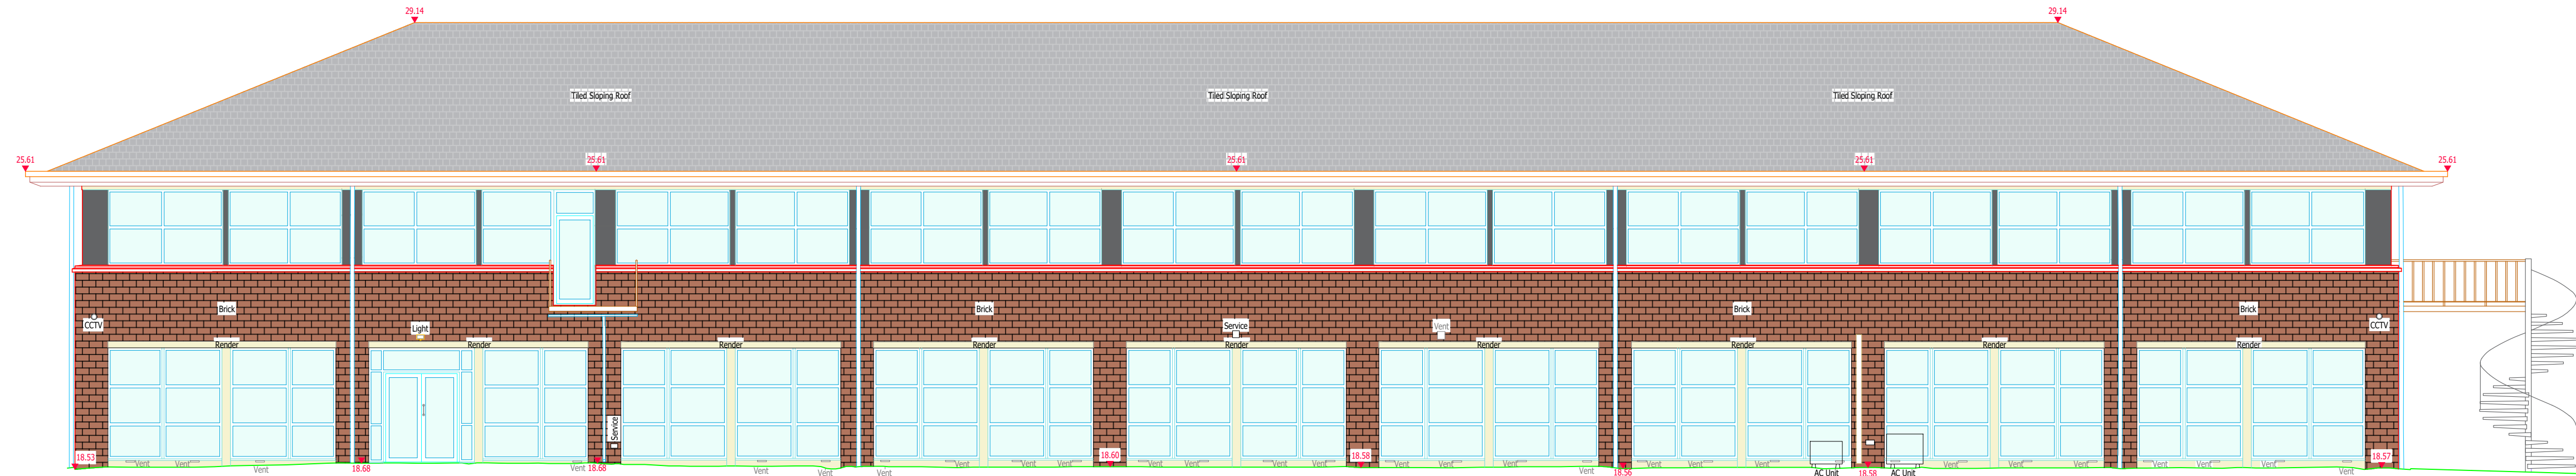

PROPOSED WEST ELEVATION
SCALE: 1:100 @ A1

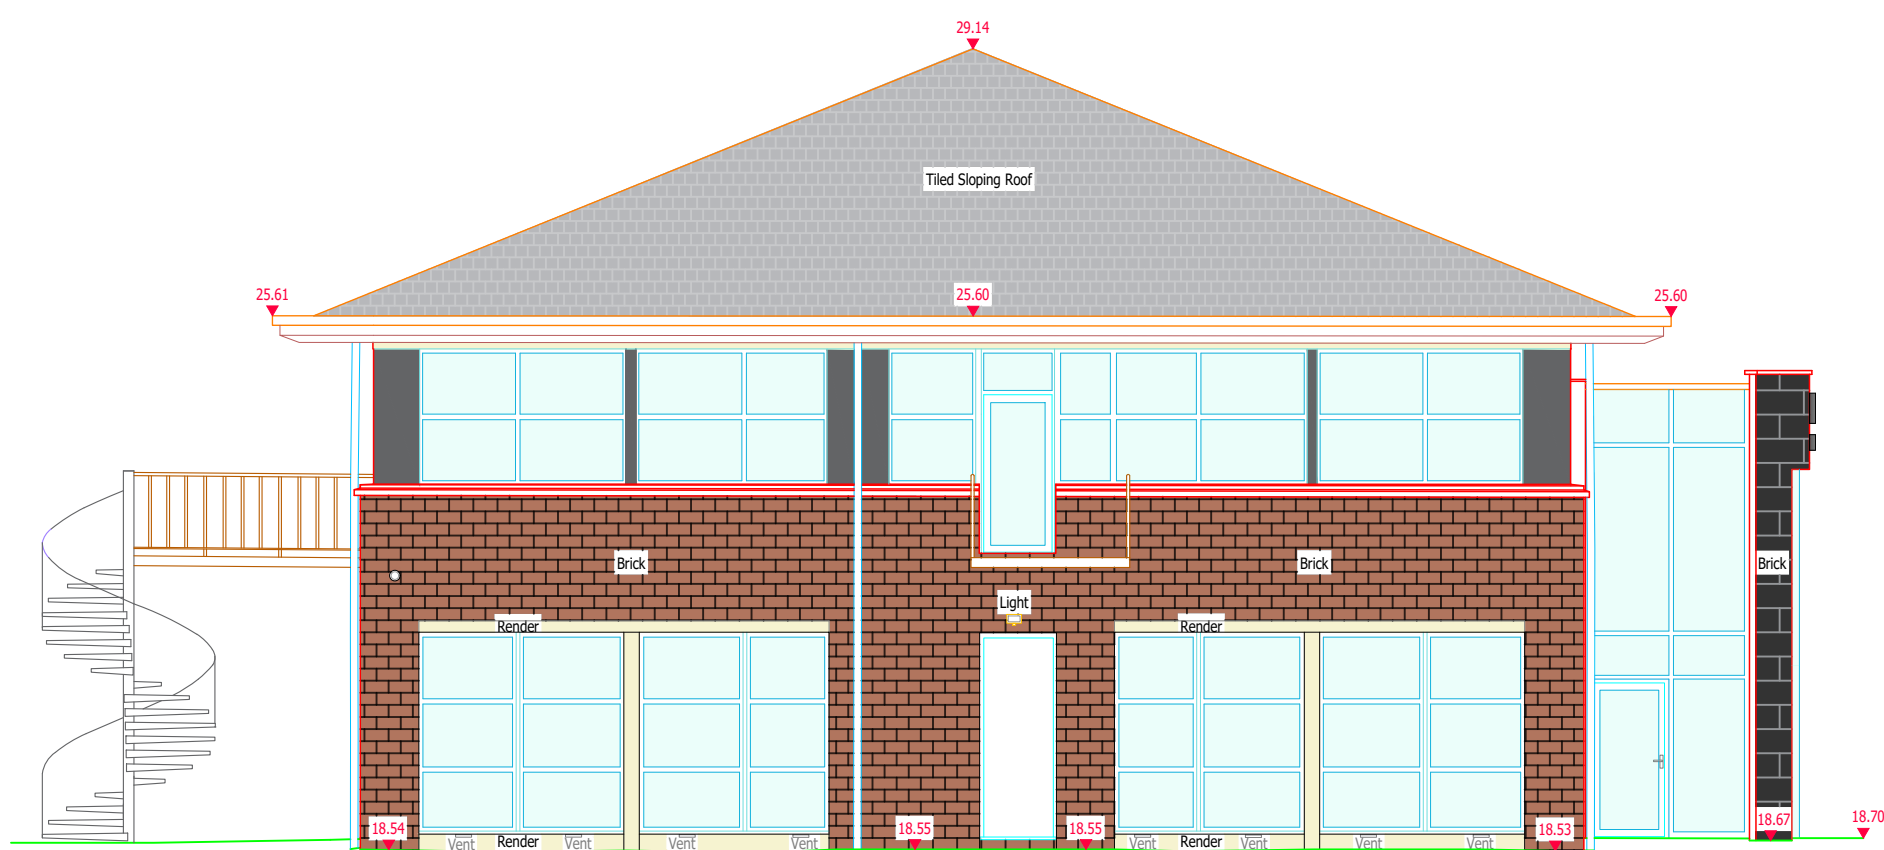

PROPOSED SOUTH ELEVATION
SCALE: 1:100 @ A1

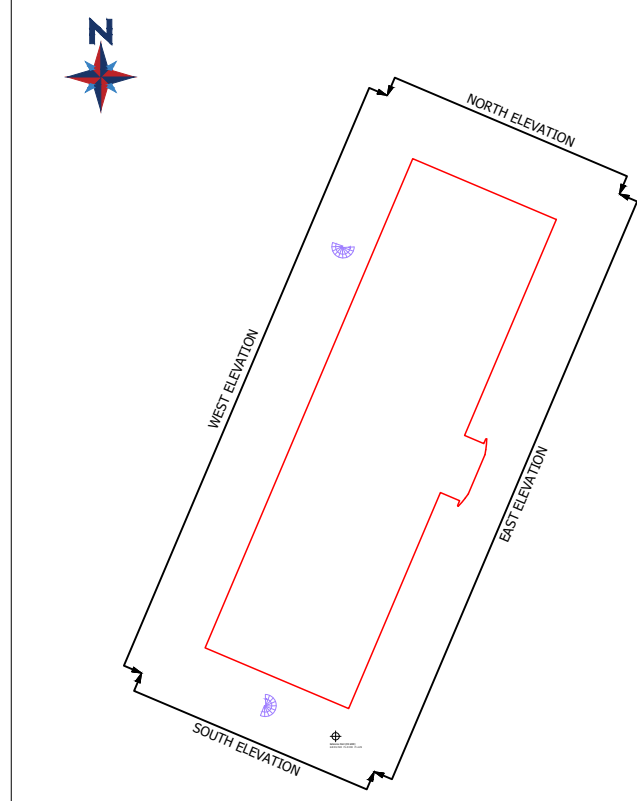

SITE PLAN

Copyright
This drawing is the copyright of Spectrum
Workplace Ltd and may not be copied, altered or
reproduced in any way or passed to a third party
without written authority. All dimensions subject to
site survey and site verification. Do not scale ©

MINOR AMENDMENTS **BB**
08.09.2026 Rev B
FIRST ISSUE **BB**
25.08.2026 Rev A

Revisions



Project Title
KINETIC GAMES
Imperial House
Southampton SO30 2AF
Drawing Title

**PROPOSED
EXTERNAL ELEVATIONS**

Status

Planning

Drawing Number

502

Job Number
25061

Revision
B

Scale



Date
AUG 2026

Drawn
BB

Checked
CR

Drawing Notes:
Figured dimensions only are to be taken from this
drawing - DO NOT SCALE. Contractors must verify
all dimensions prior to construction and any
discrepancies are to be reported.
IF IN DOUBT ASK.