




EXISTING EAST ELEVATION
SCALE: 1:100 @ A1

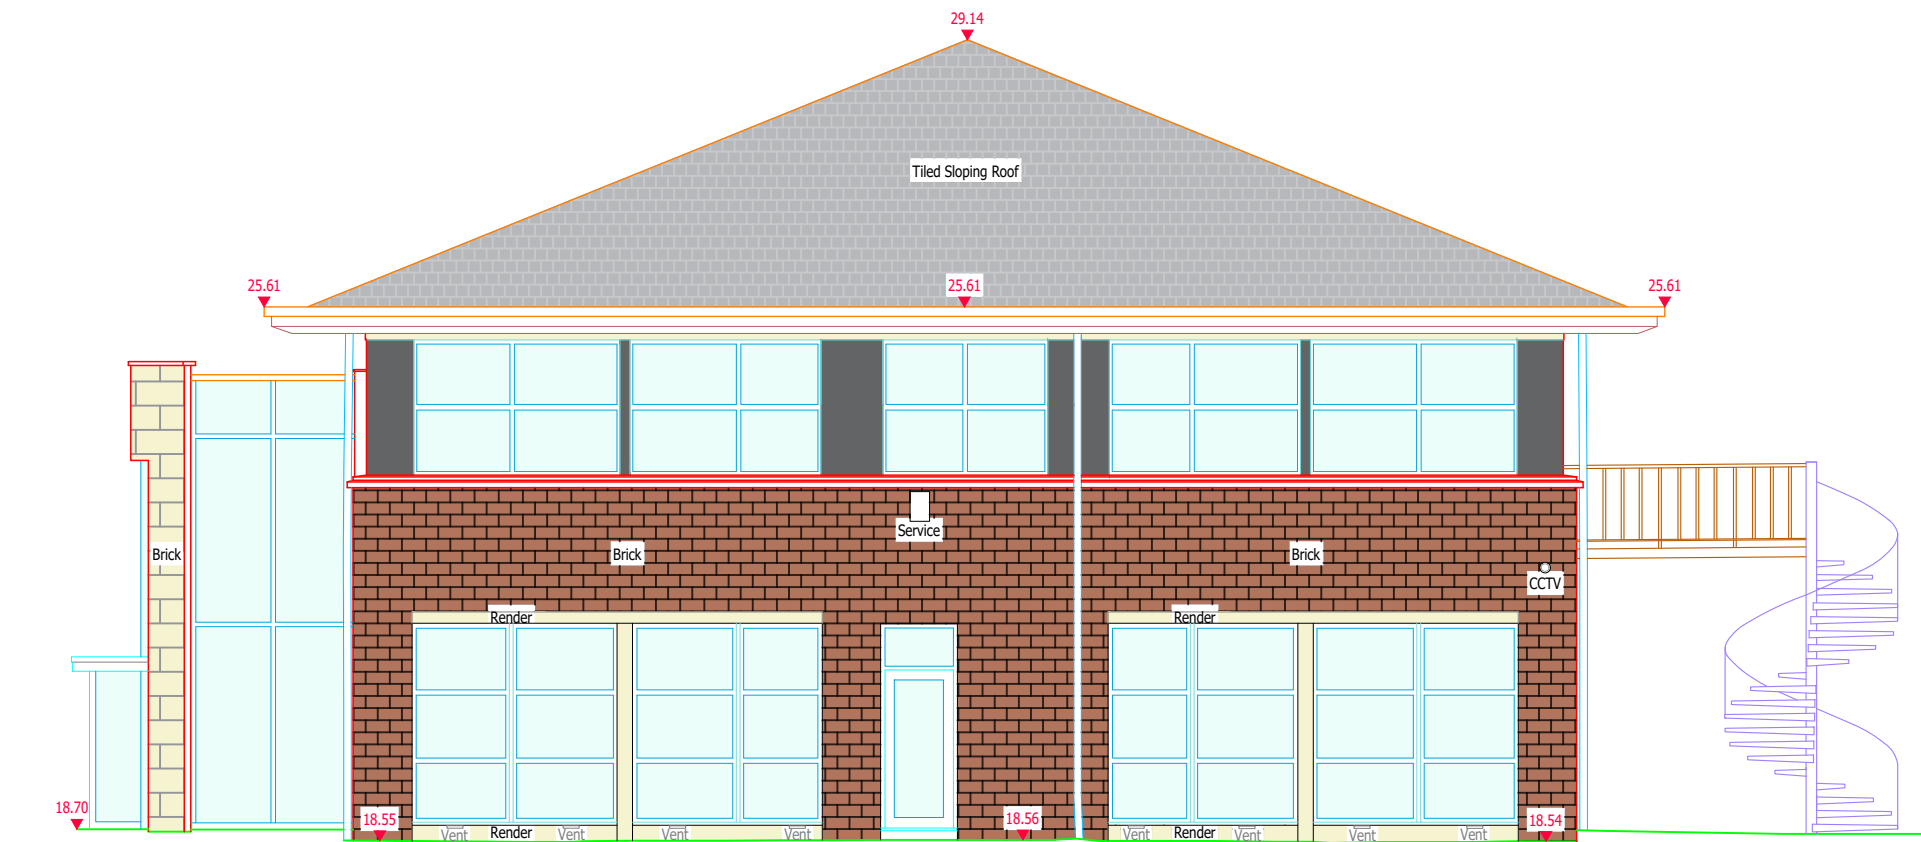


EXISTING NORTH ELEVATION
SCALE: 1:100 @ A1

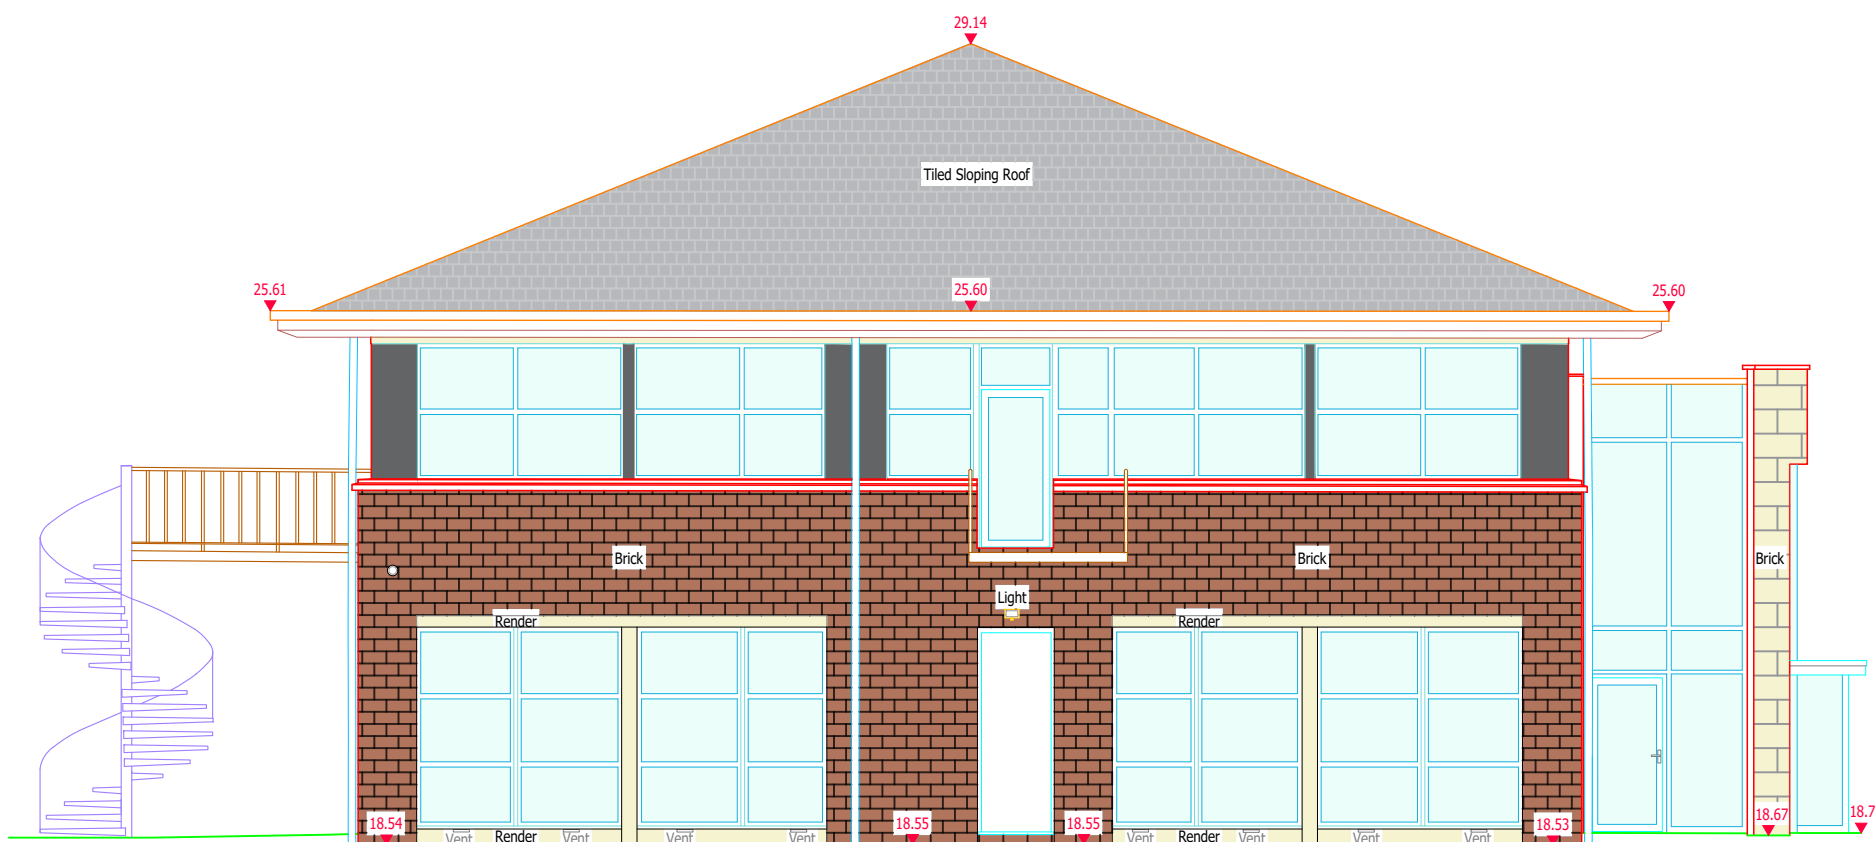

EXISTING SOUTH ELEVATION
SCALE: 1:100 @ A1

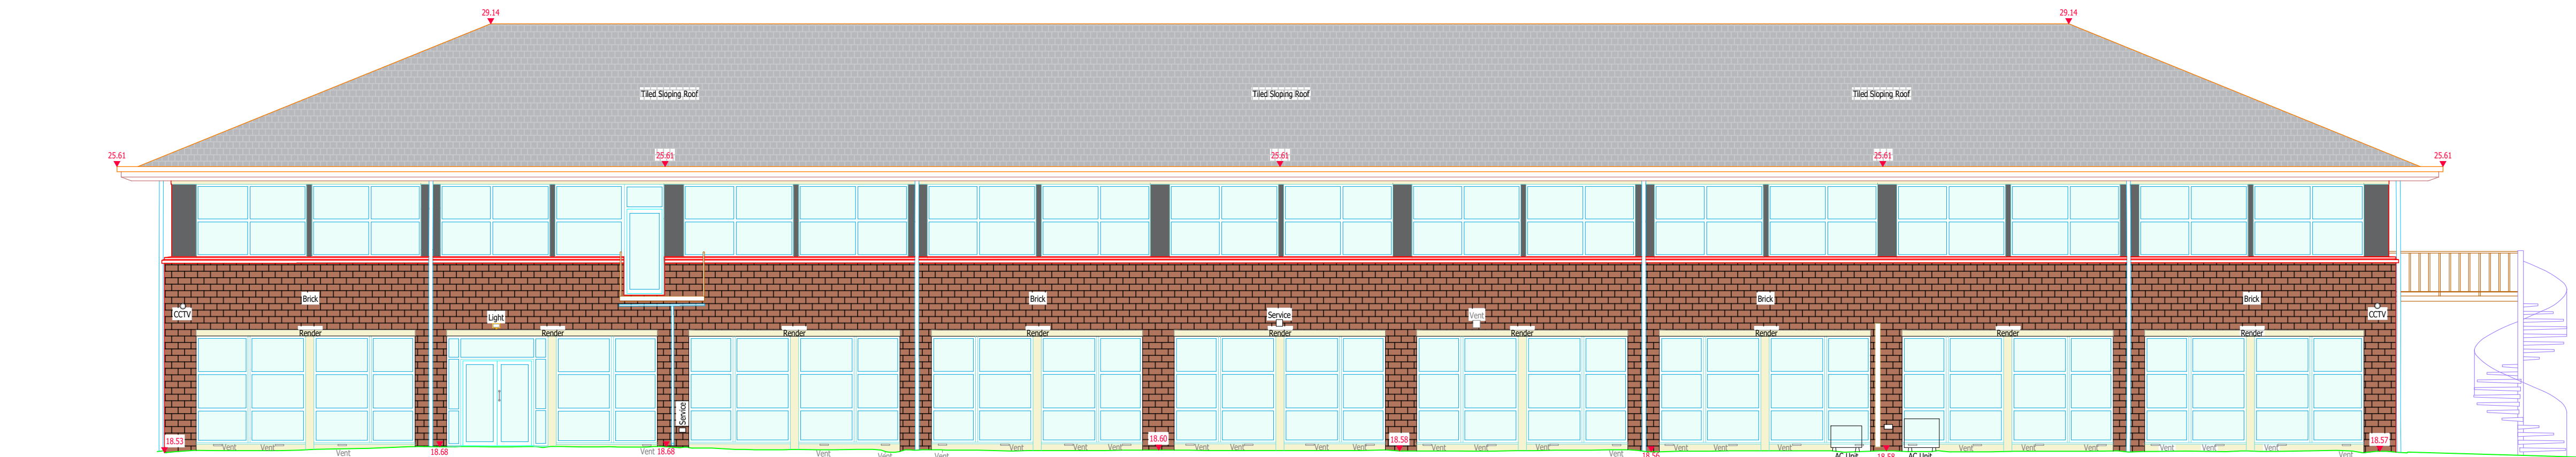

EXISTING WEST ELEVATION
SCALE: 1:100 @ A1

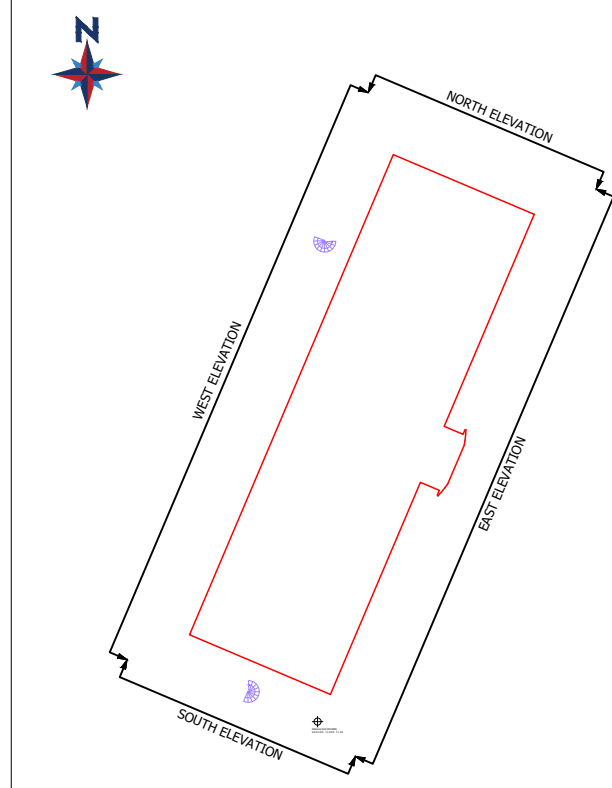

SITE PLAN

Copyright
This drawing is the copyright of Spectrum
Workplace Ltd and may not be copied, altered or
reproduced in any way or passed to a third party
without written authority. All dimensions subject to
site survey and site verification. Do not scale ©

MINOR AMENDMENTS BB
08.09.2026 Rev B
FIRST ISSUE BB
25.08.2026 Rev A

Revisions

SPECTRUM.

Project Title
KINETIC GAMES
Imperial House
Southampton SO30 2AF
Drawing Title

EXISTING
EXTERNAL ELEVATIONS

Status

Planning

Drawing Number

501


Job Number

25061

Revision

B

Scale

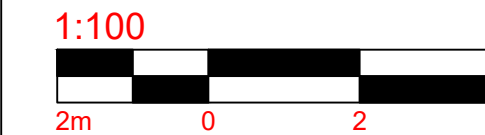

Date
AUG 2026
Drawn
BB
Checked
CR

Drawing Notes:
Figured dimensions only are to be taken from this
drawing - DO NOT SCALE. Contractors must verify
all dimensions prior to construction and any
discrepancies are to be reported.
IF IN DOUBT ASK.

A1