
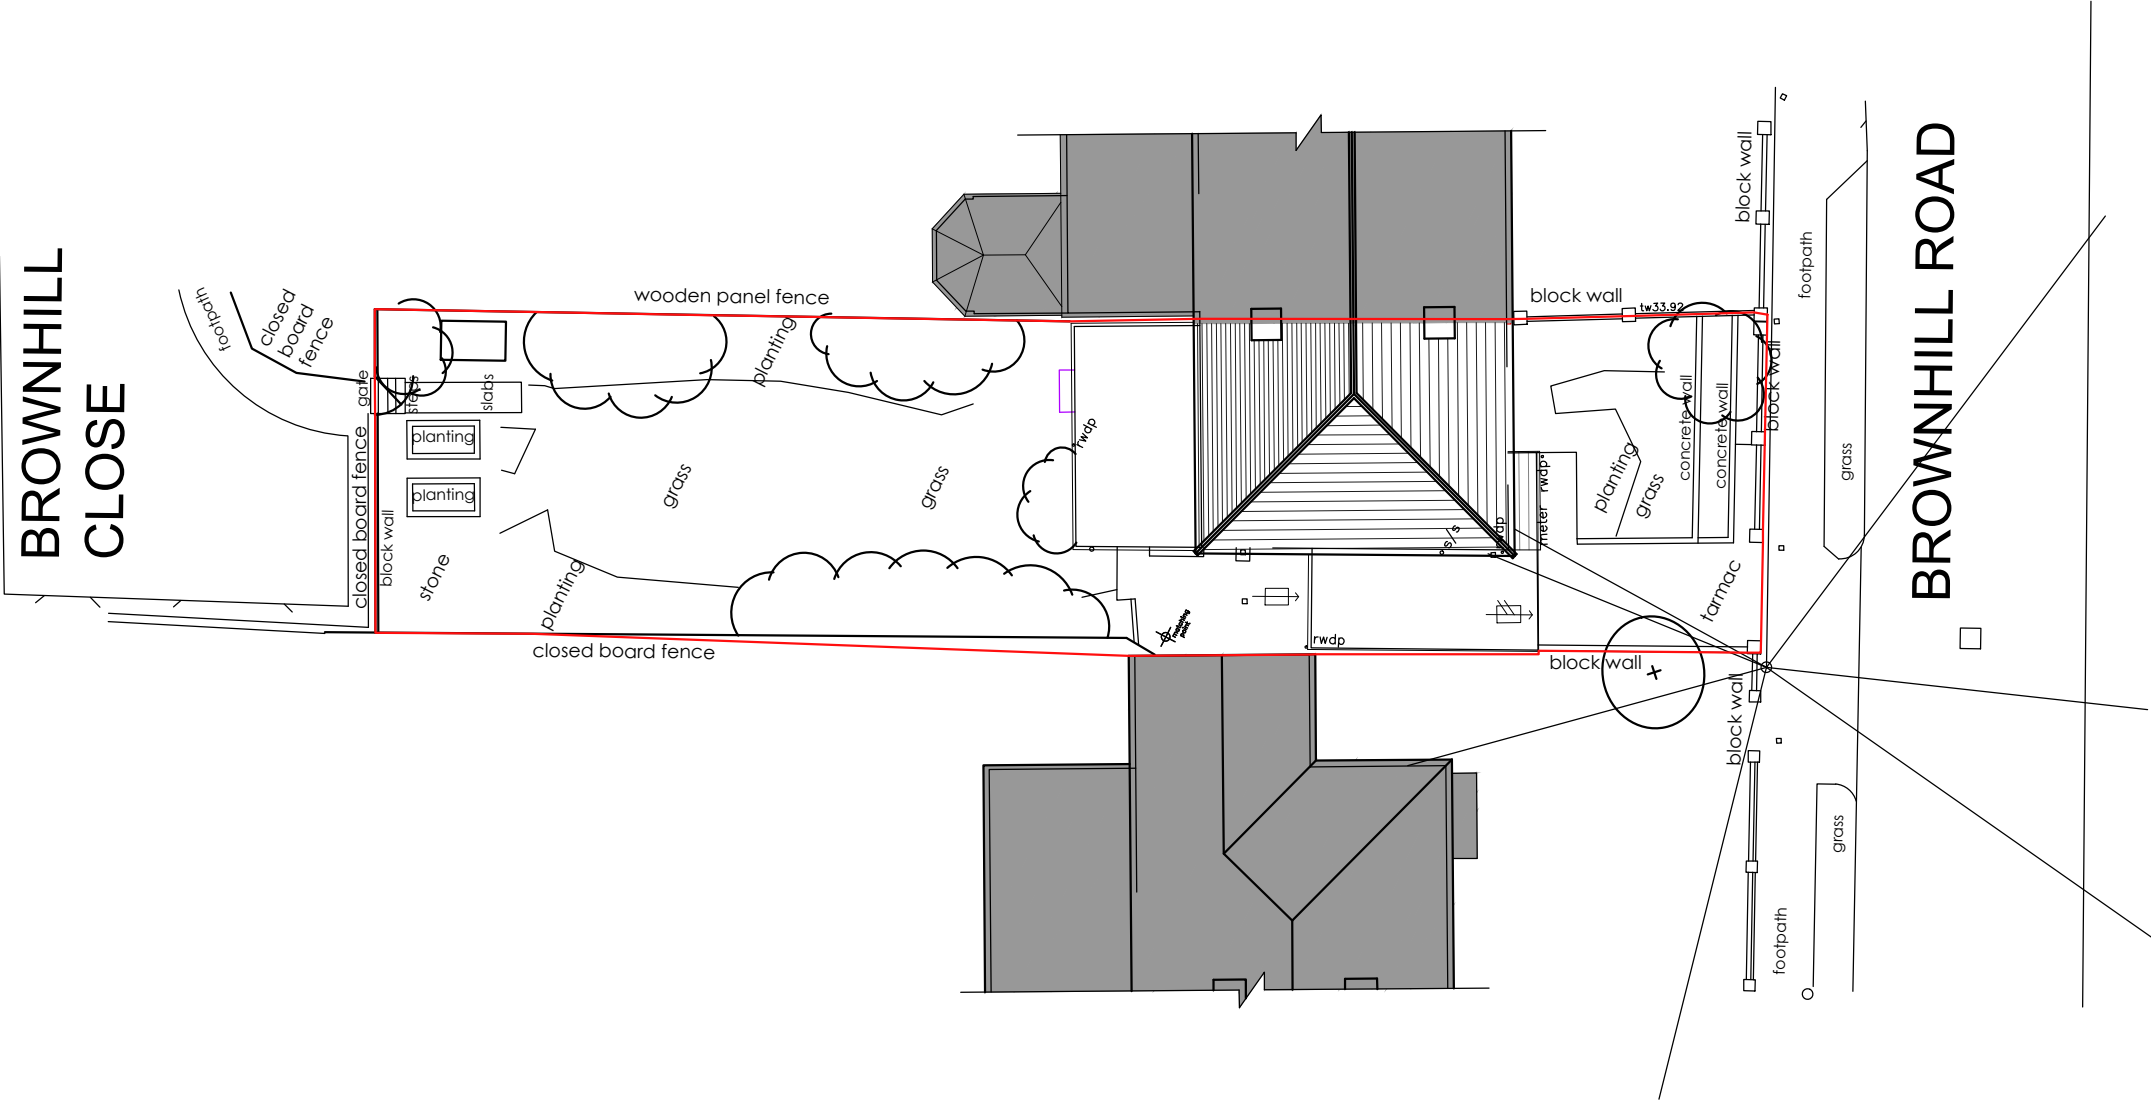


EXISTING SITE LAYOUT/ BLOCK PLAN & ROOF PLAN

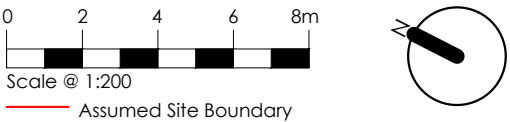

WGADD

Address
WHITE + GRAYARCHITECTURE / DESIGN / DEVELOP LTD
159 Chamberlayne Road, Eastleigh, SOUTHAMPTON,
SO50 5JG.
16 Truleigh Drive, Portslade, BRIGHTON, BN41 2YQ.
Telephone
STEVEN (SOUTHAMPTON) 07909961007,
MARTIN (BRIGHTON) 07788175278
Email
whiteandgray@wgadd.co.uk
Website
www.wgadd.co.uk

Project Title
91 Brownhill Road, Chandlers Ford, SO53 2FH

Drawing Title
Existing Site Layout/ Block Plan & Roof Plan

Drawing No
WG258 100-02

Issue Status
PLANNING ISSUE

Revision
P01

Scale
1:200 @ A3

Date
September 2026

