


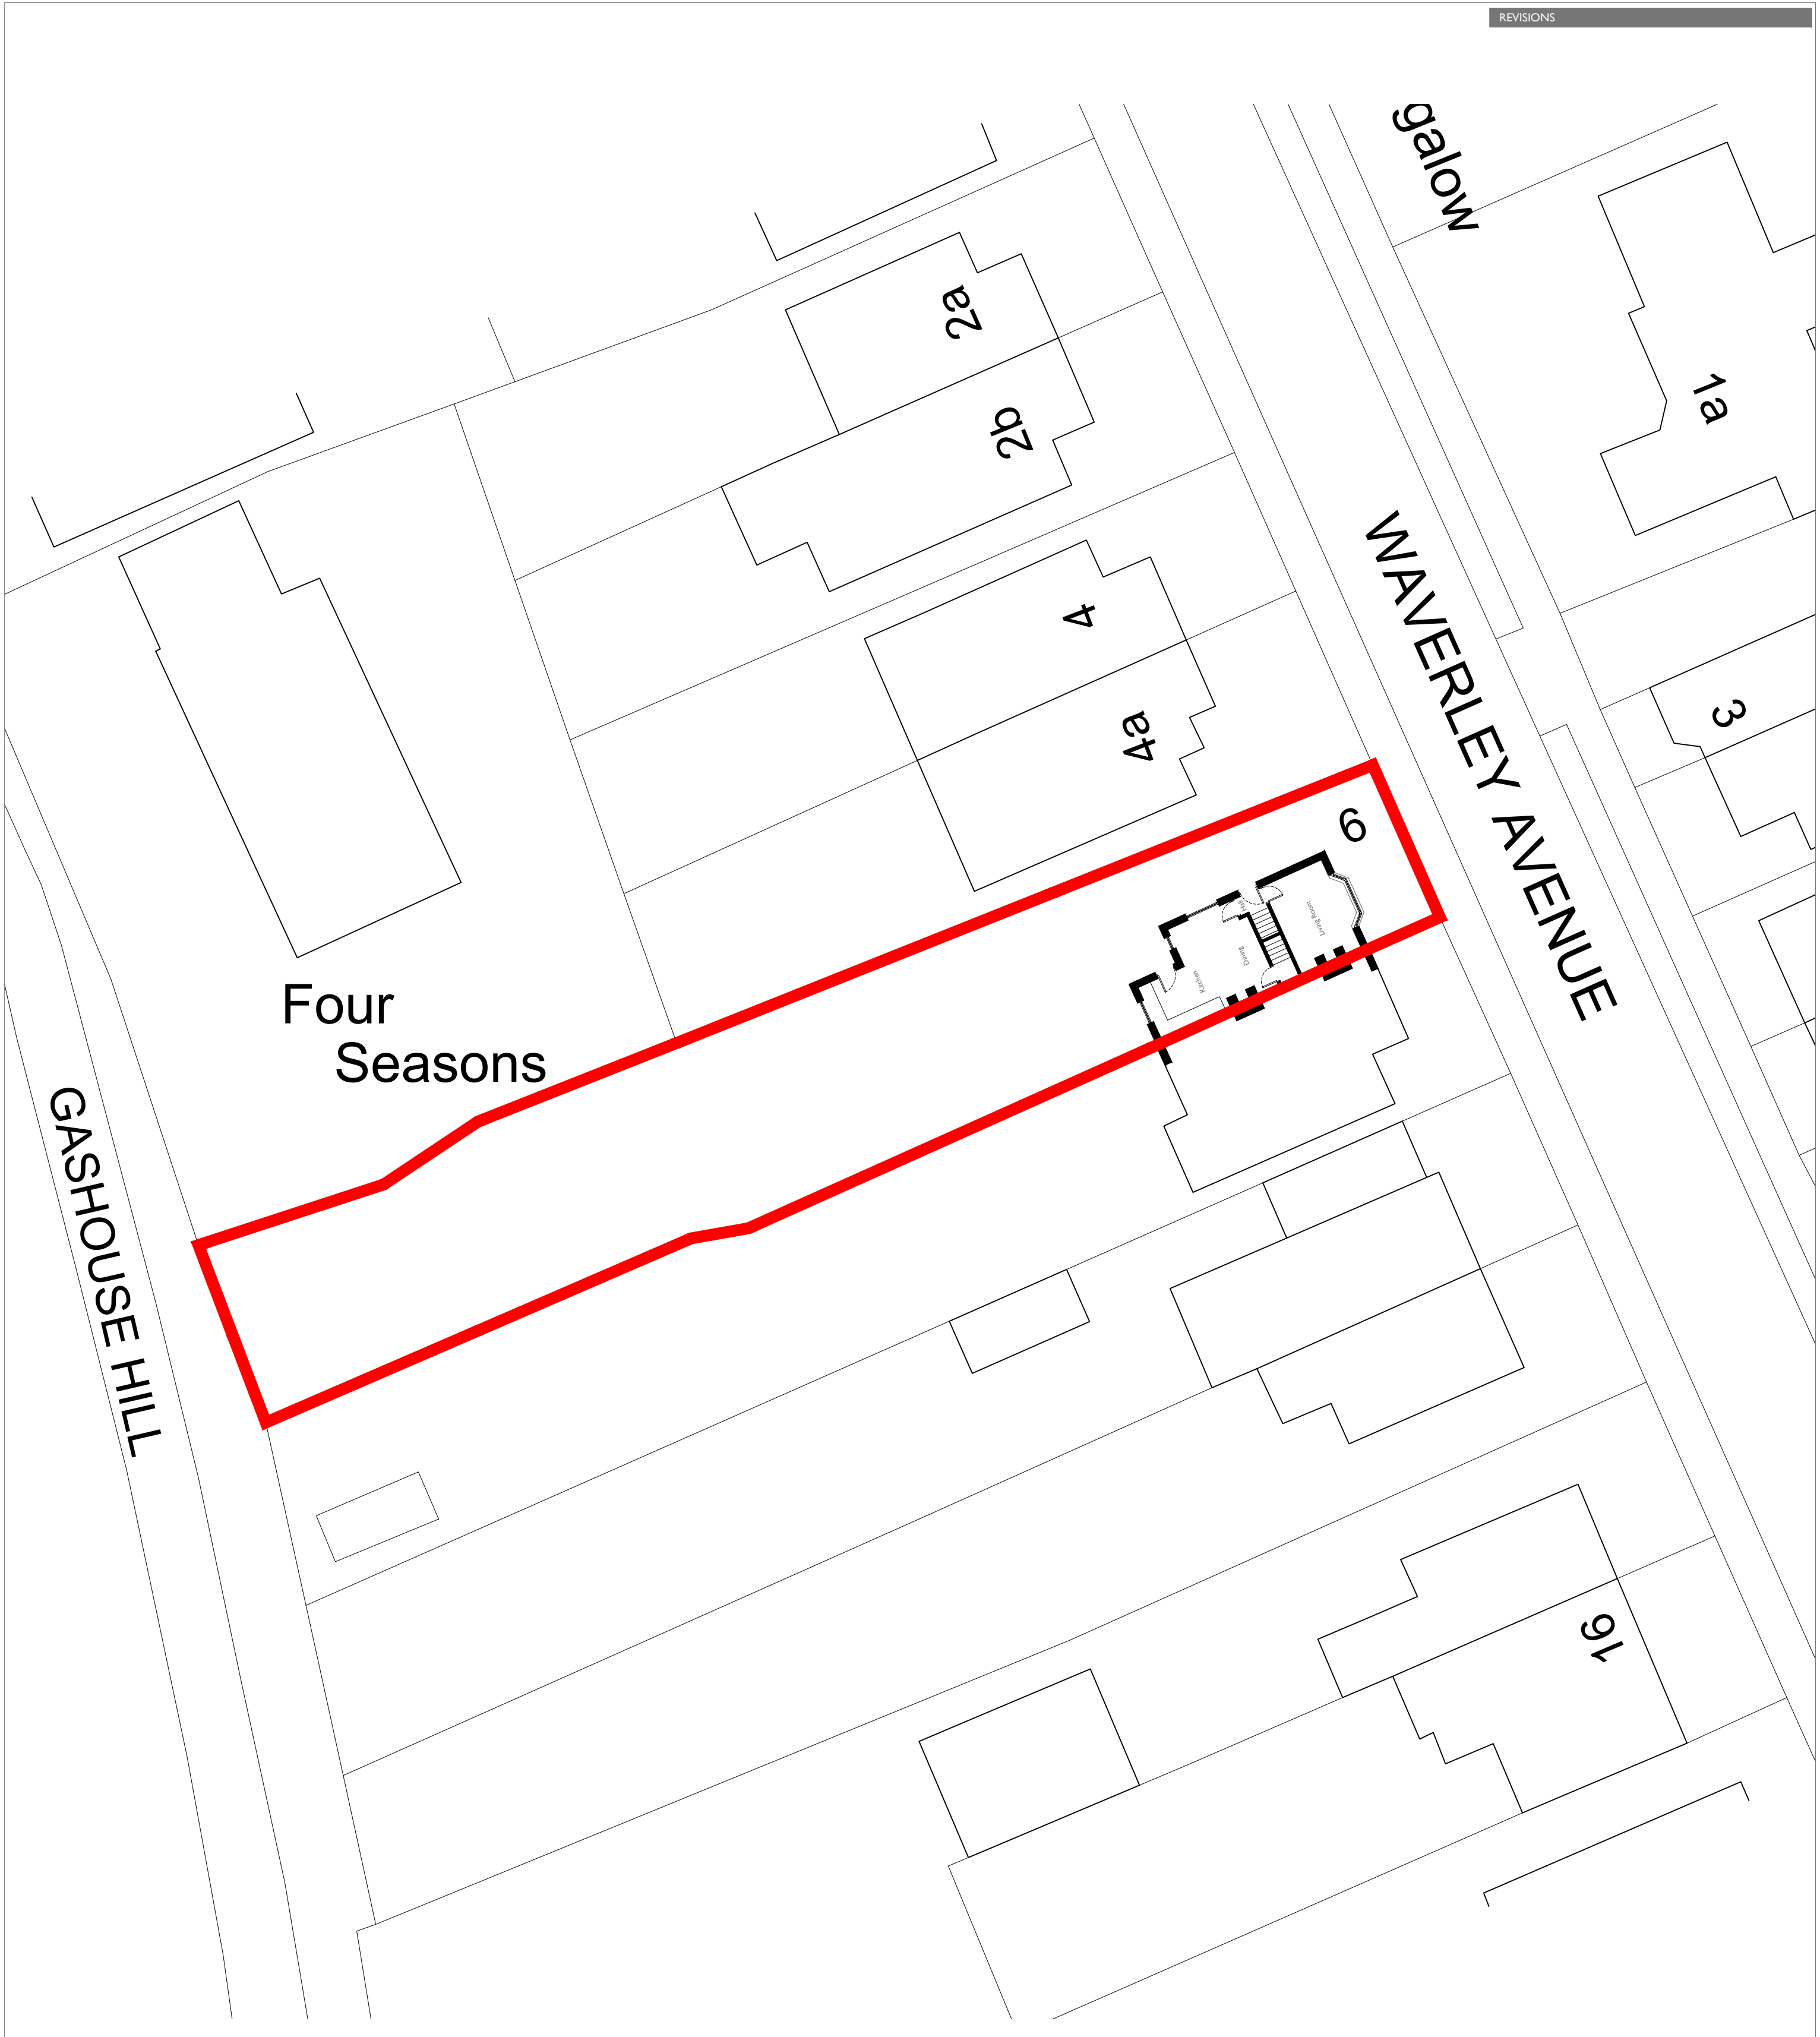



AC DESIGN




Hampshire Architect

In association with

Email: alexpcarr@outlook.com
Telephone: 07308 953285
Facebook: @acdesignuk

Project type Housing	Drawing classification Housing	SCALE 1:200	SHEET SIZE A2	SHEET No.	DATE 10/07/26	DRAWN Alexander Carr
DRAWING TITLE Existing Site Plan		Planning				
		JSC01-1000-1st				

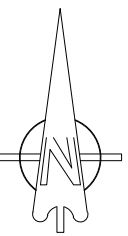

N

0m5m10m15m

0cm1cm2cm3cm

Scale 1:200

Key

Site Boundary

Please ensure drawing is printed with 'no scaling' and NOT 'scaled to fit'. Check against scale bar.