

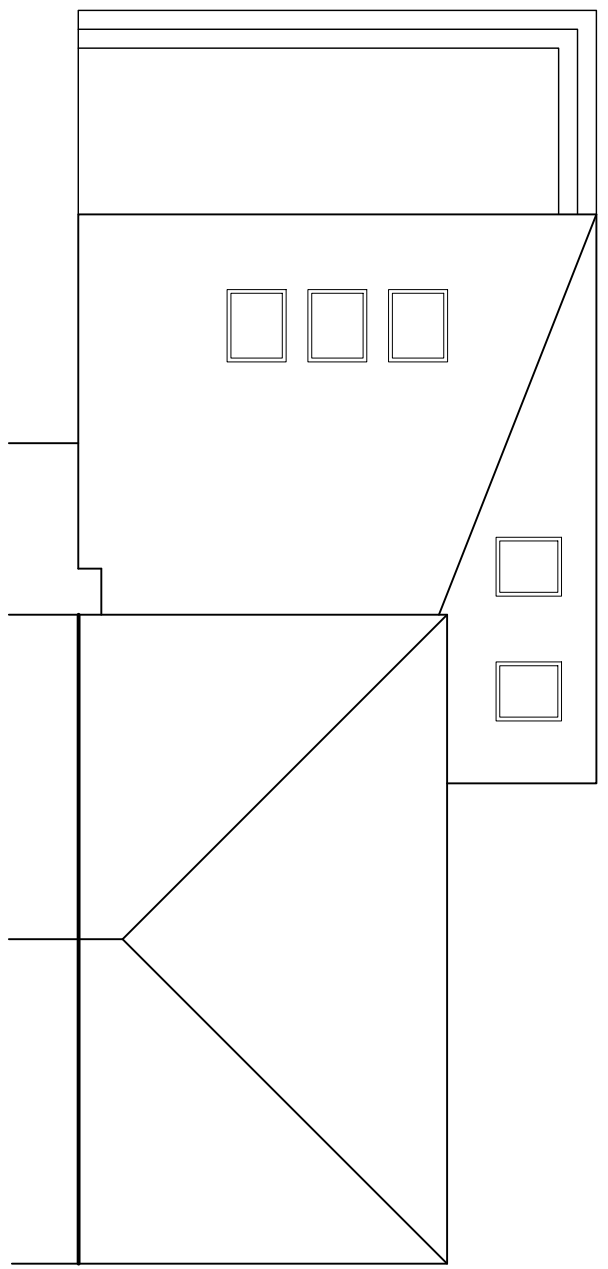
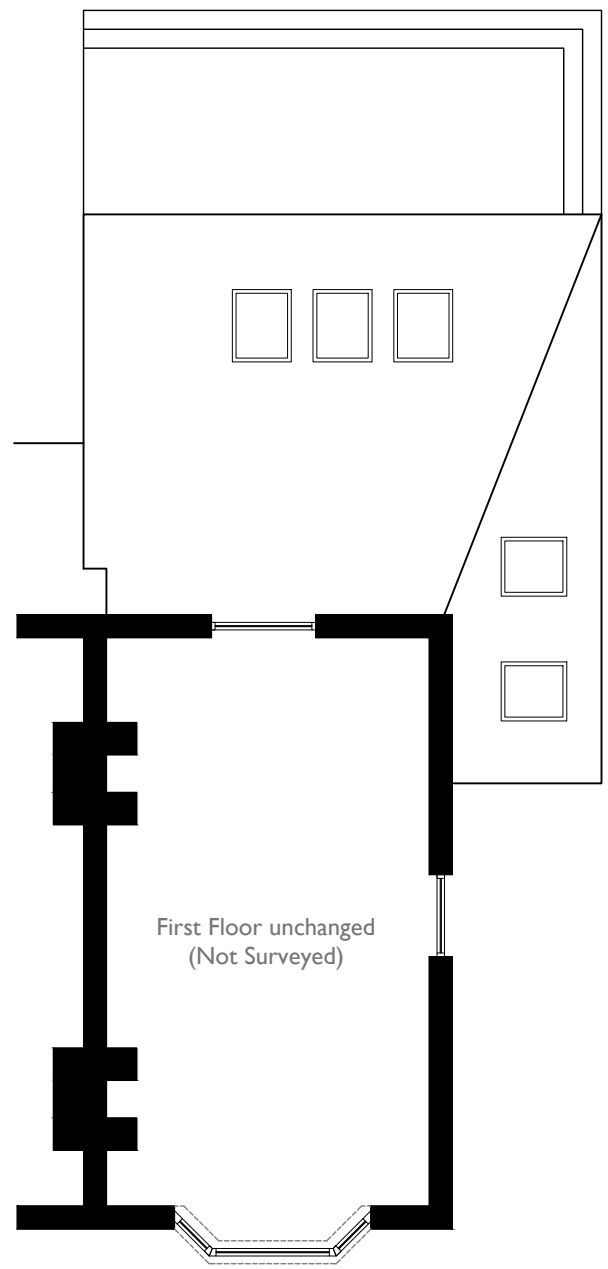
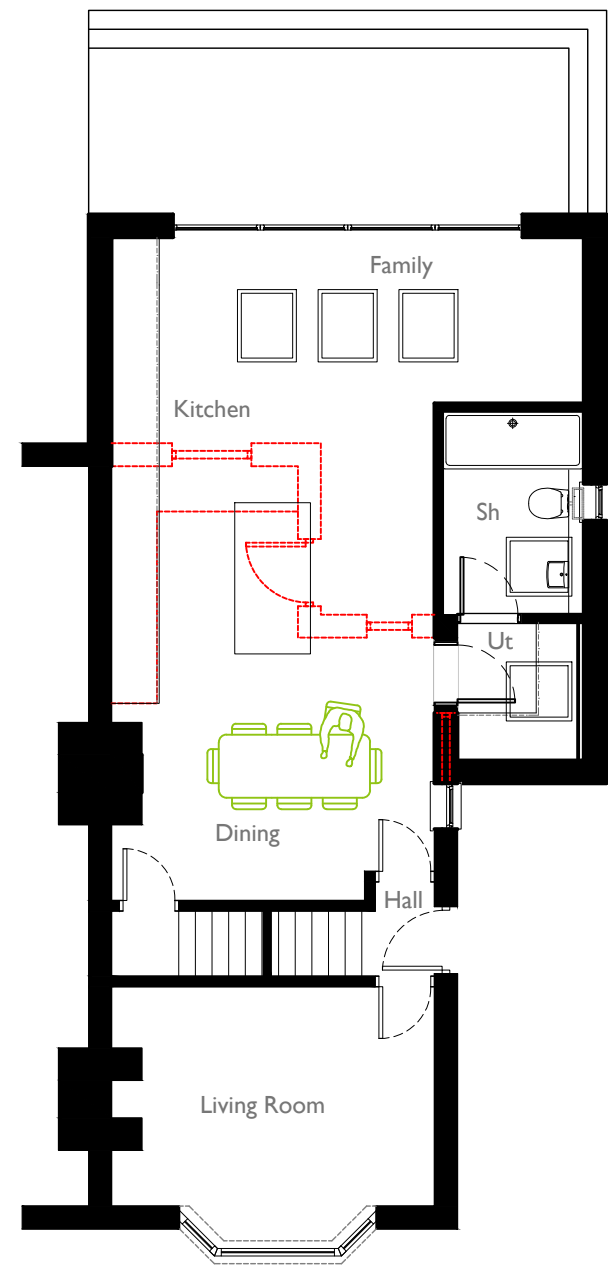


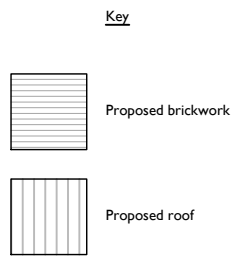

Proposed
Ground Floor Plan

Proposed
First Floor Plan

Proposed
Roof Plan

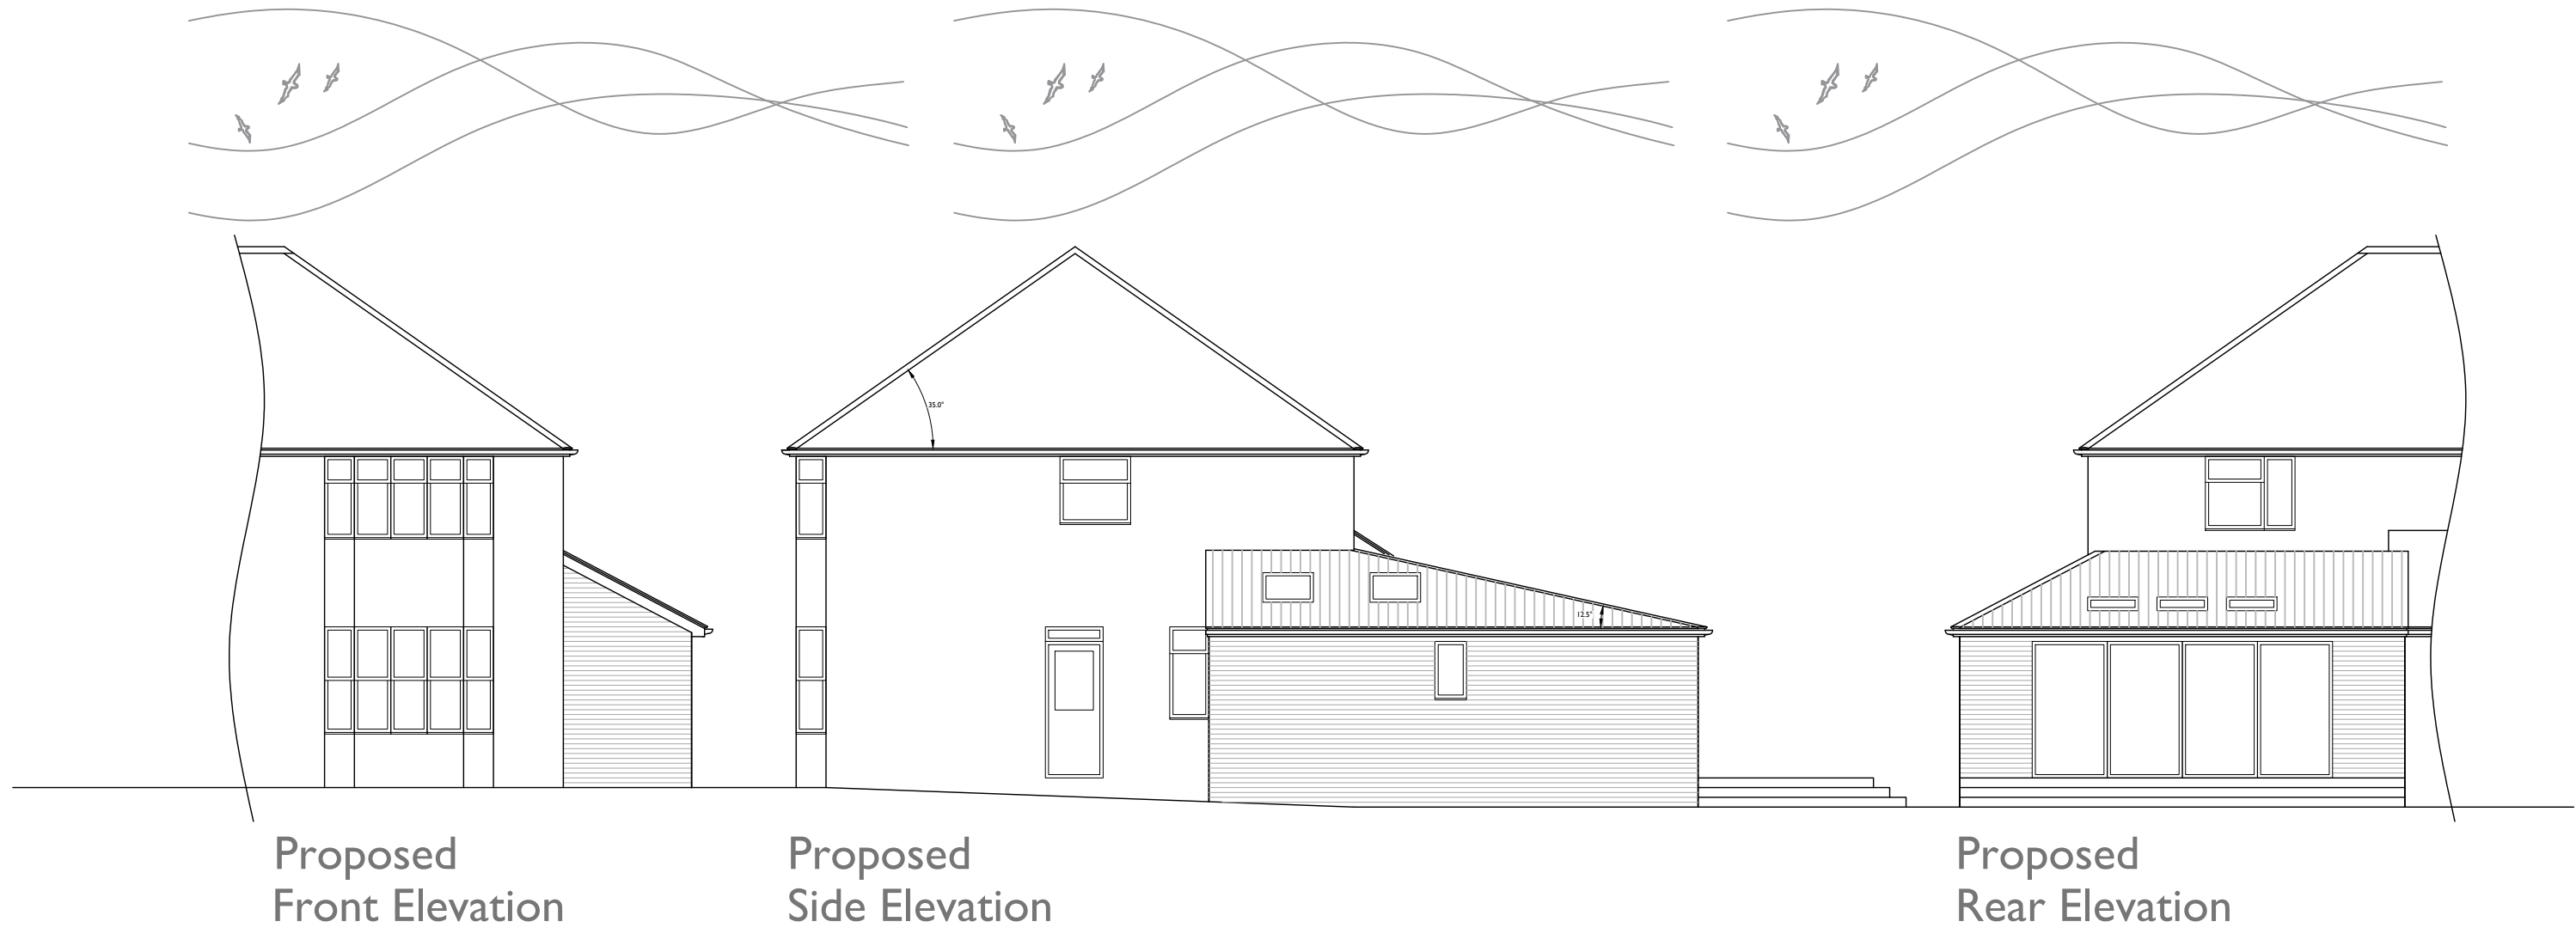

Project type Housing	Drawing classification Housing	SCALE 1:100	SHEET SIZE A2	SHEET No.	DATE 02/07/26	DRAWN Alexander Carr
DRAWING TITLE Proposed Floor Plans and Elevations		Planning JSC01-101-1st				