





Existing
Front Elevation

Existing
Side Elevation


Existing
Rear Elevation

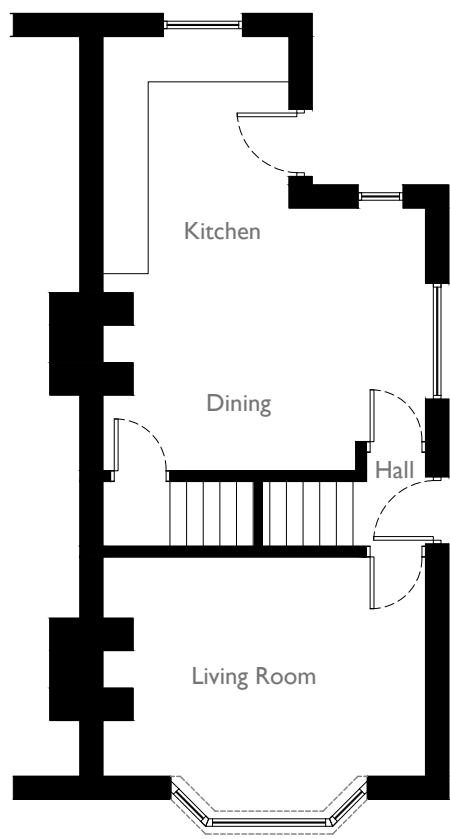

Existing
Ground Floor Plan

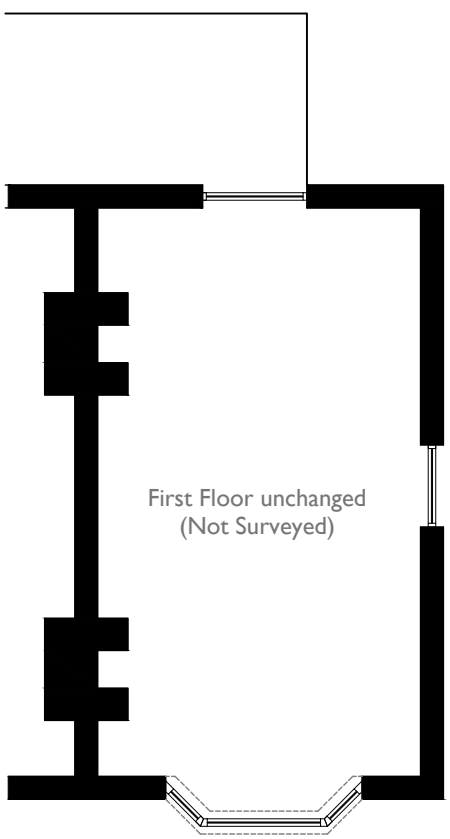

Existing
First Floor Plan

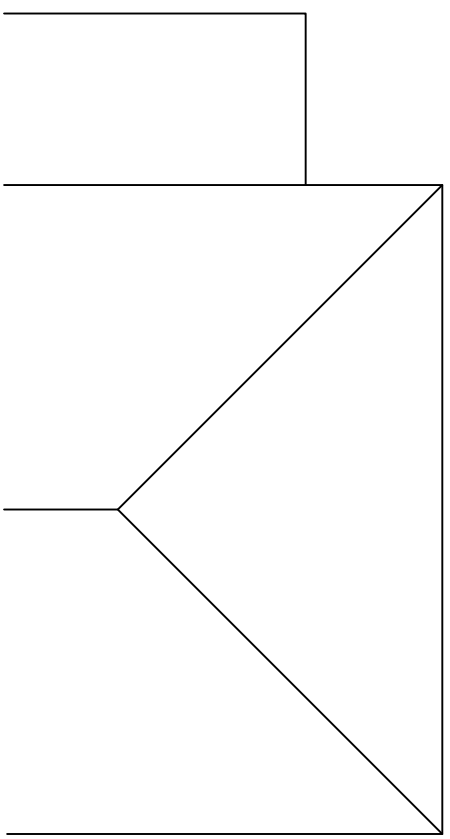

Existing
Roof Plan



Email: alexpcarr@outlook.com
Telephone: 07308 953285
Facebook: @acdesignuk

PROJECT 6 Waverley Avenue Netley	Project type Housing	Drawing classification Housing	SCALE 1:100	SHEET SIZE A2	SHEET No.	DATE 02/07/26	DRAWN Alexander Carr
	DRAWING TITLE Existing Floor Plans and Elevations		Planning				
			JSC01-100-1st				

