


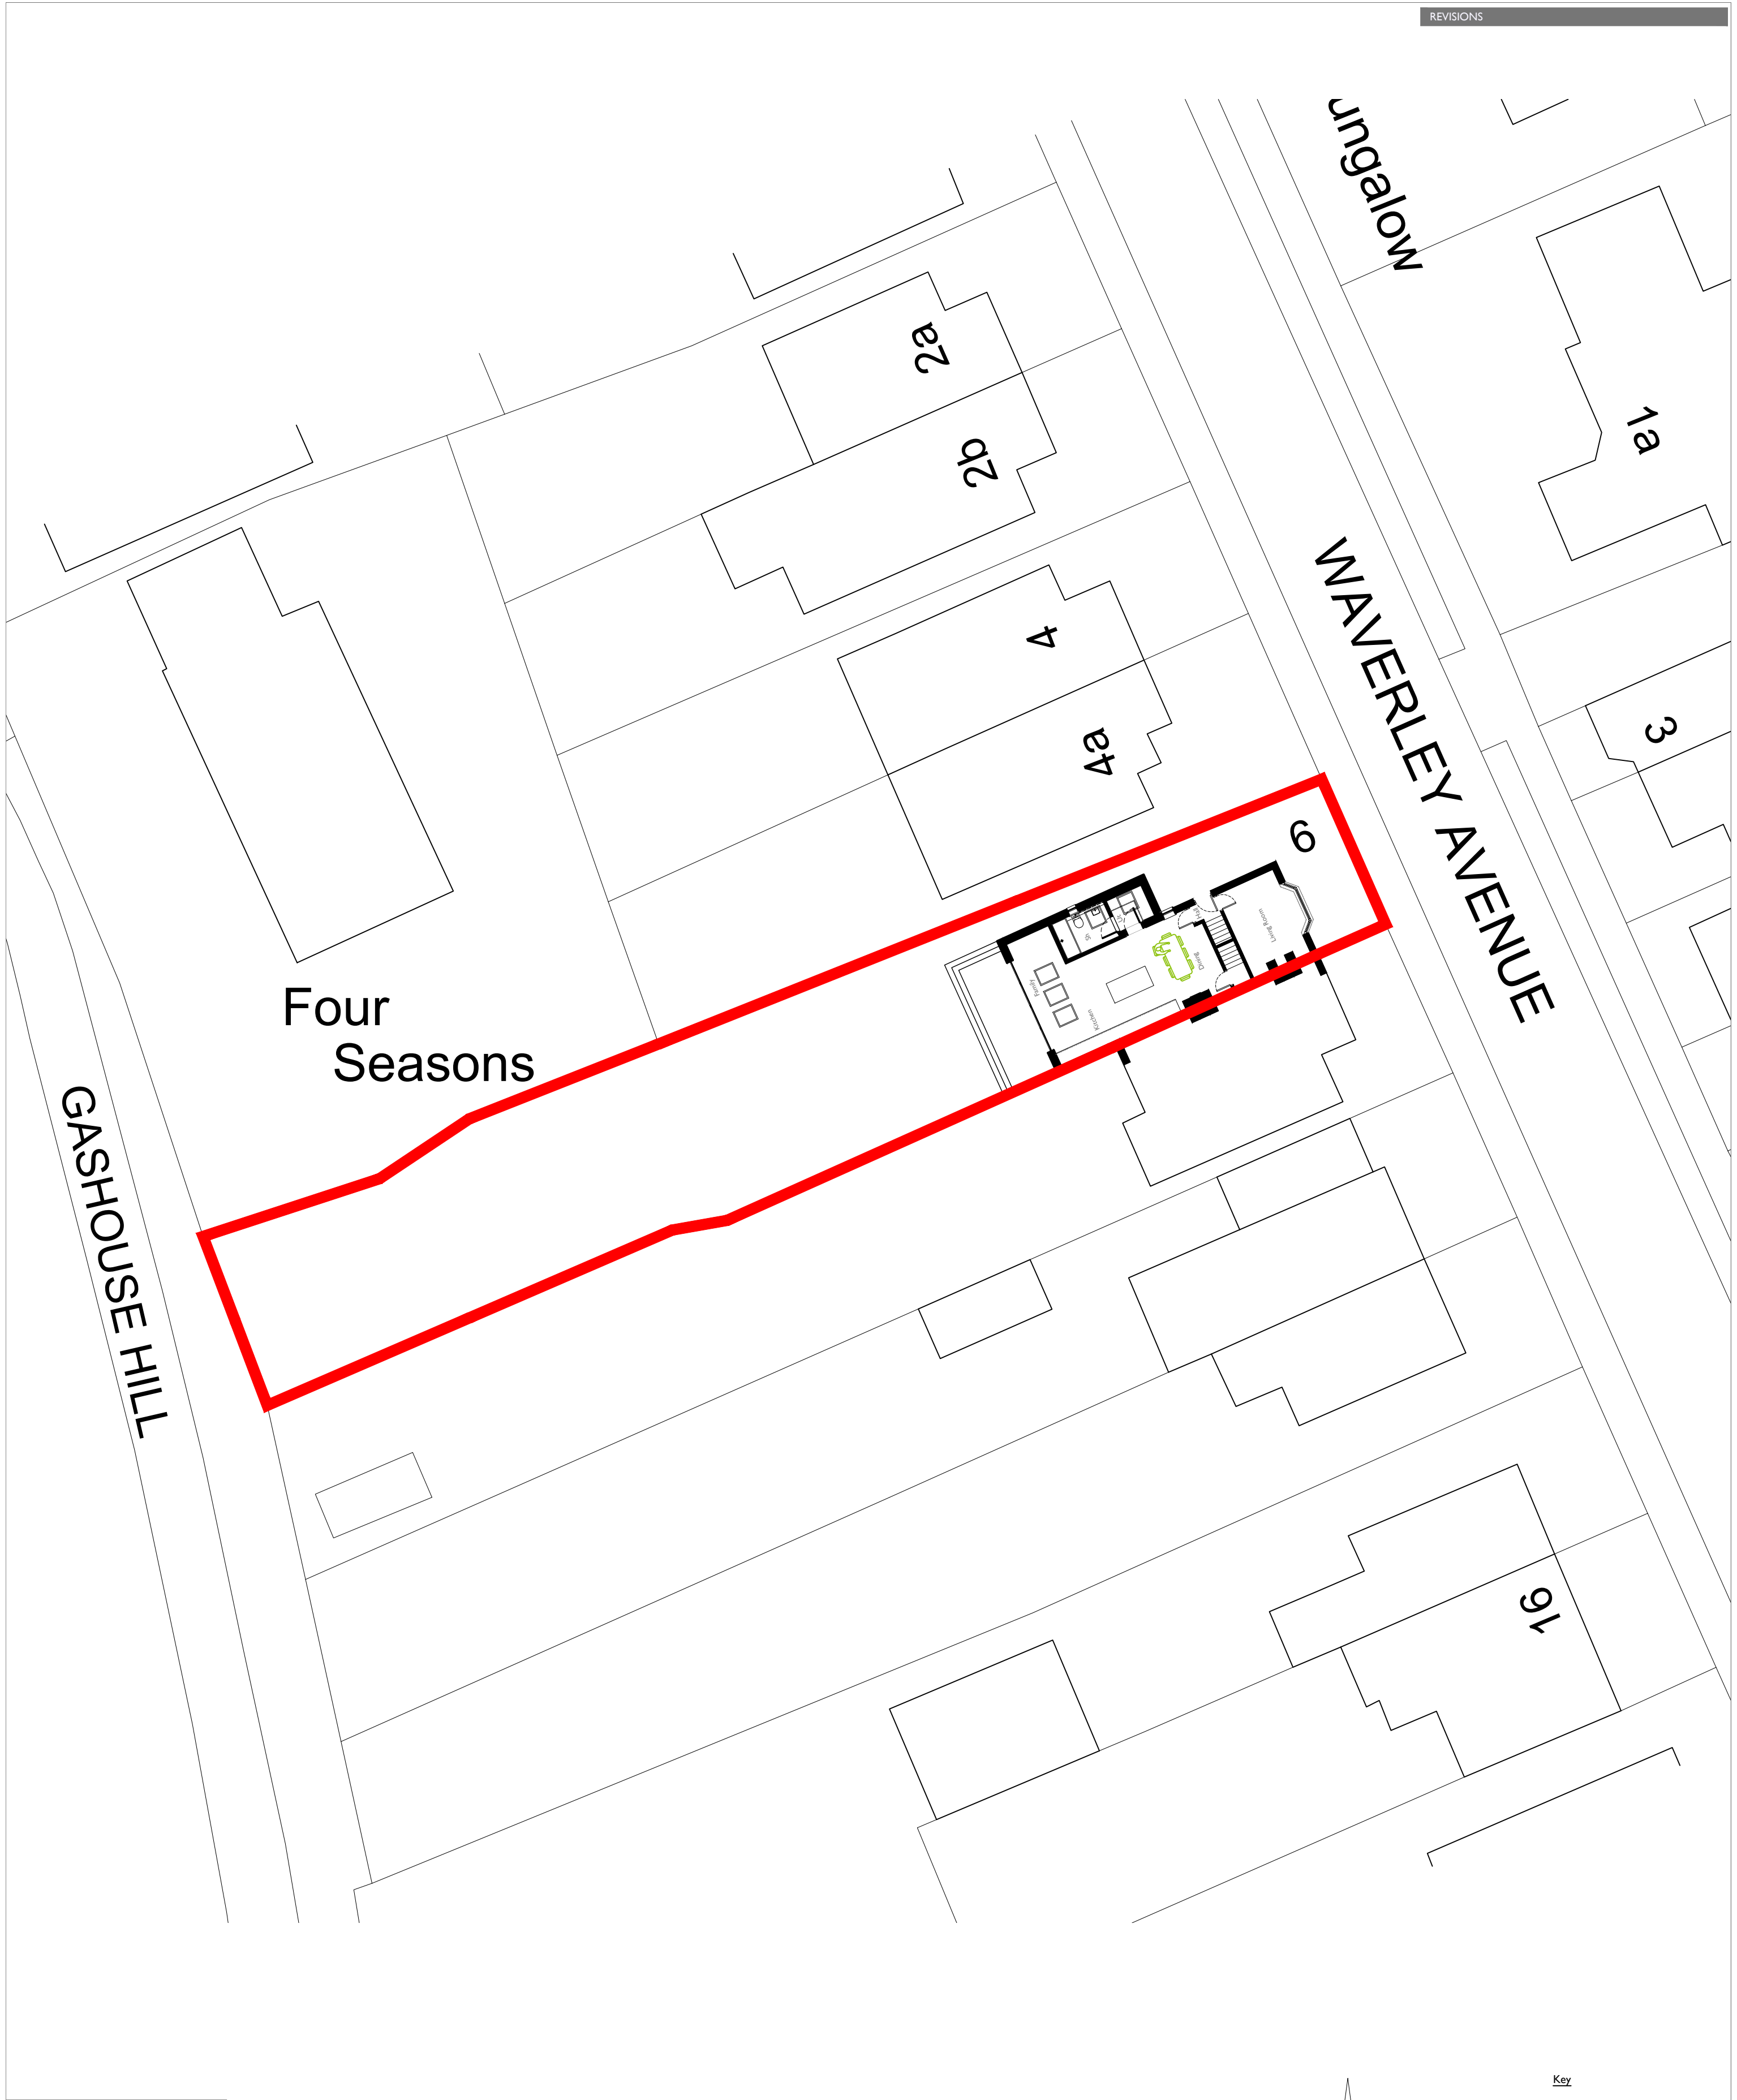

In association with
  Hampshire Architect
Email: alexpcarr@outlook.com
Telephone: 07308 953285
Facebook: @acdesignuk

PROJECT 6 Waverley Avenue Netley	Project type Housing	Drawing classification Housing	SCALE 1:200	SHEET SIZE A2	SHEET No.	DATE 10/07/26	DRAWN Alexander Carr
	DRAWING TITLE Proposed Site Plan		Planning				
			JSC01-1001-1st				

