

Proposed Refurbishment Project For: Trumpf Laser UK Limited

0m 1m 2m 3m 4m 5m
Scale @ 1:100 A1

0m 1m 2m 3m 4m 5m
Scale @ 1:50 @A1




Existing West Elevation Photo




Existing South Elevation Photo




Existing Unit 4 Photo Showing Sign To Match

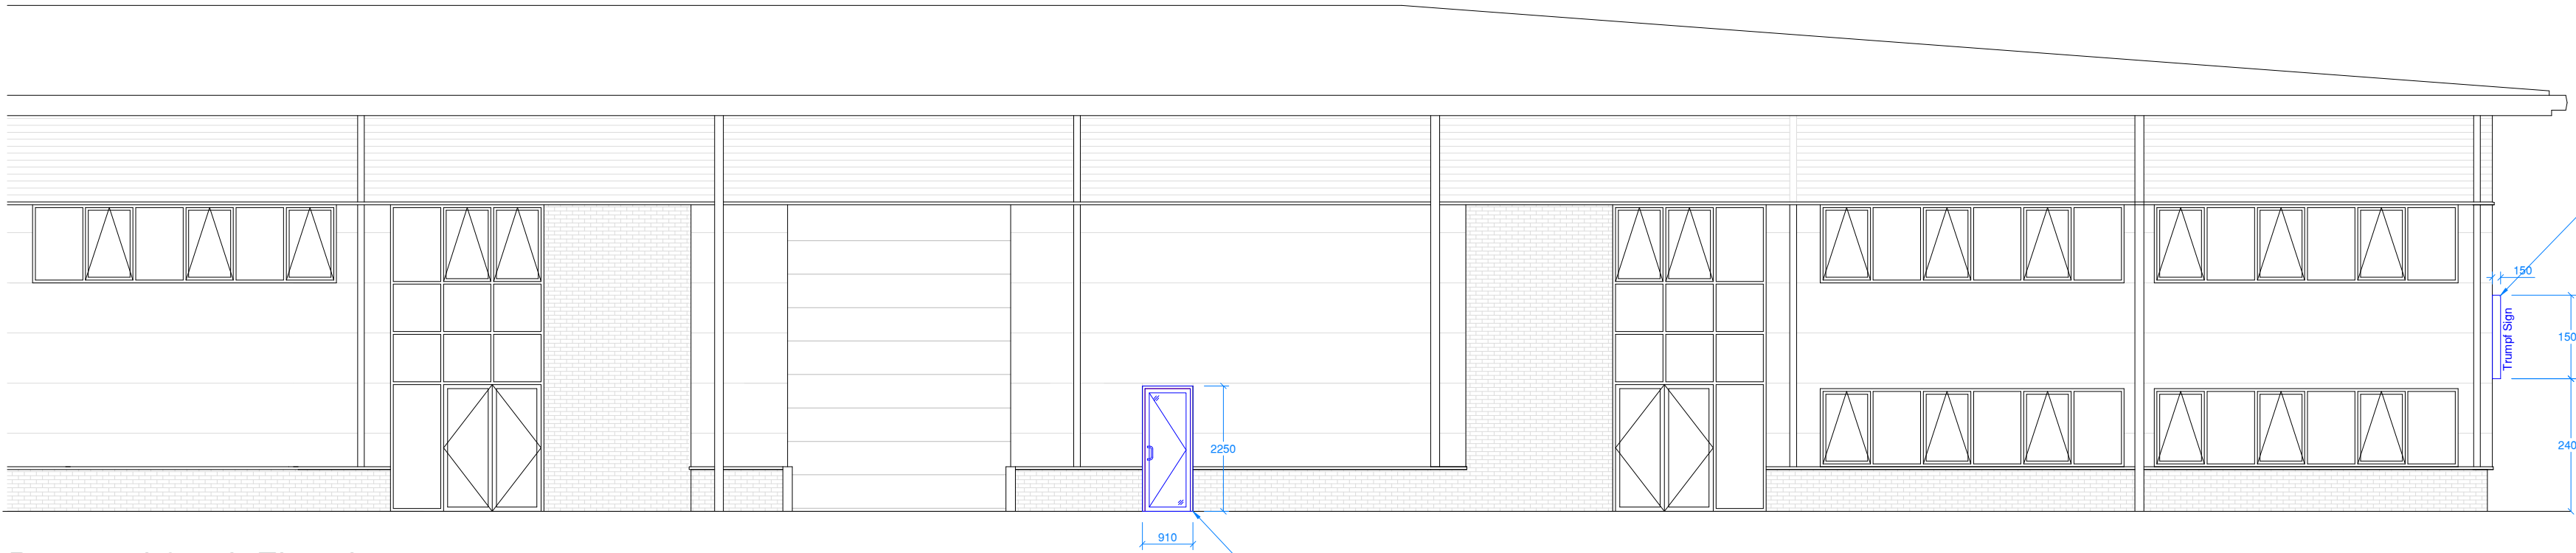


Proposed South Elevation

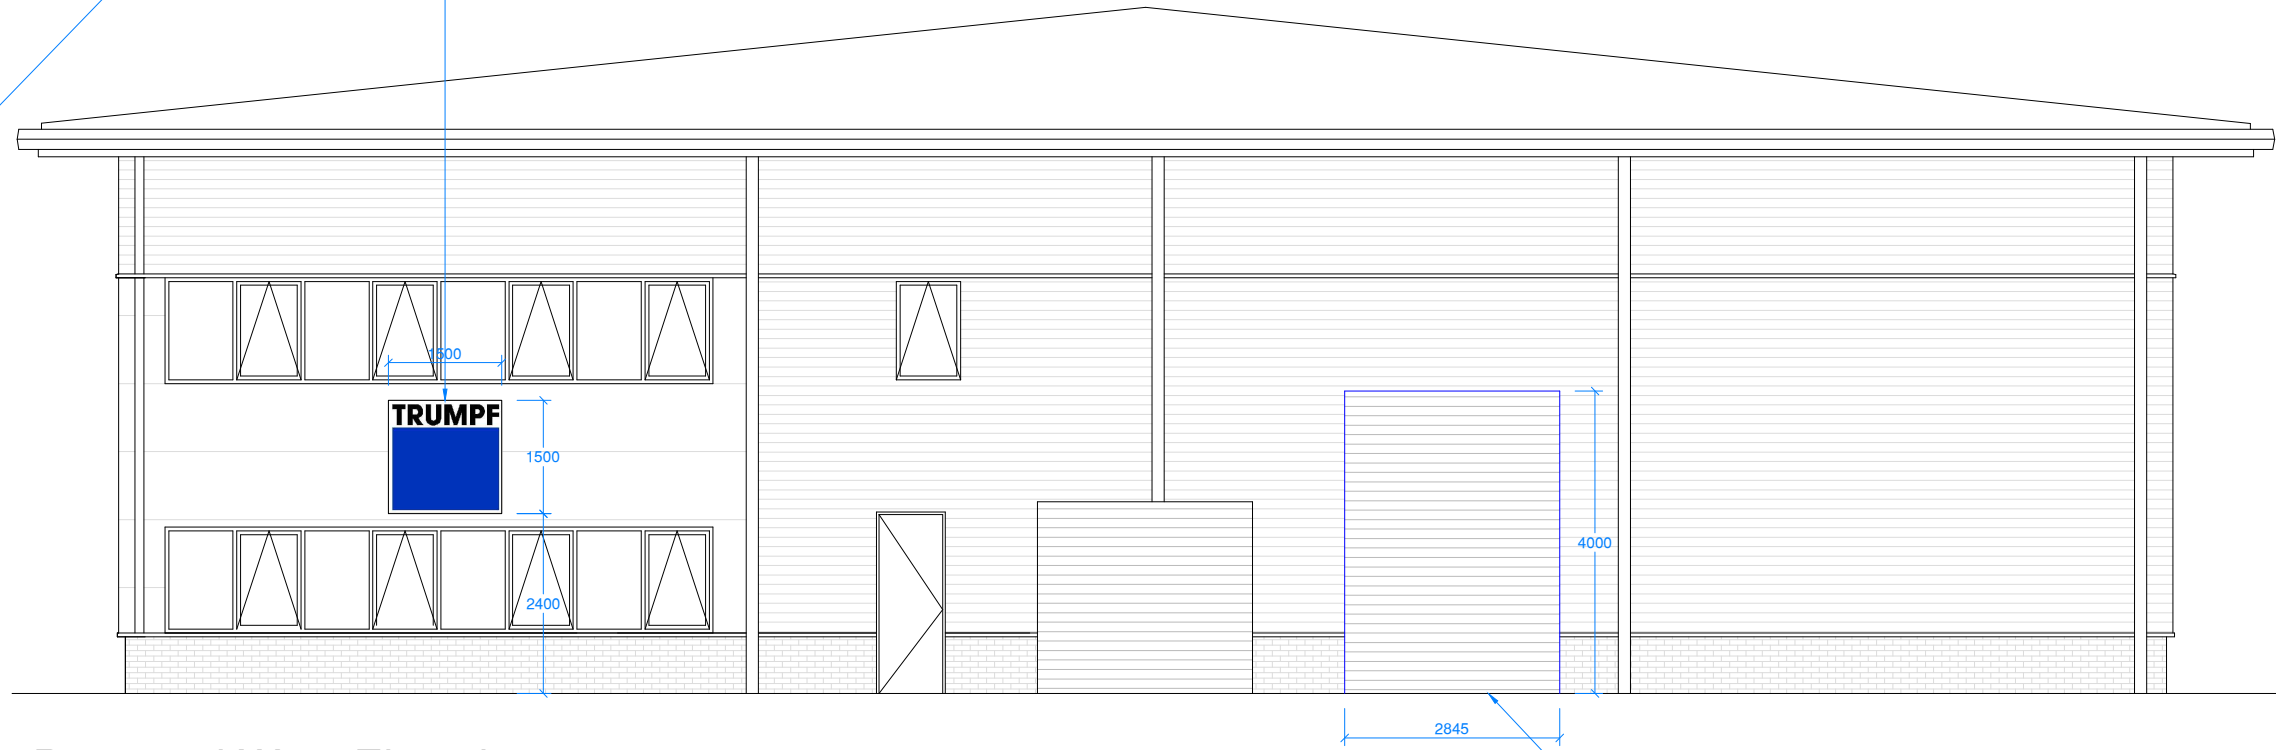


Proposed West Elevation

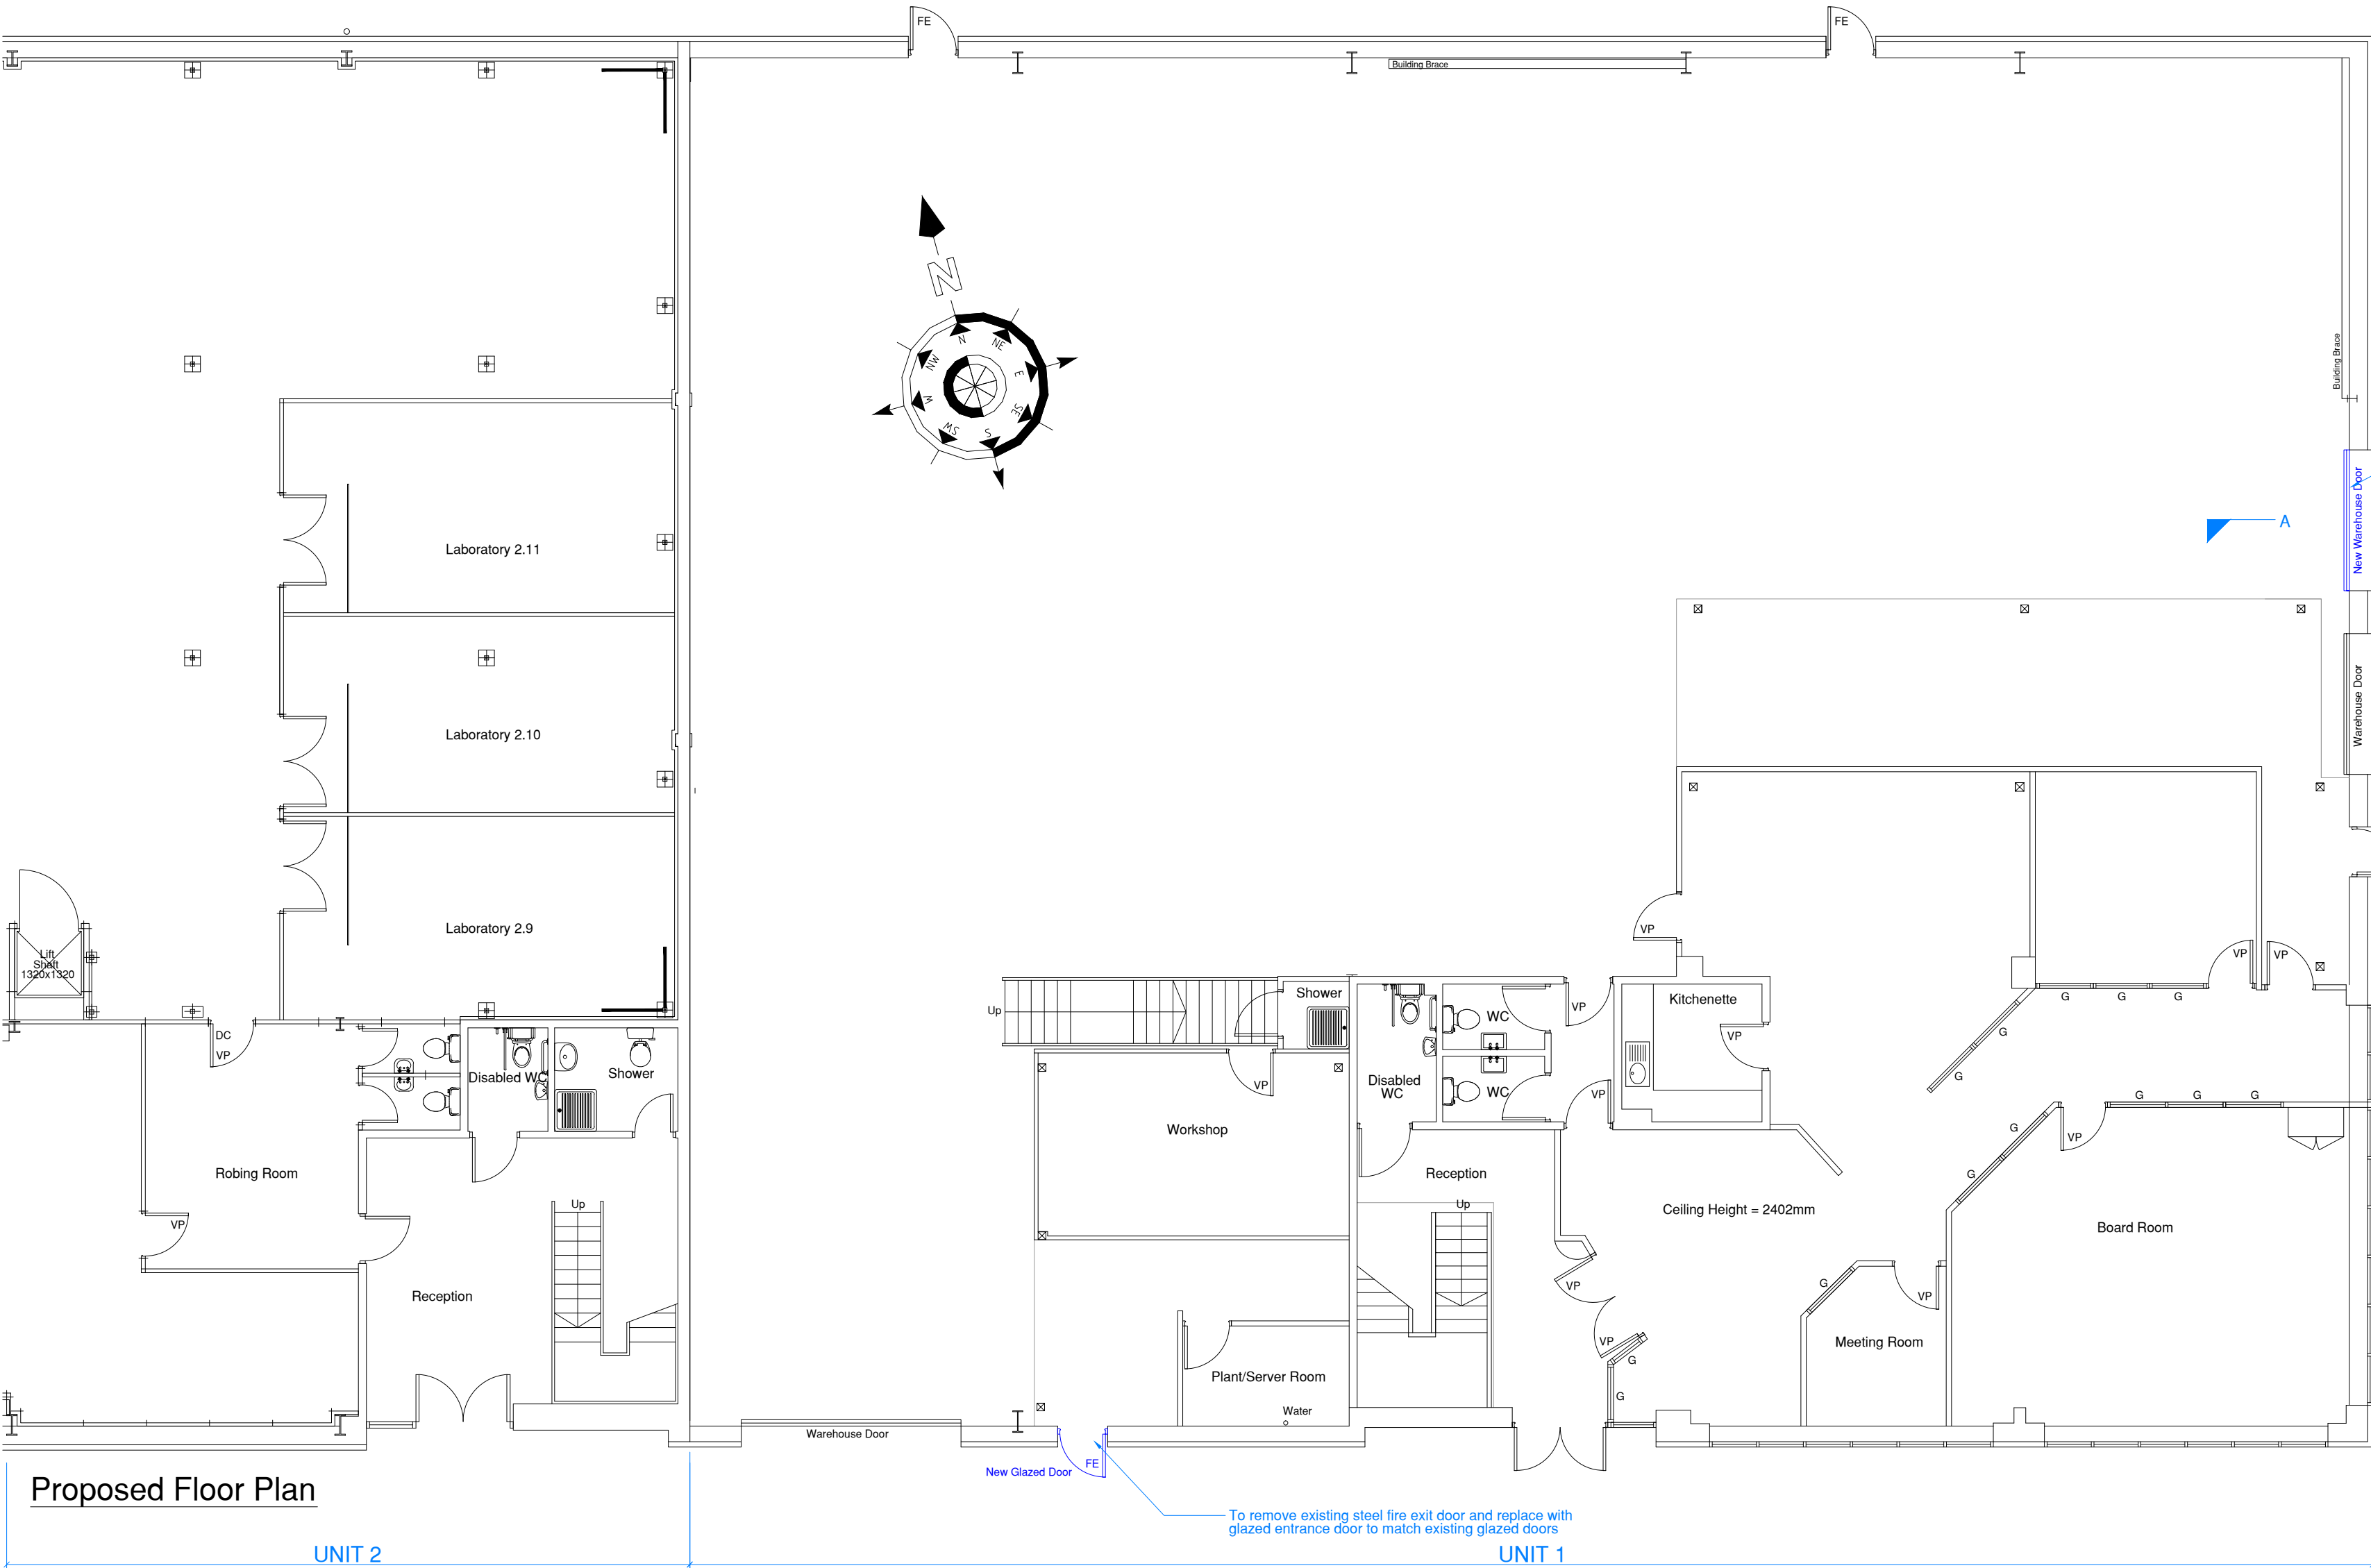

Proposed Floor Plan

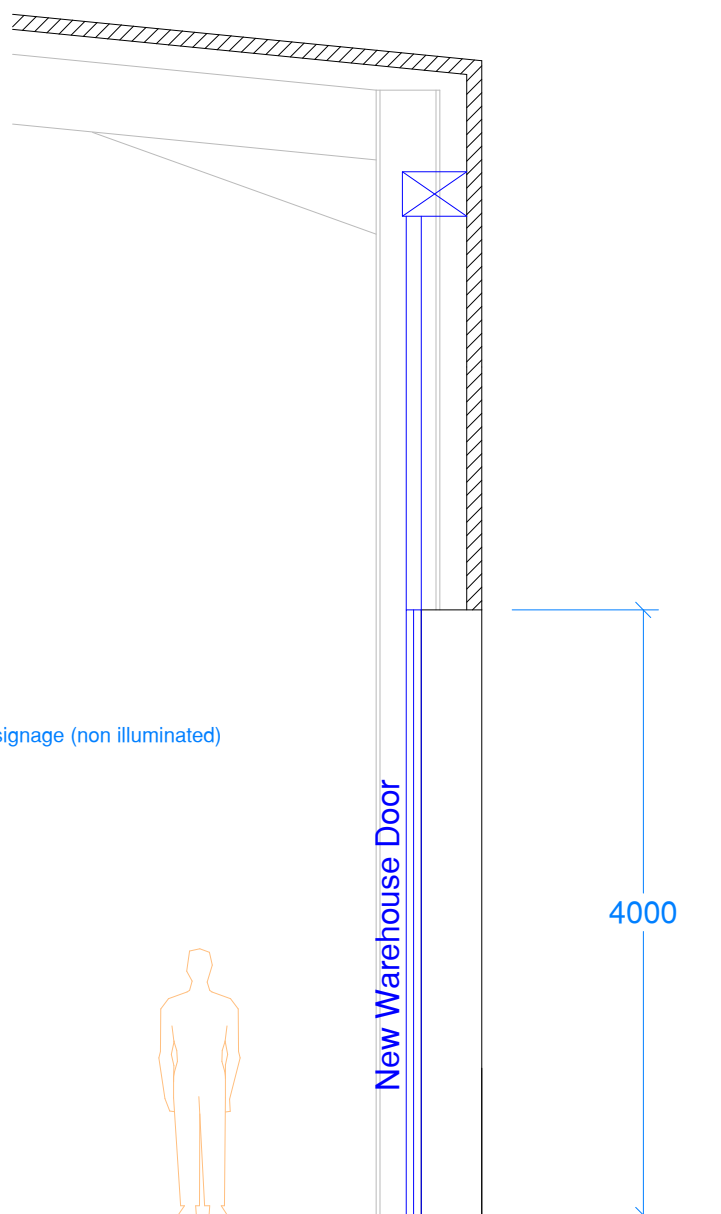

Proposed Section A-A - Scale 1:50

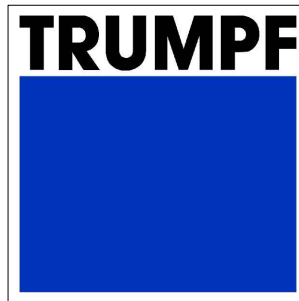

Client:
Office Address: Unit 4 Wellington Park
Tollbar Way
Hedge End
Southampton
SO30 2QU
Site Address: Unit 1 Wellington Park
Tollbar Way
Hedge End
Southampton, SO30 2QU

Planning Layout 1 - Proposed Plan & Elevations

Revisions:

REV	DATE	REVISION CONTENT	BY	LATEST REVISION DETAILS
-	-	-	-	No Revision

HMF10688-P1

Drawing Number


1:100/50@A1

Scale

-

Revision

Copyright
Reserved

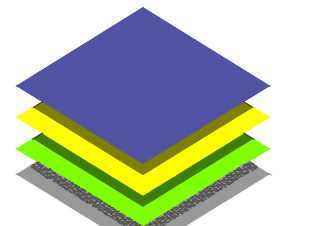

HMF
Hampshire Mezzanine Floors

Job Number

Designed By Angus Rewcastle

Drawn By Matt Austin

Date 22nd September 2026

This drawing is the property of HMF Limited. It must not be copied without written consent and must be returned on request. The information shown on it is to be regarded as confidential and must not be disclosed to any third party.

Whilst the utmost care is taken to ensure the accuracy of the data and design details contained herein, they are provided in the understanding that the company shall under no circumstances be liable for any injuries, expenses or other losses which may in any way be attributed to the use or adoption of such data and/or design details.

Partitioning Suspended Ceilings Racking Shelving Conveyors Building Works Flooring Electrical

Edition 3