


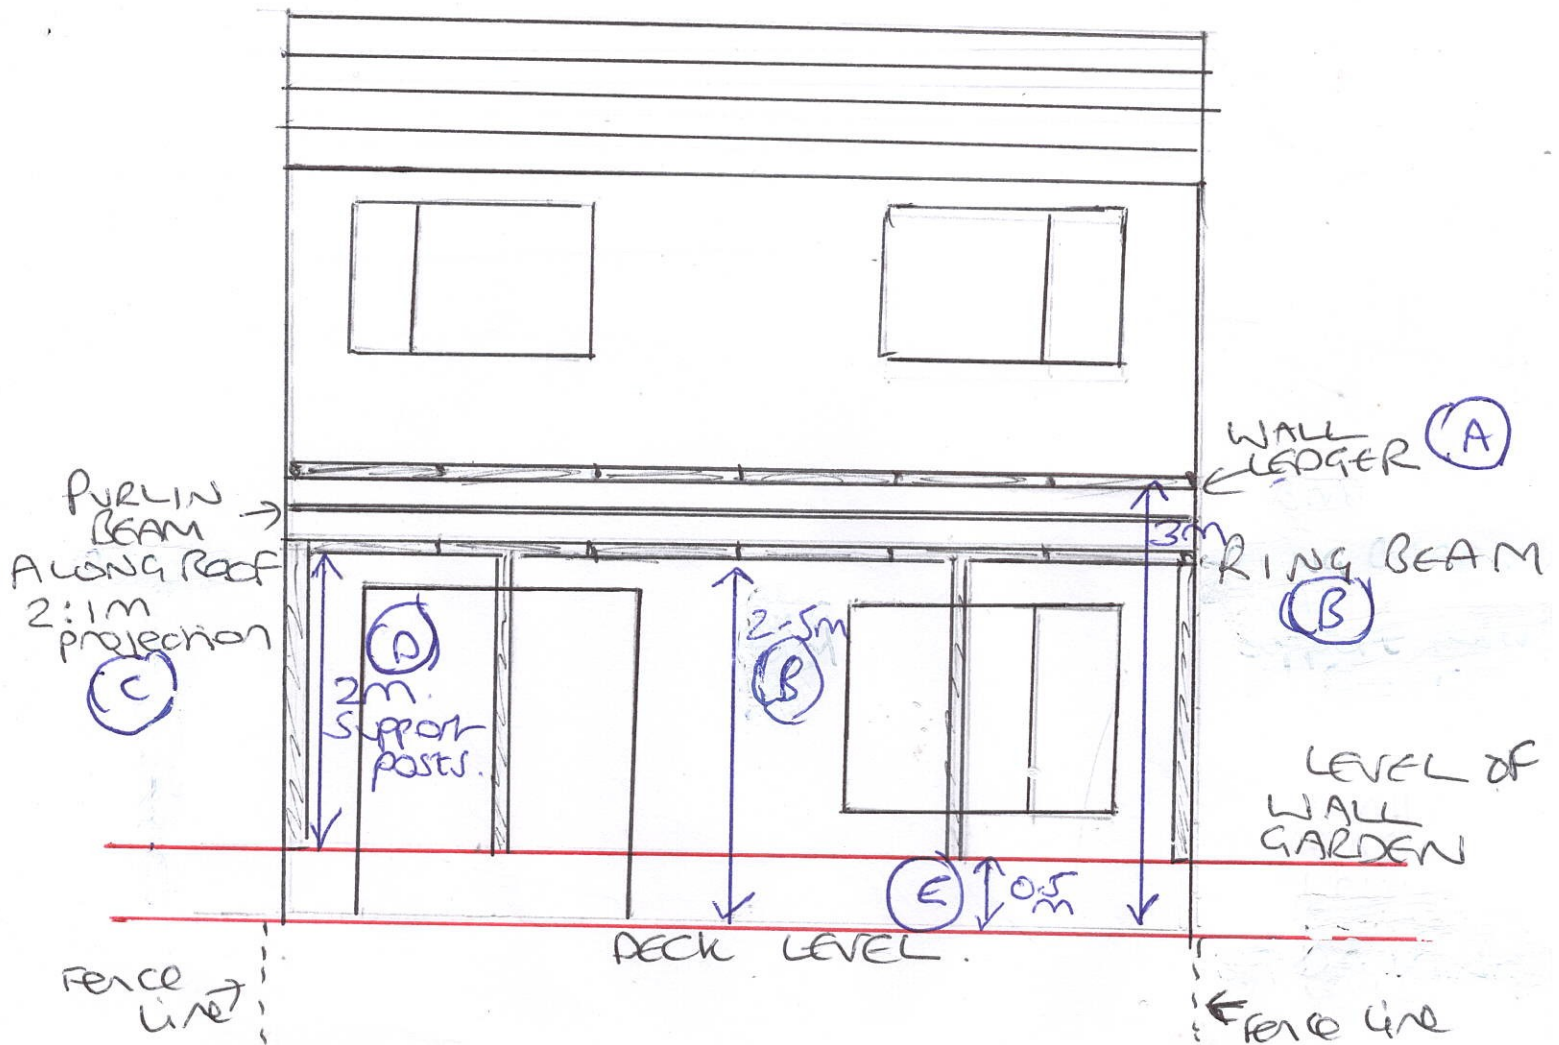

Scale 1:50

Proposed Rear Elevation.

26 Tadburn close
SOS3 2NF

application: H/26/102056

(E) Garden level
difference between
deck level
0.5m.

NOTES.

- (A) Wall ledger
Fixed 3 metres
above decking
- (B) ring Beam
Fixed 2.5 metres
above decking
- (C) Purlin / Support
Beam
fixed on roof
at 2.1 metres
between
wall ledger +
ring Beam.
- (D) Support Posts fixed
at wall / Garden
level 2.0 metres.