


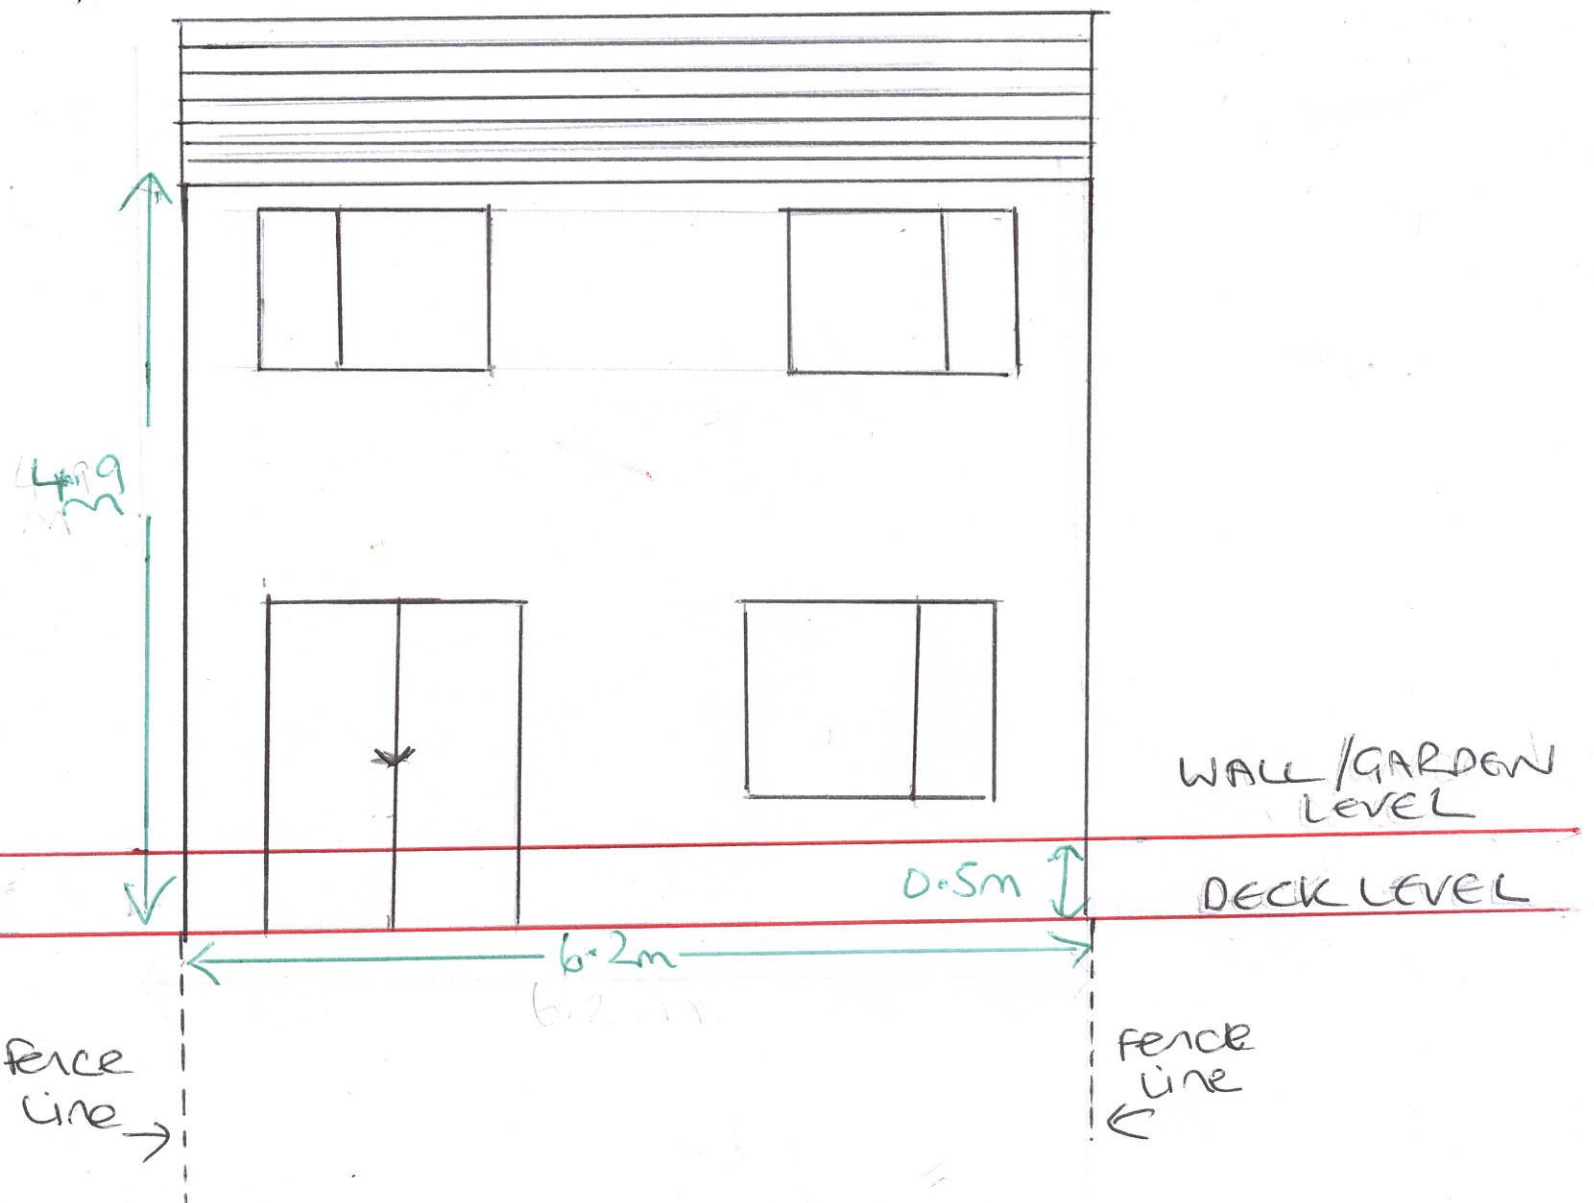

Scale 1:50

existing Rear Elevation
 26 Tadburn close
 5053 2NF
 application H/26/102456