



No.12 Malcolm Rd, Chandlers Ford, Hampshire, SO53 5BG.


NOTES:
The contractor, sub-contractor or supplier is to check all relevant dimensions, levels, existing structure and materials together with existing service runs prior to commencing the works. ANY DISCREPANCIES ARE TO BE BROUGHT TO THE ATTENTION OF THE ARCHITECTURAL DESIGNER. © This drawing is copyright and may not be copied, traced, altered or reproduced without the express written permission of the Architectural Designer.

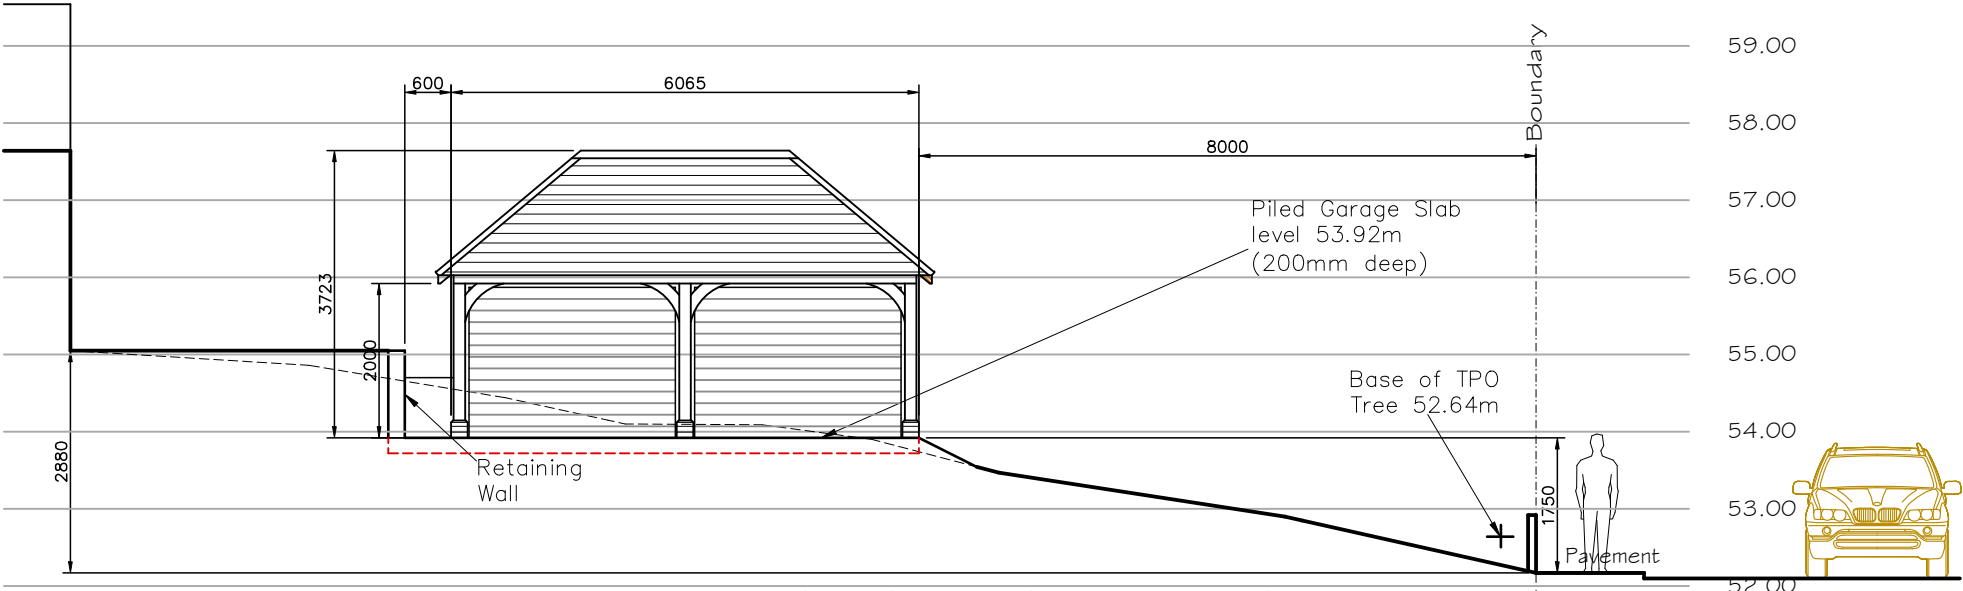


Proposed South West Elevation 1:100 @ A3

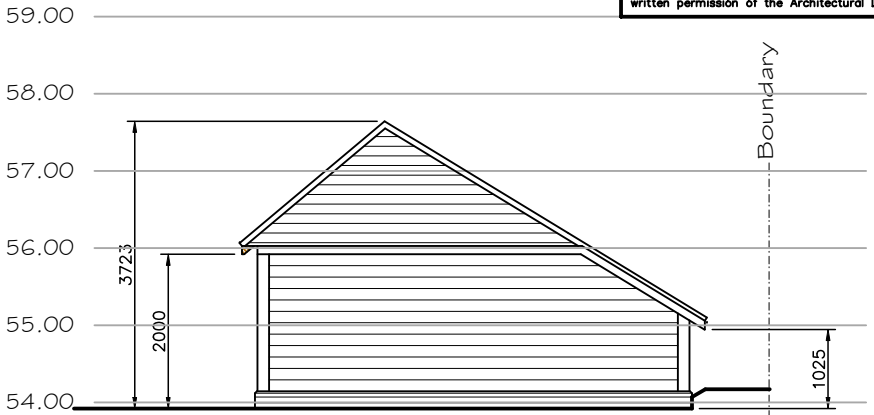


Proposed South East Elevation 1:100 @ A3

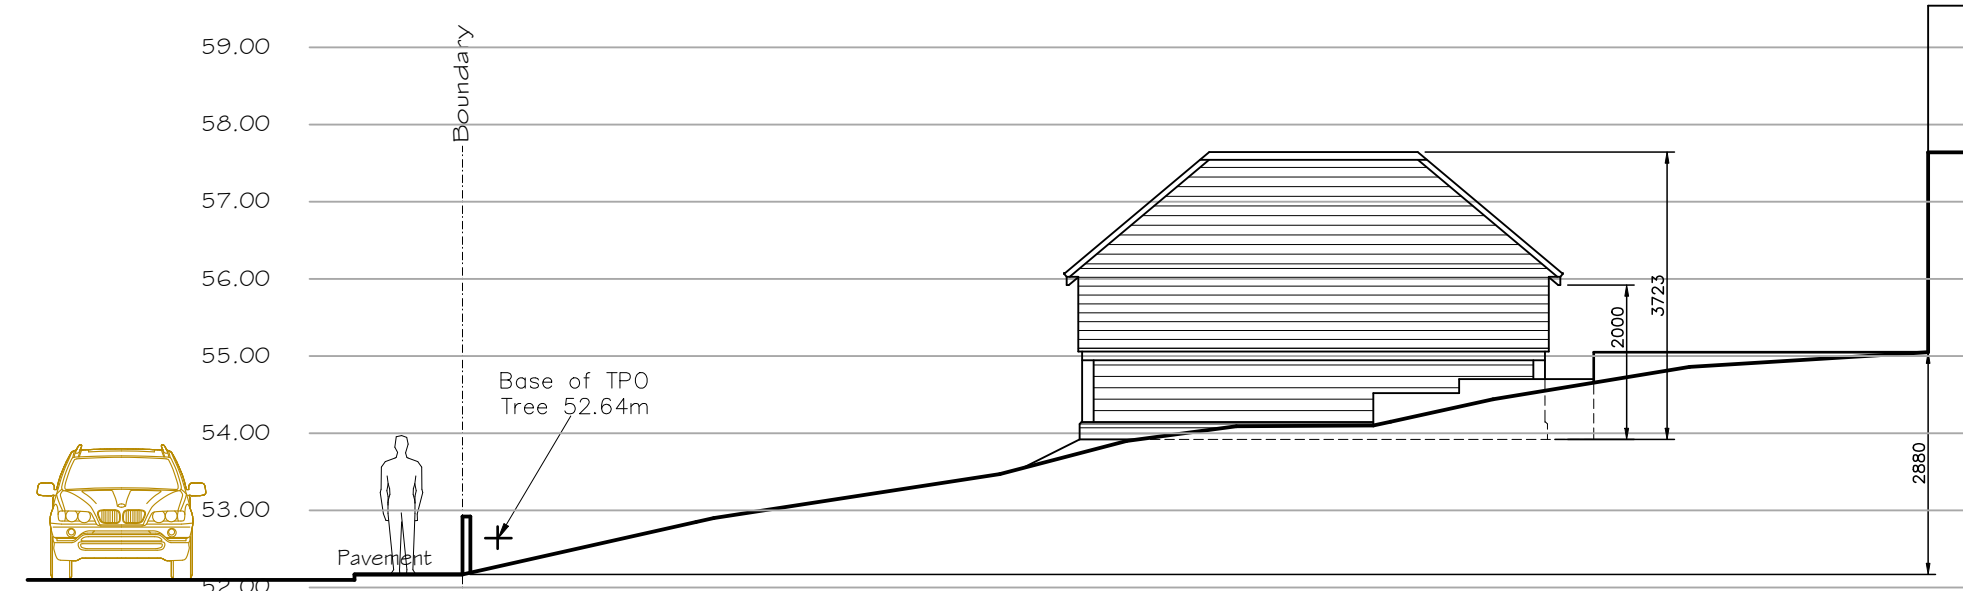


Proposed North East Elevation 1:100 @ A3

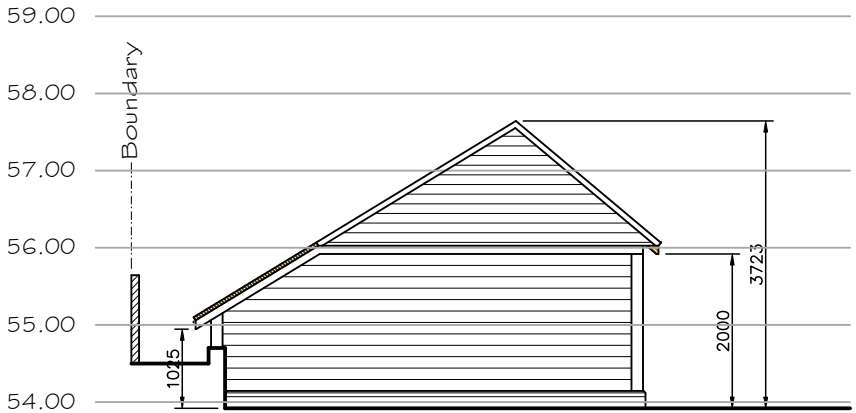


Proposed North West Elevation 1:100 @ A3

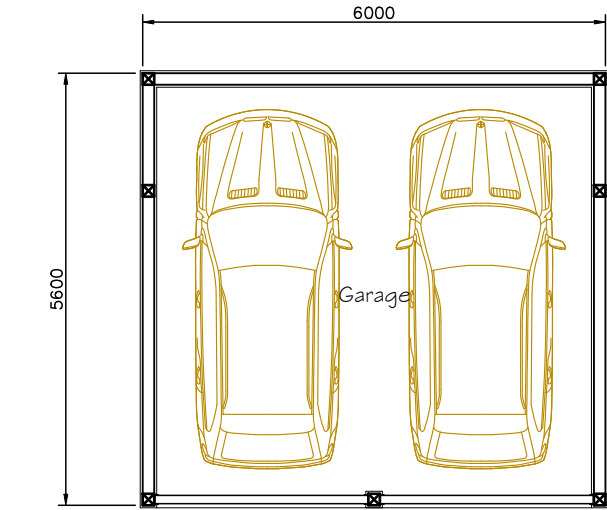

Proposed Floor Plan 1:100 @ A3

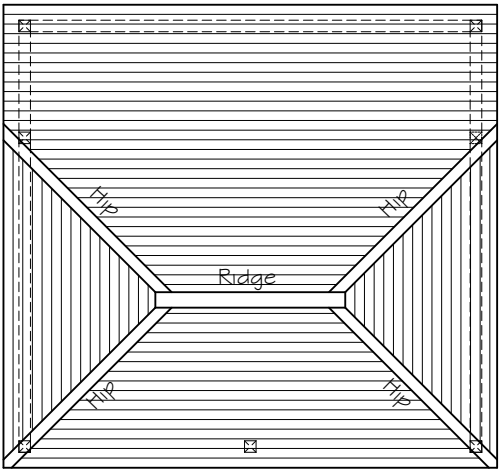

Proposed Roof Plan 1:100 @ A3

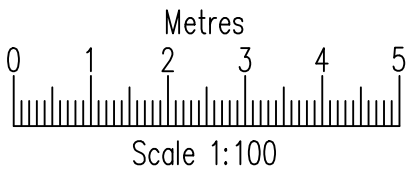

Job Title
Proposed Works at No.12 Malcolm Rd,
Chandlers Ford, Hants, SO53 5BG.
Client
Mr & Mrs B. Johnson
Drawing Title
Planning
Plans & Elevations
Proposed Garage
CAD REF: 2251032-12-Malcolm-Rd.dwg Scale 1:100
Drawn SLV Amended Checked Date Jul '26
Job No. 2251032 Drg. No. 109 Rev. A