

PROPOSED PLANS & ELEVATIONS

ANNEXE & GARAGE

RIBAChartered Practice

arbArchitects Registration Board

This drawing is the copyright of ADP Architects Ltd. It may not be altered or reproduced in any form, or passed onto Third Parties without the written consent of ADP Architects Ltd.

Drawing For Planning Purposes Only


All dimensions and details on this drawing are for planning purposes and should not be used for fabrication and erection purposes. DO NOT scale from this drawing, except for planning purposes, use figured dimensions if available. Any discrepancies should be highlighted without delay.

Note: This drawing has been produced with information from a topographical survey carried out by others. All information therefore derived from the survey drawing is assumed to be accurate and ADP Architects Ltd cannot be held accountable for any discrepancies discovered on site.


IF IN DOUBT ASK FOR CONFIRMATION.

Elevations


Finished ground levels are indicative only, these are generally shown 150mm below dpc level . Please refer to engineers details or the external works layout for finished ground levels if applicable.

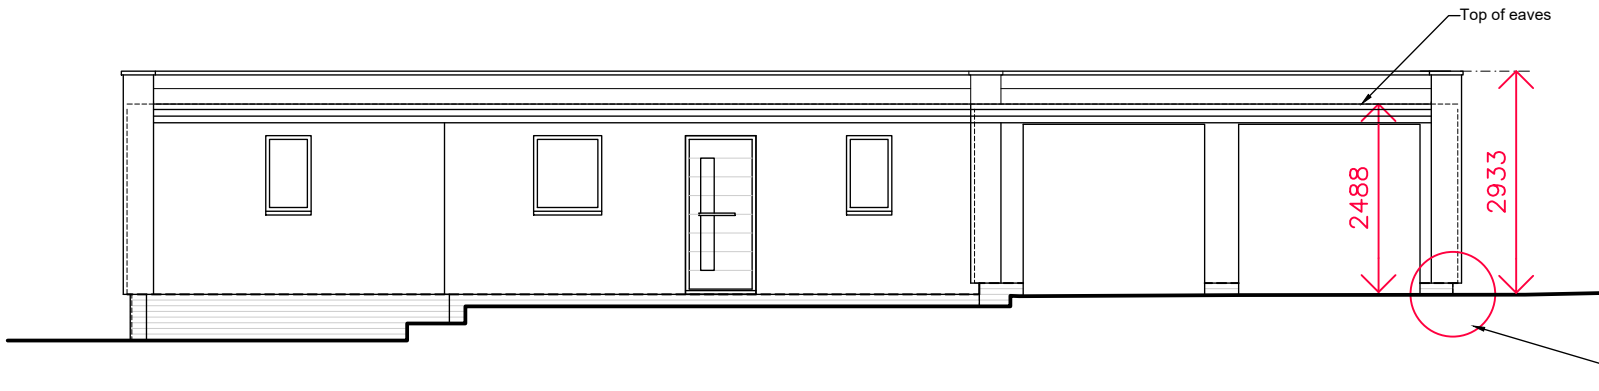


EAST ELEVATION

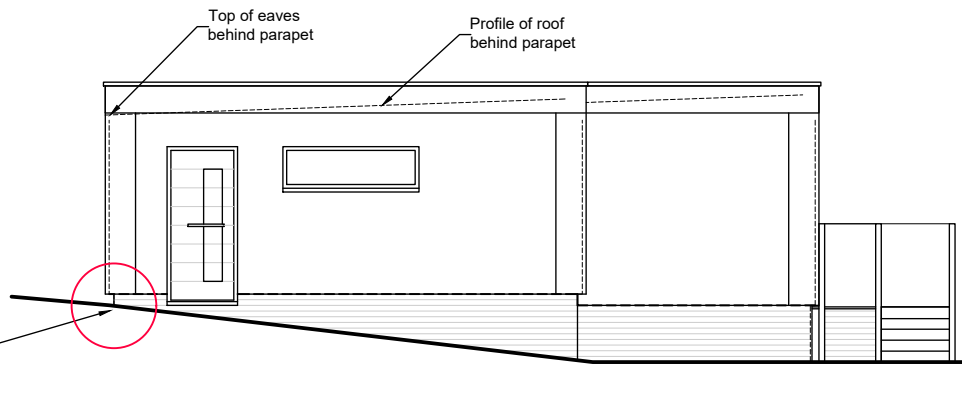


NORTH ELEVATION

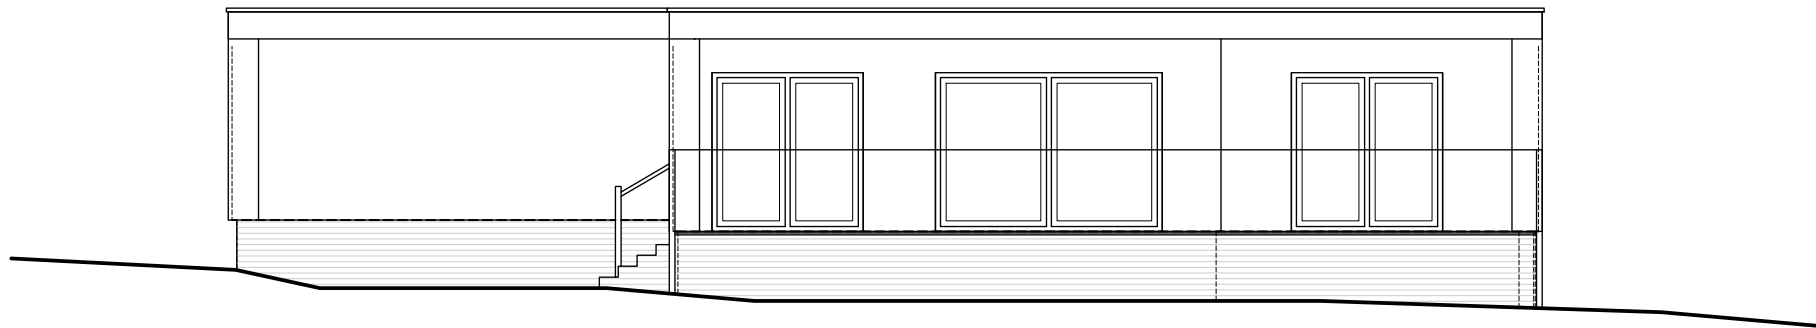


WEST ELEVATION

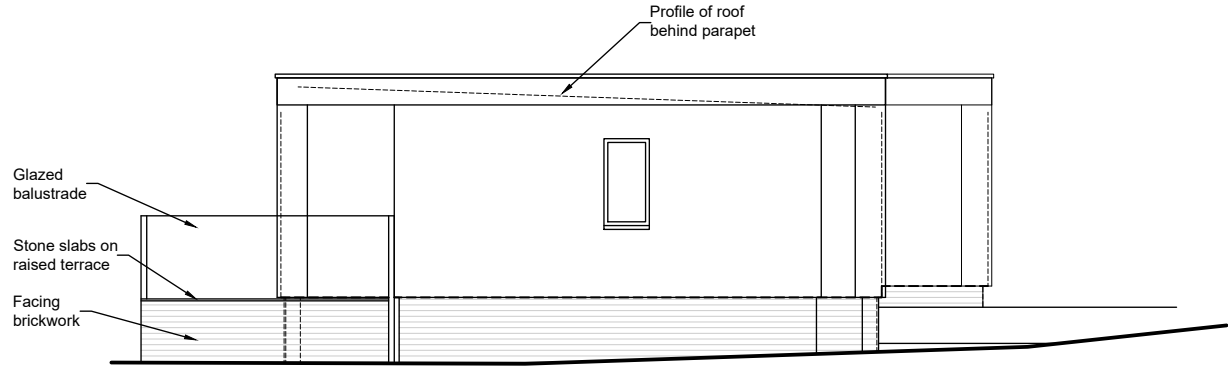

SOUTH ELEVATION

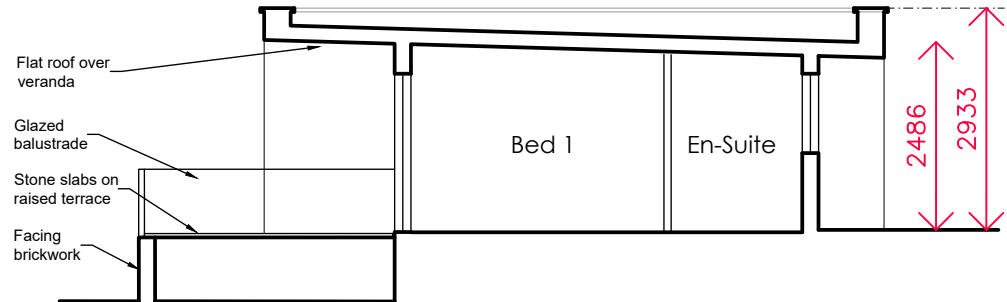

SECTION

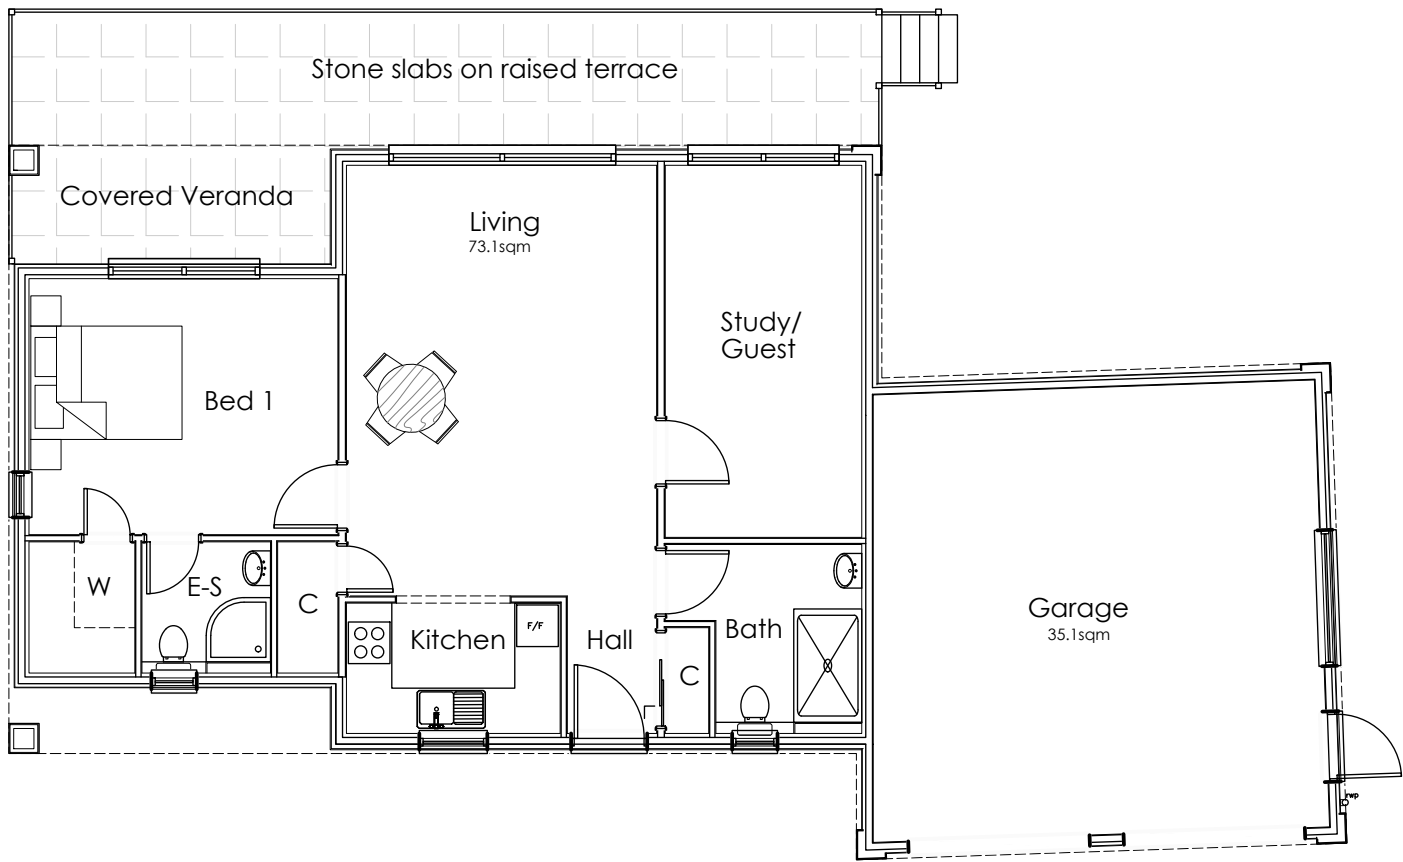

GROUND FLOOR PLAN 1:100

C	24.09.26	Planning Issue
B	23.09.26	Planning Update
A	06.08.26	Client Update
rev:	date:	note:

architects ltd
architects & urban designers

Tel: 01489 584503
Email: mail@adp-ltd.co.uk
www.adparchitectsltd.co.uk

Richmond Court, 94 Botley Road, Park Gate, Southampton, SO31 1BA

project name/address:
Part use of existing outbuilding as a self-contained annexe ancillary to Birch Spinney Hungerford, Bursledon Southampton SO31 8DE

client:
Mr & Mrs Peak

drawing title:
Proposed Plans & Elevations

job number:	drawing number:	revision:
2106	C03	C
drawing scale/size:	date:	drawn:
1:100 (A2)	Aug 26	