




Front View
Scale 1:100

Side View
Scale 1:100

Rear View
Scale 1:100

Side View
Scale 1:100


Notes
All dimensions and details to be checked on site by builder prior to commencement of works.
This plan must not be acted upon until it has been approved by the Local Authority.
Client to conform to party wall act of 1996 if required.

 


Section AA
Scale 1:100

Section BB
Scale 1:100


Overlay sections
Scale 1:100

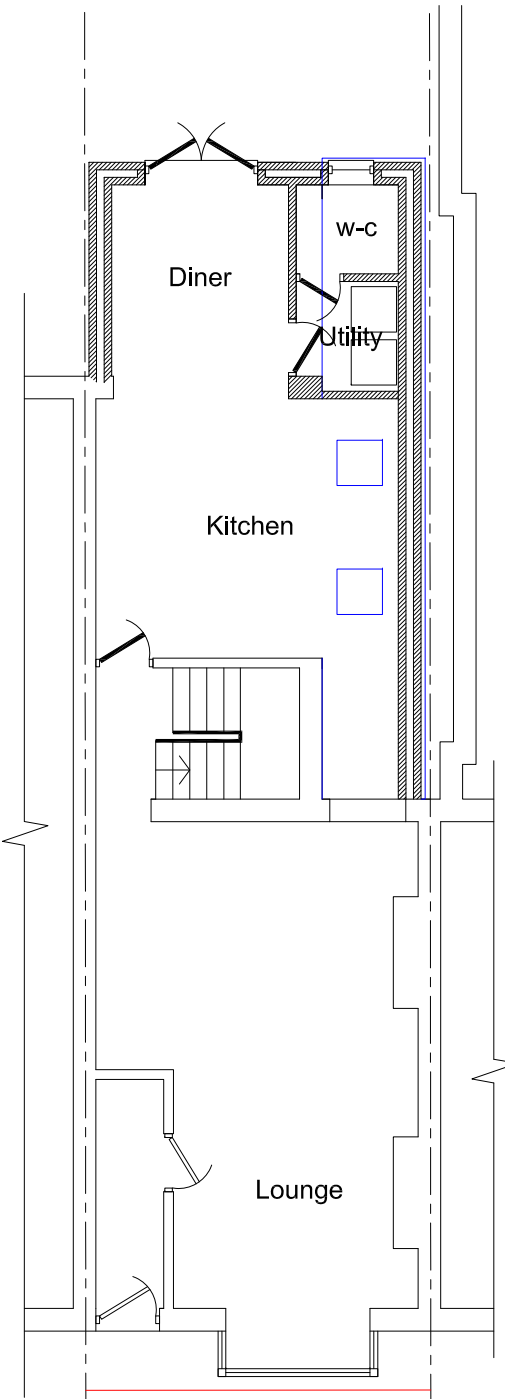

Ground Floor Plan
Scale 1:100

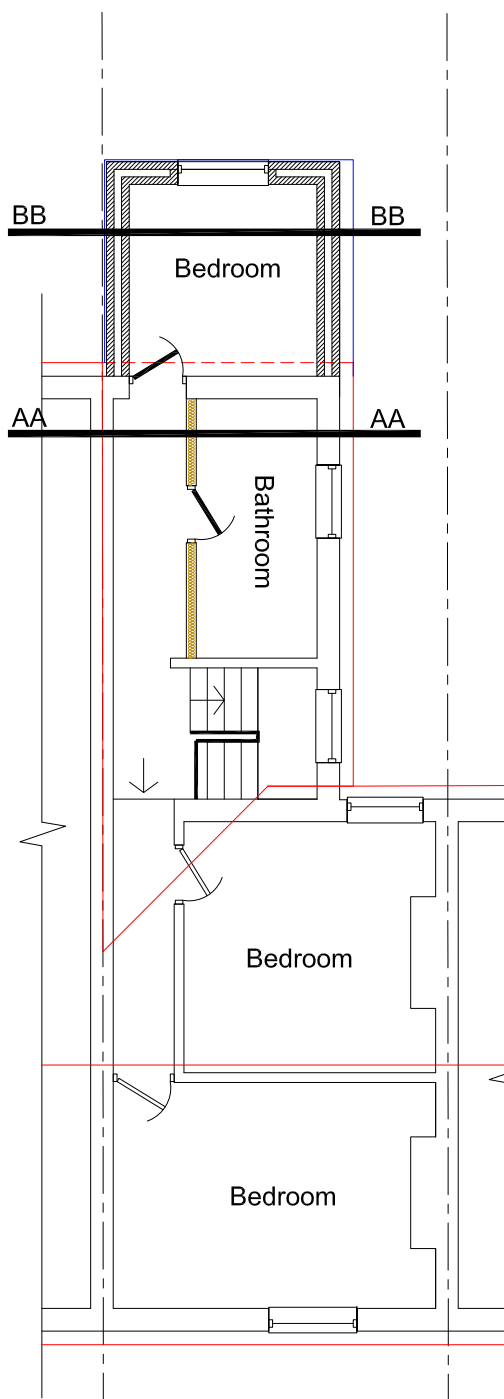

First Floor Plan
Scale 1:100

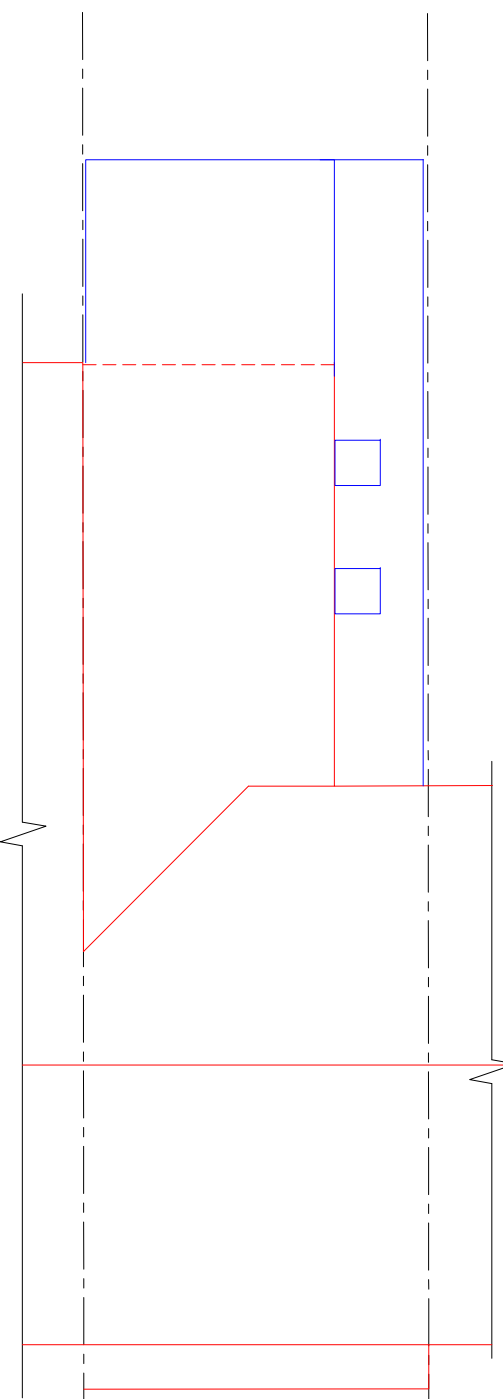

Roof Plan
Scale 1:100

B		
A		
	Date	Revisions
Drawing Title. Proposed		
SITE ADDRESS 44 Chestnut Avenue Eastleigh SO50 5AL		CLIENT ADDRESS
Scale. as noted		PAPER SIZE A2
Date. September 2026		Drawn by. R.N.S.
Sanders Design Services Ltd 95 Cedar Road Hythe Southampton SO45 3PX www.sandersdesignservices.co.uk info@sandersdesignservices.co.uk 023 8020 7195		
Drawing No dos sht 2		Revision x