




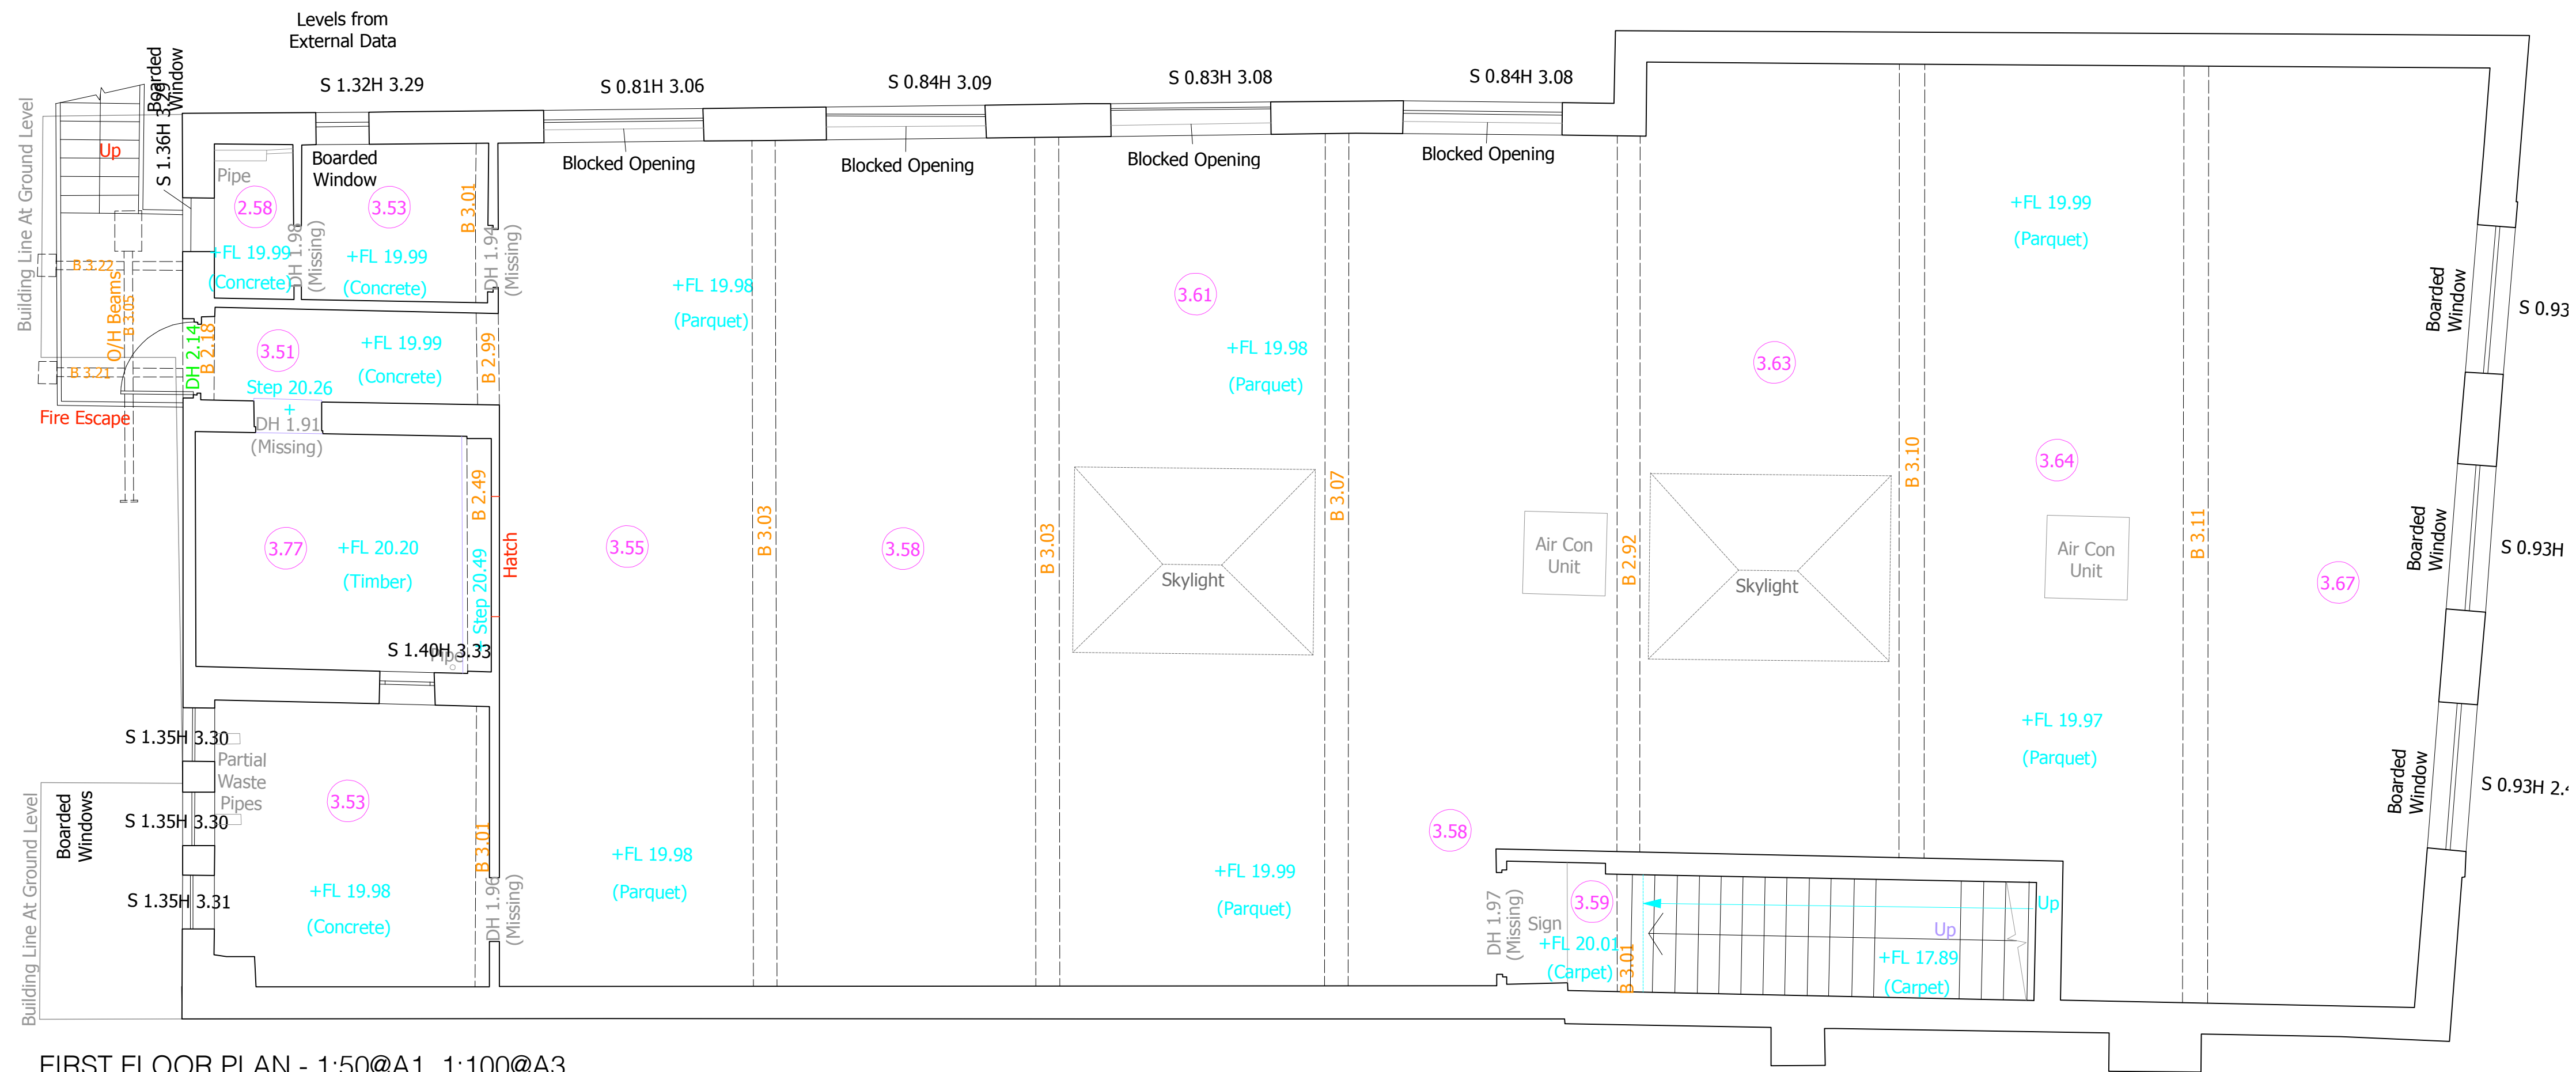

FIRST FLOOR PLAN - 1:50@A1, 1:100@A3

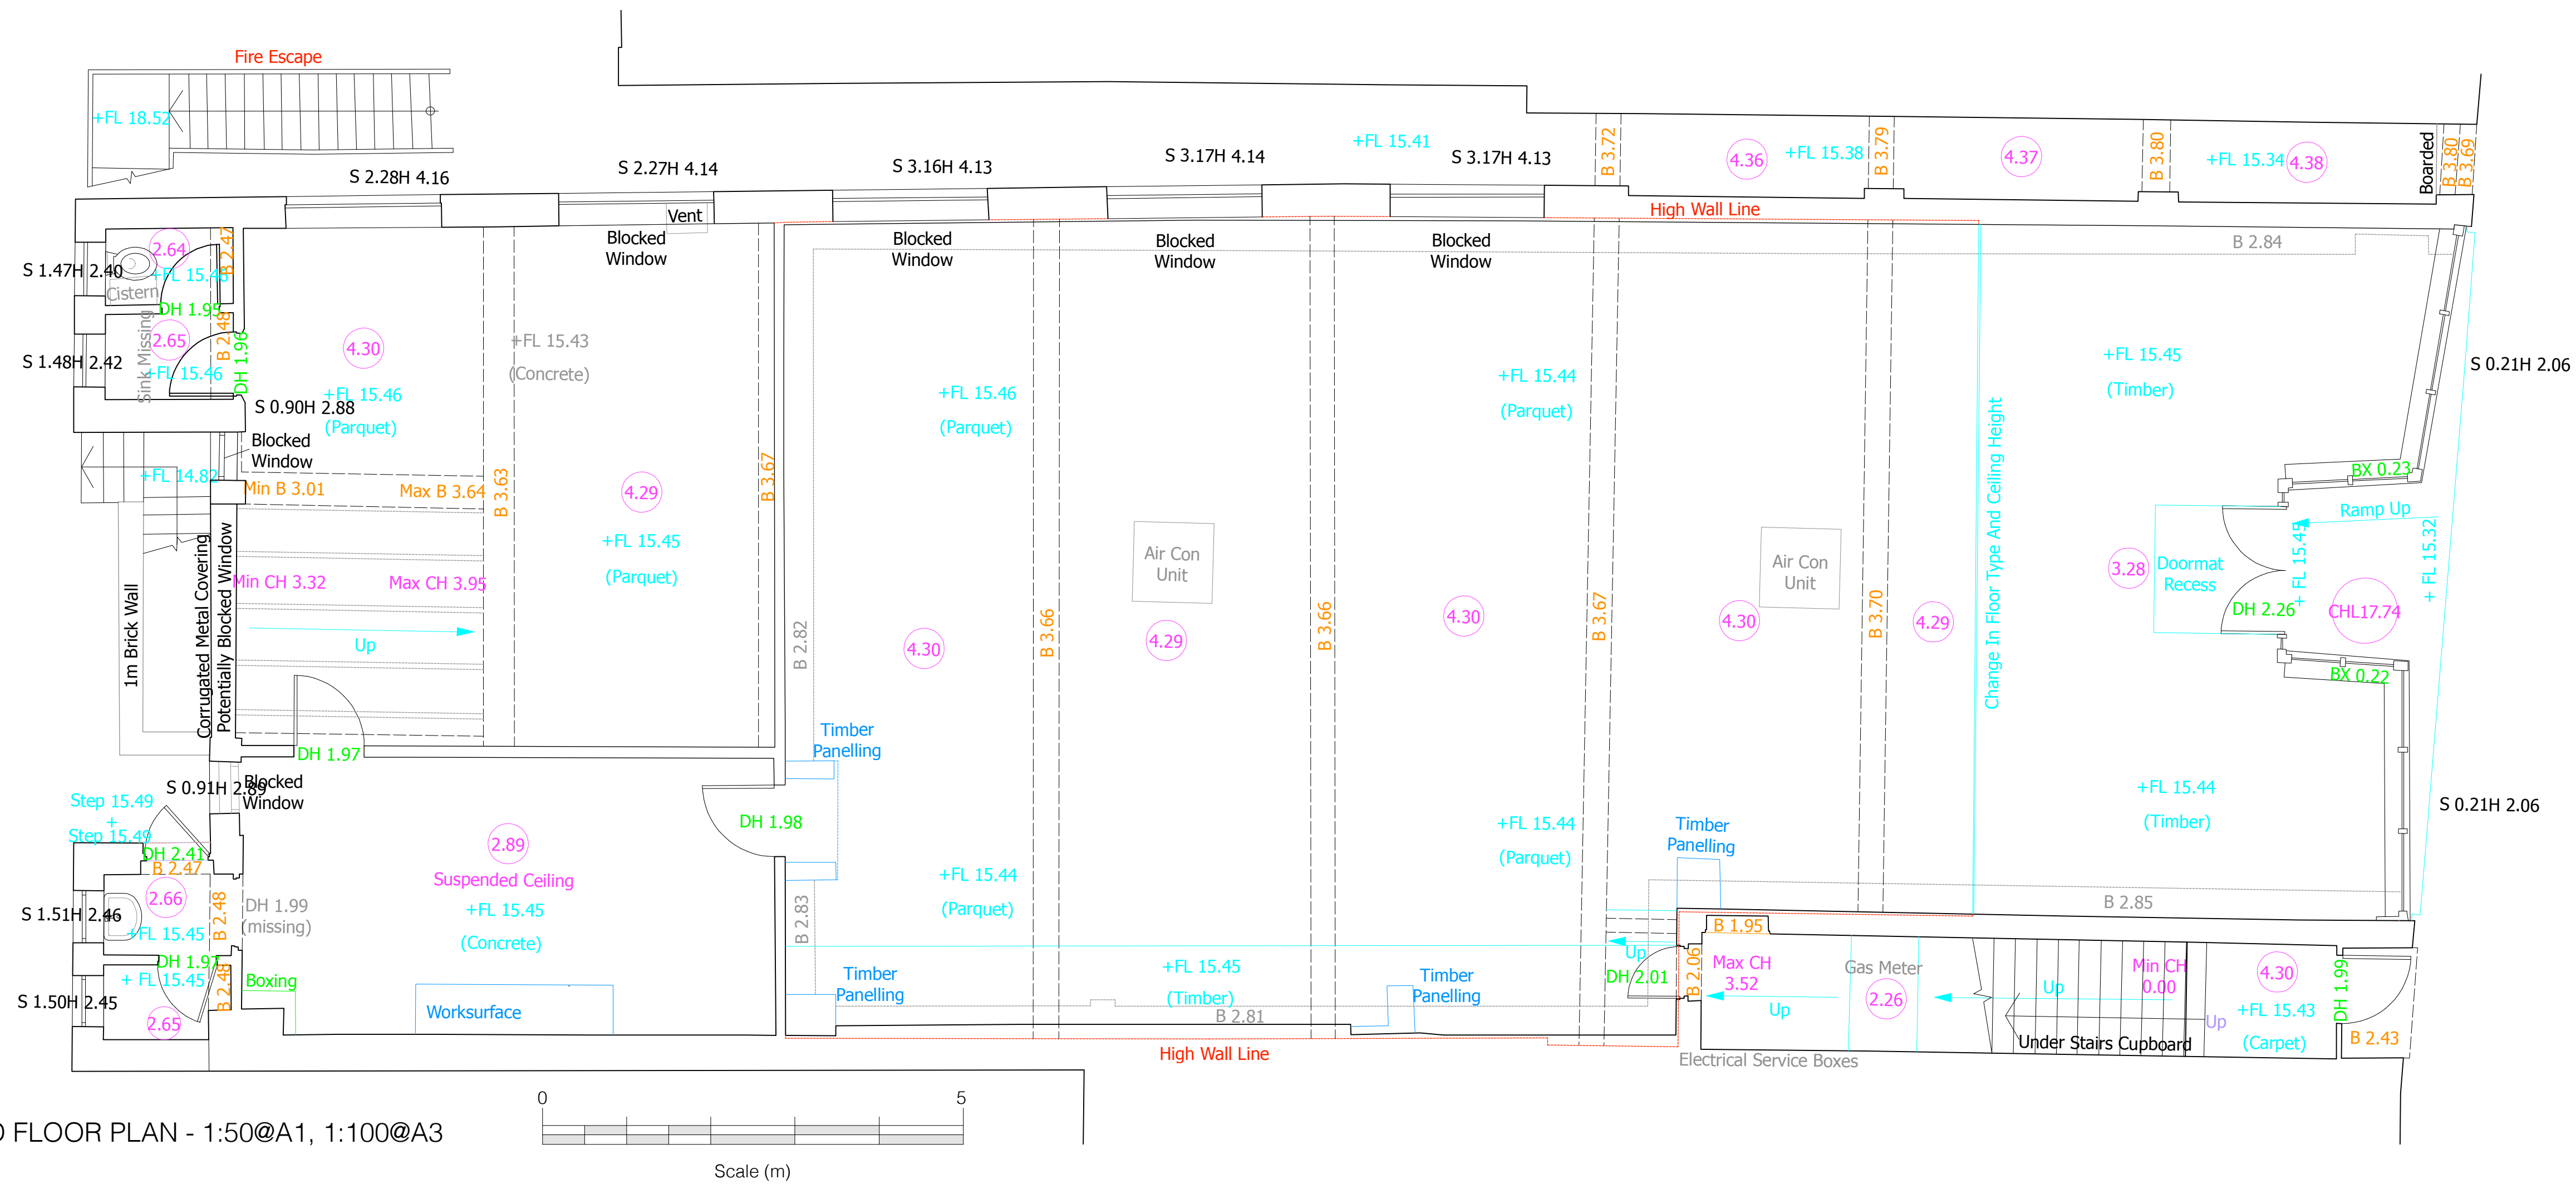

GROUND FLOOR PLAN - 1:50@A1, 1:100@A3

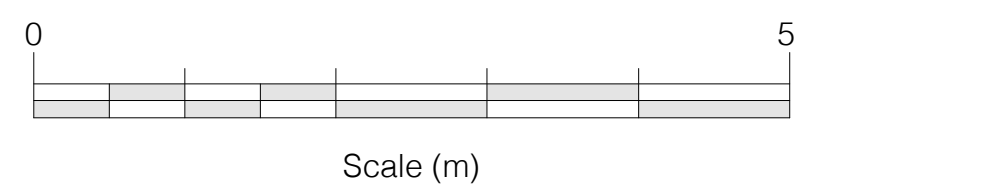

Rev	Date	Initials	Details
Purpose of Issue			
AS EXISTING			
RICHARD PEDLAR ARCHITECTS ARCHITECTURE • CONSERVATION • URBAN DESIGN			
RPCA St Brandon's House 29 Great George Street Bristol BS1 5QT • 0117 974 2612 www.rpca.co.uk • info@rpca.co.uk			
Project	LOUNGE at 7-9, Market Street, Eastleigh, Hampshire SO50 5RH		
Client	Loungers UK Ltd		
Title	Existing Plans		
Drawing No.	LNG5061.01-		
Scale	1:50 @A1 1:100 @ A3	Date	FEB 2026
Responsibility is not accepted for errors made by others in scaling from this drawing. All construction information to be taken from figured dimensions only.			