


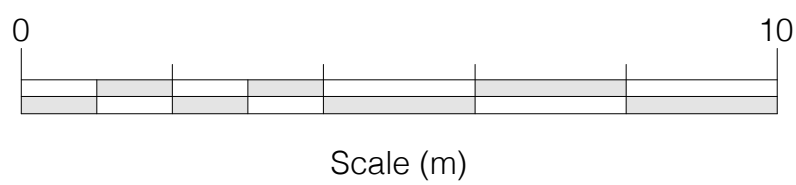


EAST - MARKET STREET - ELEVATION - 1:100@A1, 1:200@A3



WEST - WELLS ROAD - REAR ELEVATION - 1:100@A1, 1:200@A3



NORTH - SIDE ELEVATION - 1:100@A1, 1:200@A3

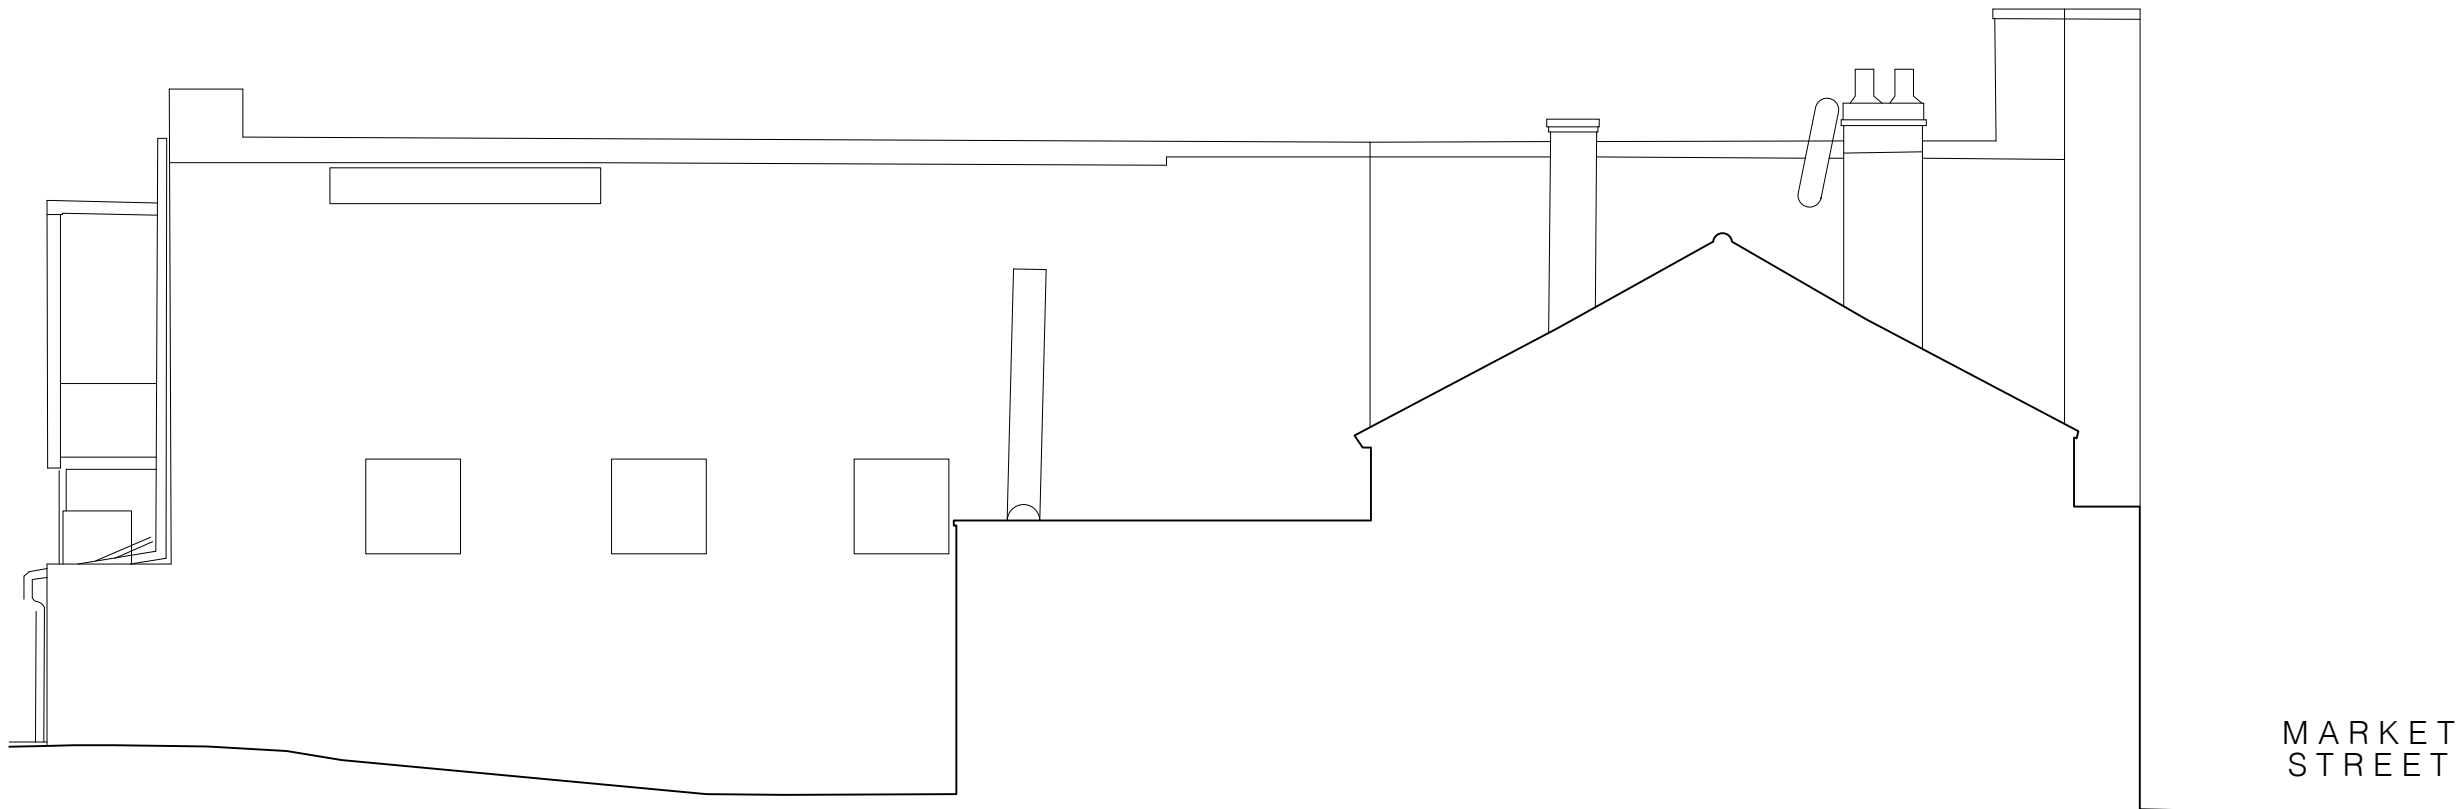

SOUTH - SIDE ELEVATION - 1:100@A1, 1:200@A3

Rev Date Initials Details

Purpose of Issue
AS EXISTING

RICHARD PEDLAR ARCHITECTS
ARCHITECTURE • CONSERVATION • URBAN DESIGN

RPCA St Brandon's House 29 Great George Street
Bristol BS1 5QT • 0117 974 2612
www.rpca.co.uk • info@rpca.co.uk



Project **LOUNGE** at 7-9, Market Street,
Eastleigh, Hampshire SO50 5RH

Client Loungers UK Ltd

Title Existing Elevations

Drawing No. **LNG5061.02-**

Scale 1:100 @A1
1:200 @ A3 Date FEB 2026

Responsibility is not accepted for errors made by others in scaling from this drawing. All construction information to be taken from figured dimensions only.