





EAST - MARKET STREET - ELEVATION - 1:100@A1, 1:200@A3




NORTH - SIDE ELEVATION - 1:100@A1, 1:200@A3

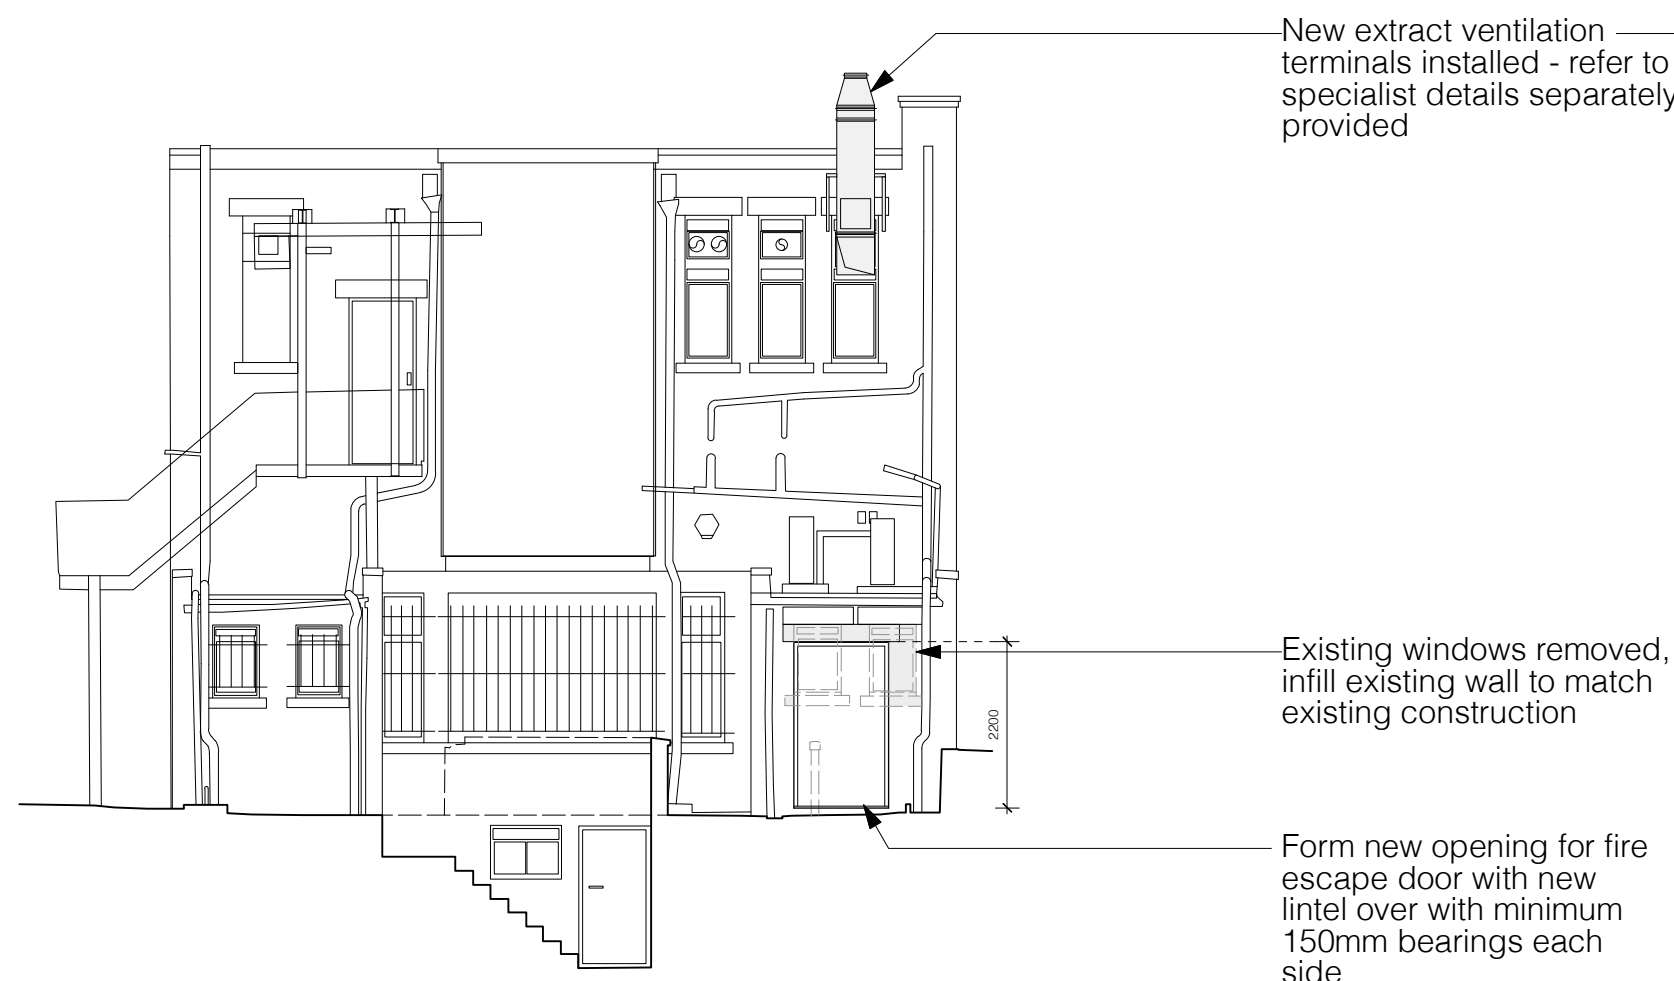

WEST - WELLS ROAD - REAR ELEVATION - 1:100@A1, 1:200@A3

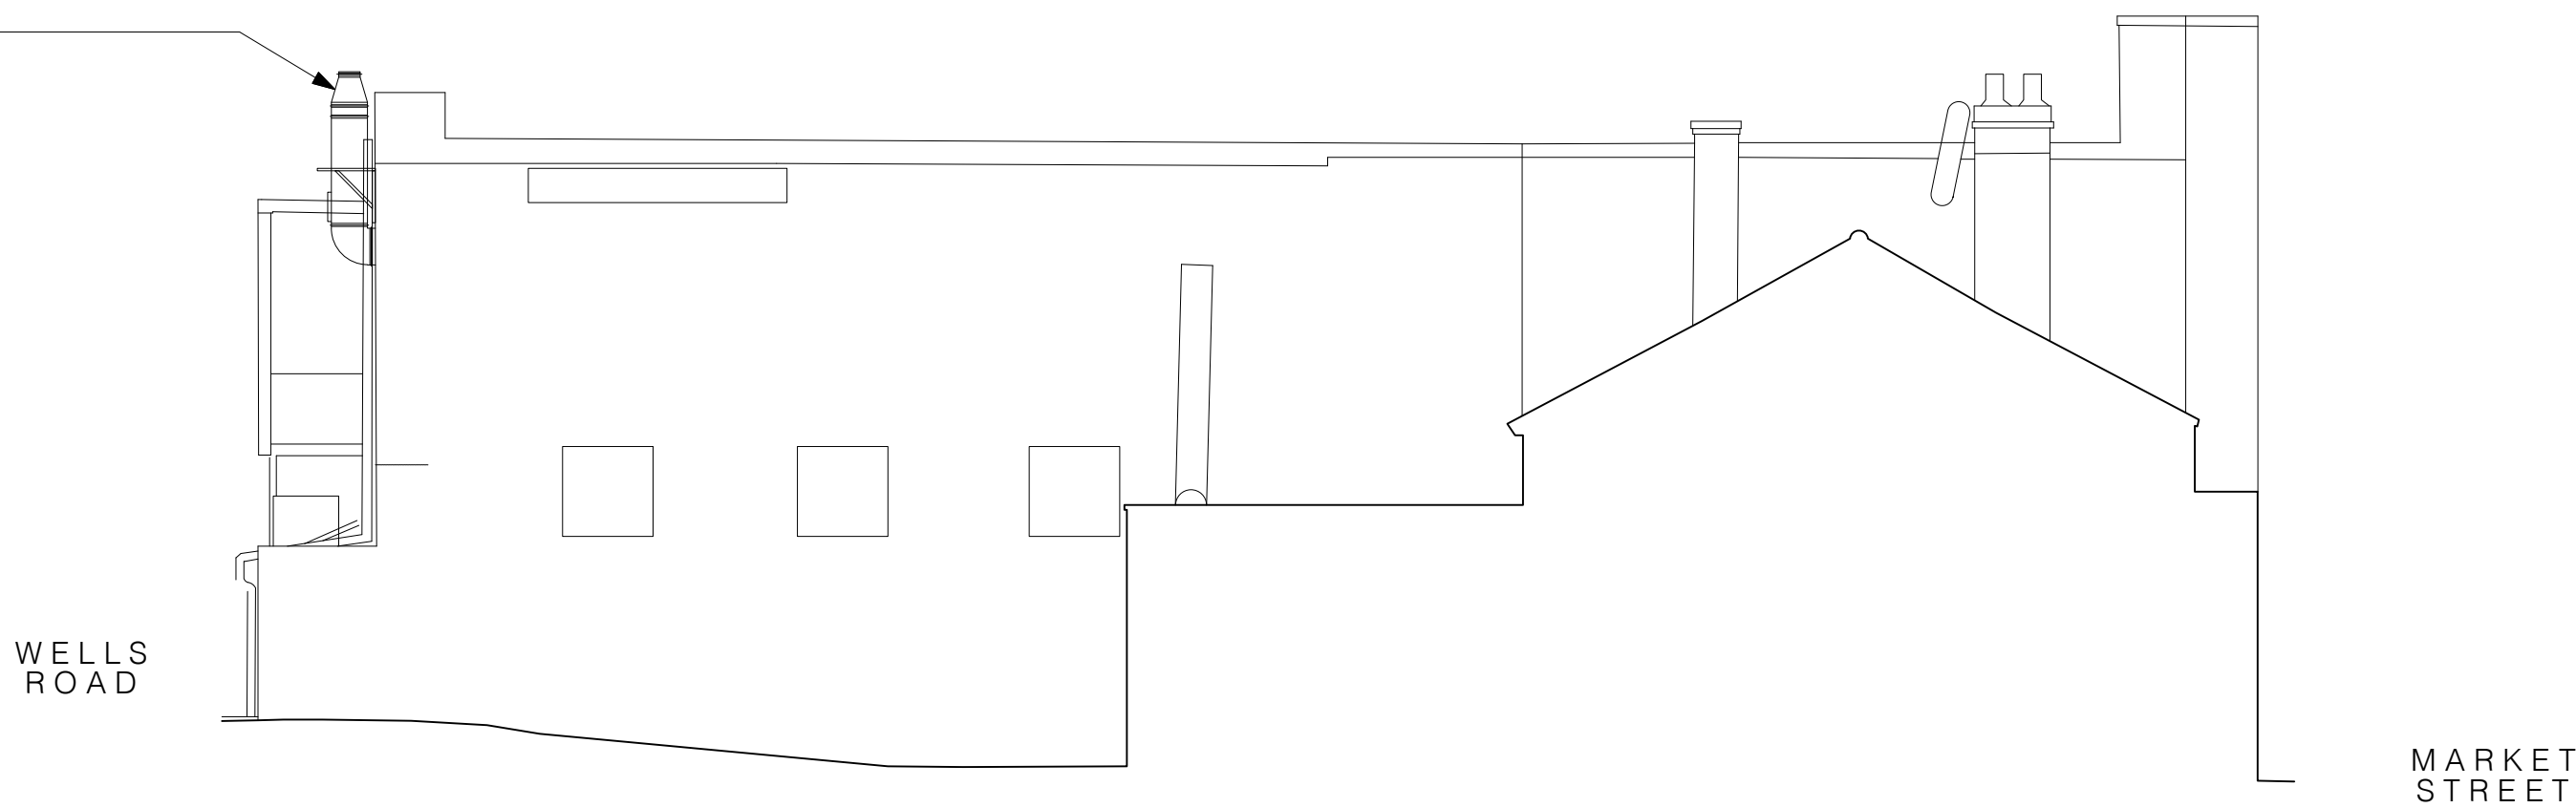

SOUTH - SIDE ELEVATION - 1:100@A1, 1:200@A3

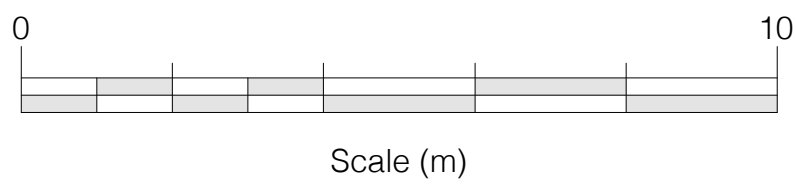

B	18.09.26	DR	Ventilation system added
A	07.09.26	DG	Rear fire exit added
Rev	Date	Initials	Details

Purpose of Issue
SCHEME DESIGN

RICHARD PEDLAR ARCHITECTS
ARCHITECTURE • CONSERVATION • URBAN DESIGN

RPCA St Brandon's House 29 Great George Street
Bristol BS1 5QT • 0117 974 2612
www.rpca.co.uk • info@rpca.co.uk



Project **LOUNGE at 7-9, Market Street,**
Eastleigh, Hampshire SO50 5RH

Client Loungers UK Ltd

Title Proposed Elevations

Drawing No. **LNG5061.04B**

Scale 1:100 @A1
1:200 @ A3 Date FEB 2026

Responsibility is not accepted for errors made by others in scaling from this drawing. All construction information to be taken from figured dimensions only.