


Market Street (to include existing covered walkway to footpath with alterations to shopfront as shown on the plan & elevation drawings)

Existing commercial property at 15-17 Market Street (refer to floor plans for further information)


External refuse / bin store with separate areas for general waste & recycling

Existing rear access & off street parking area

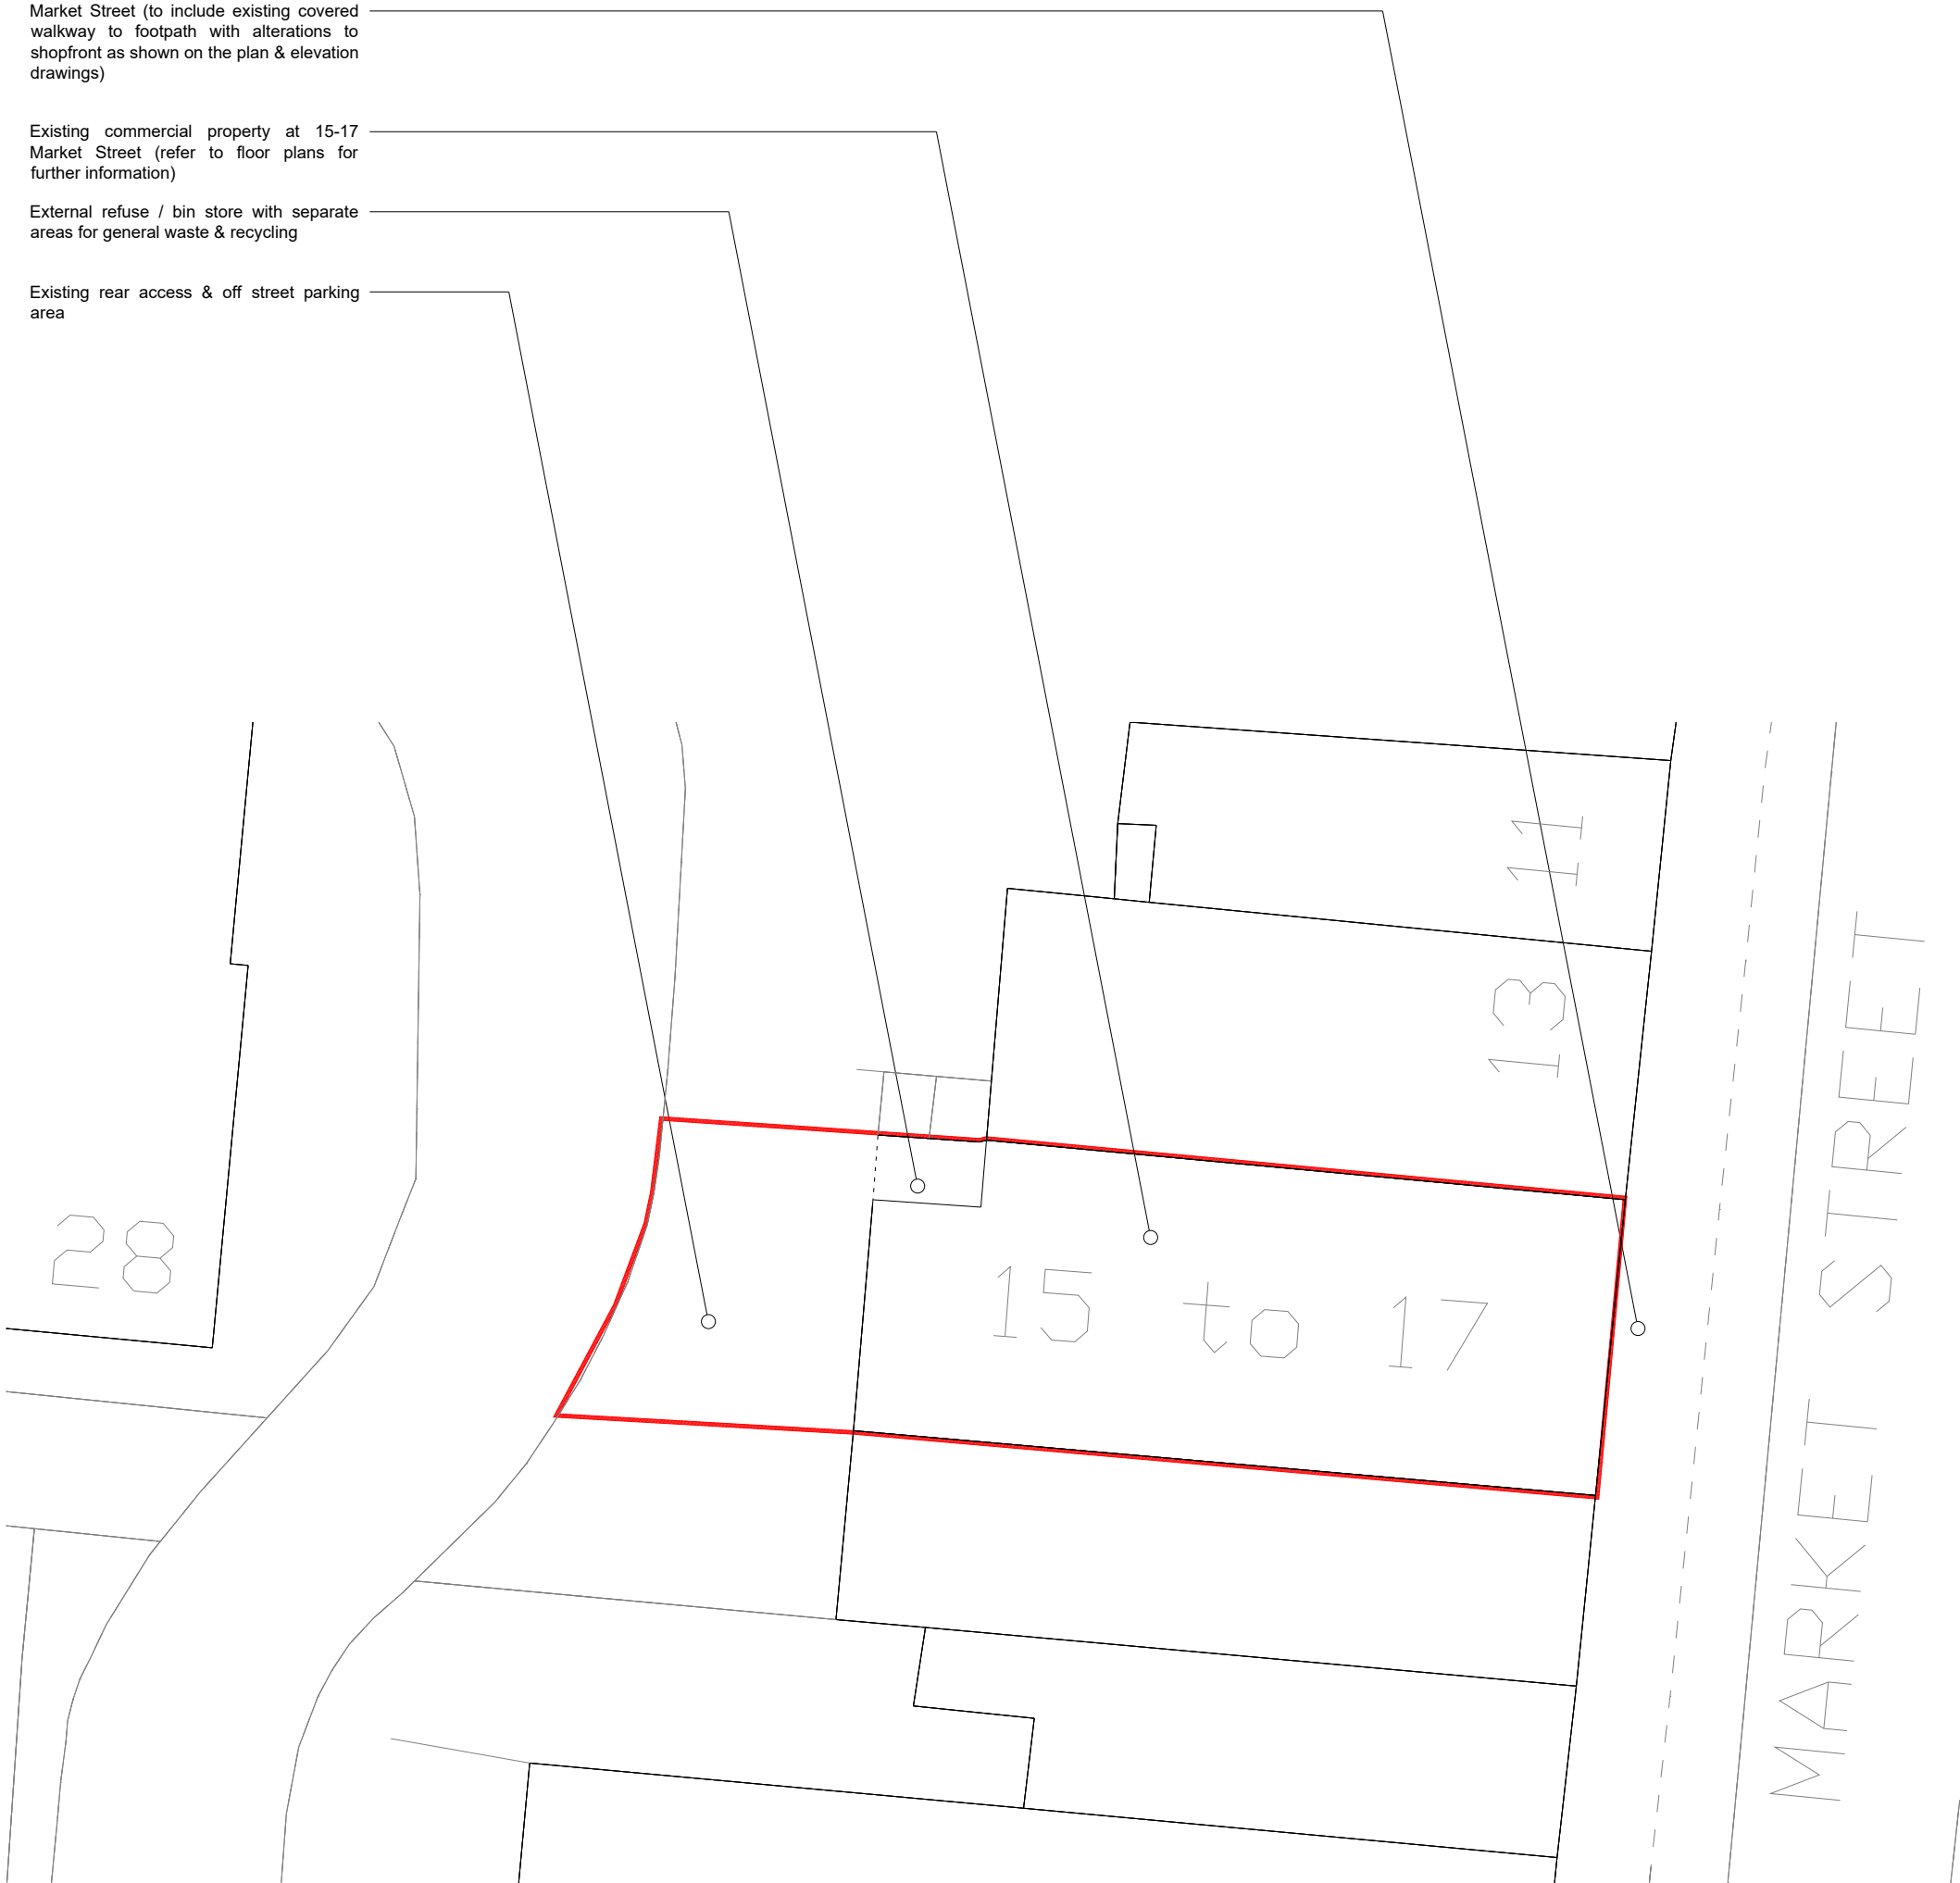

Block Plan
As Existing / As Proposed

REV	DATE	DESCRIPTION	DRAWN	CHECKED
A	22/09/26	Refuse / recycling area noted	LQ	ME
	27/05/26	Client review	LQ	ME

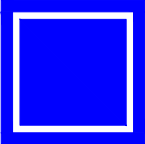

www.build-architects.co.uk
studio@build-architects.co.uk
07977 582048

- Architecture
- Landscape
- Interiors
- Historic Buildings
- Masterplanning

This drawing is copyright of the Architect and shall not be reproduced without permission.

Check all dimensions and report any errors, or omissions.

Responsibility for setting out rests with the contractor, all dimensions & setting out to be checked on site prior to commencement of works.

Planning

Azra Aesthetics Ltd.

Shop Front Alterations
15 - 17 Market Street
Eastleigh

Block Plan
As Existing / As Proposed

2026 / 069

PP 005 A

May 2026 1:200 @ A3

ME ME

Note - All dimensions to be checked on site prior to commencement of works