



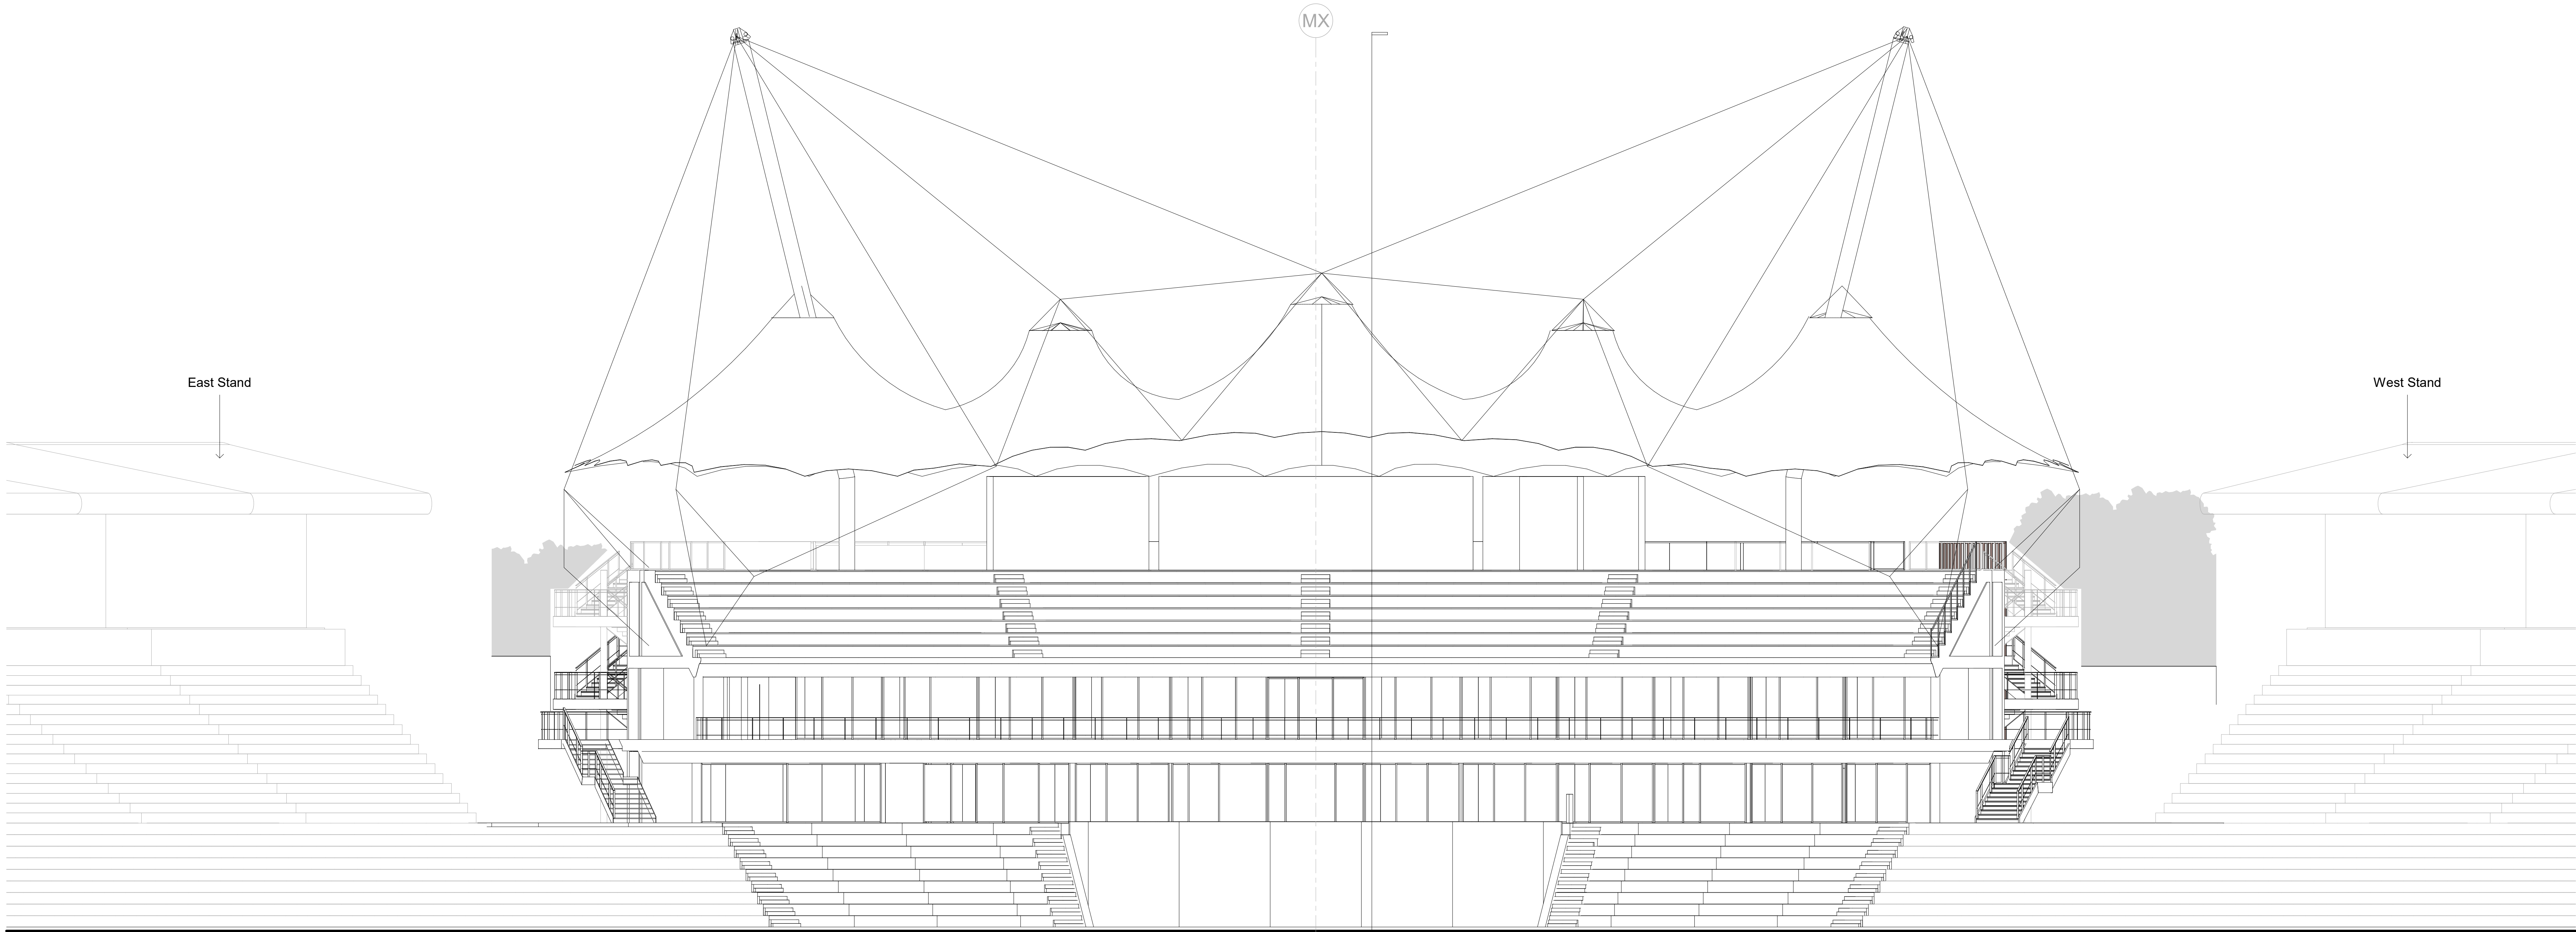

PAA - North Elevation - Existing

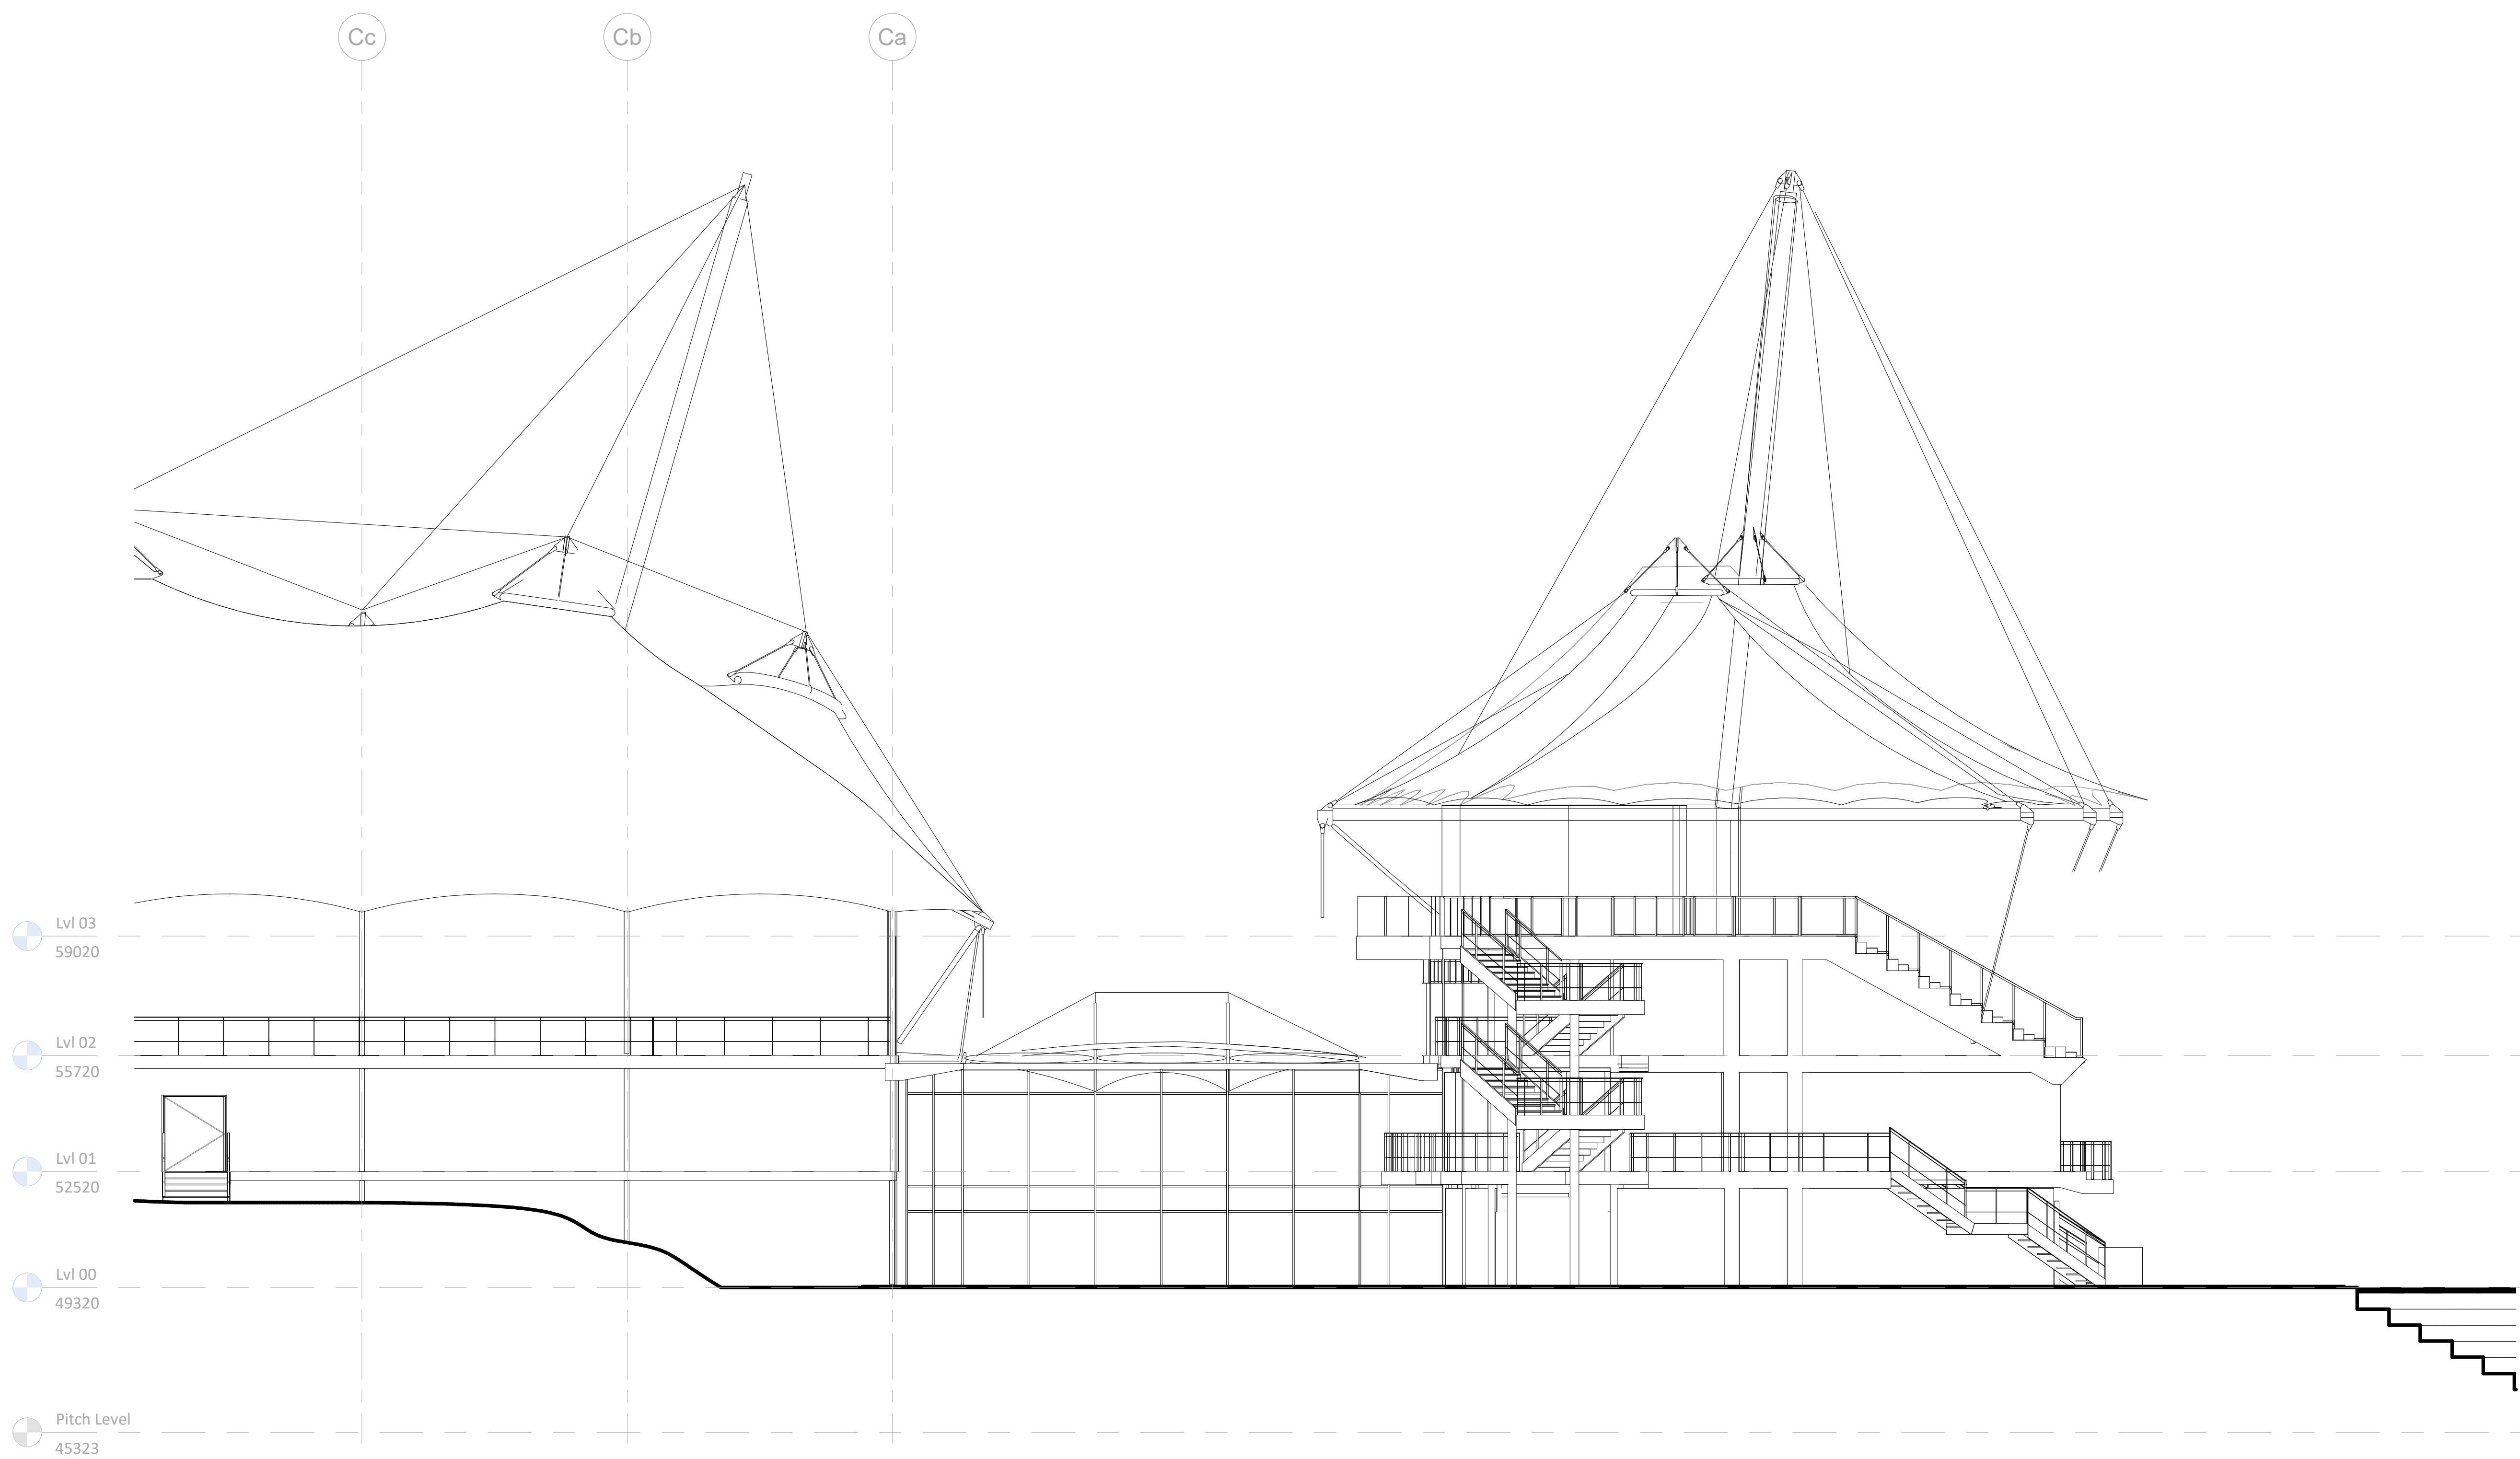

PAA - East Elevation - Existing

GENERAL NOTES:

All dimensions and levels are to be checked on site with any discrepancies reported to the Architect prior to any works being carried out.

This drawing shall not be scaled to ascertain dimensions. All works to be carried out from indicated dimensions only.

All works to be carried out in full accordance with planning approval and local planning authority correspondence.

All works are to comply with local building regulations / sign off, national or international standards, local or international fire standards, construction code of practice, local statutory requirements, legislation relating to the service provision of the building use and current health & safety legislation of the country which the works are being undertaken in.

This drawing is to be read in conjunction with AFL Architects general arrangement drawings, together with relevant detailed drawings and specifications.

For all works relating to Structure, Mechanical, Electrical, Drainage, Catering and other specialist designers, please refer to other design disciplines information as indicated in the consultants scope & appointment documents.

All specified products are to be installed strictly in accordance with the manufacturers recommendations, specification and details.

This drawing shall not be reproduced in any way without express written permission from AFL Architects.

DISCLAIMER:

AFL Architects does not accept liability for any loss or degradation of any information held in the drawing resulting from the translation from the original file format to any other file format or from the recipients reading of it in any other programme.

This drawing is authored from federated information models and therefore may contain referenced information from other design team disciplines information models for which AFL Architects do not have authoring permissions over. In such event, all information from other design disciplines should be seen as "for indicative purposes only".

When this drawing is issued in CAD, it is an uncontrolled version issued for information only, to enable the recipient to prepare their own drawing/ documents for which they are solely responsible.

Key Plan

All areas and dimensions are subject to revision and development based on a detailed survey and thermal model of the existing building produced by others.

P03	Drawings labelled existing and proposed plans in line with EBC	AK	JR	17/09/26
P02	Planning Issue	AK	JR	14/09/26
P01	First Issue	AK	JR	08/09/26
rev	description	drawn	auth	date

AFL Architects
10 Floor
50 Peter Street
Manchester M2 3NG
t: +44(0)161 236 6261
w: www.afl-architects.com
e: mail@afl-architects.com

AFL
architects

Appointing Party

Utilita Bowl

Lead Appointed Party

AFL Architects

Project Title

Utilita Bowl Masterplan

Location

Southampton

Drawing Title

PAA - North & East Elevations - Existing Plans

Customer ID

UBM-AFL-ZZ-ZZ-D-A-01280

Scale @ A0	Revision Date	Revision
1:100	17/09/26	P03
AFL Job Number	Drawn	Checked
171516	OR	AK
		Approved
		JR

0m 2m 4m 6m 8m 10m

VISUAL SCALE 1:100 @ A0