
 


Upcott, Bursledon Site Plan

APPLICATION SITE EDGED RED

APPLICATION L/26/102146

Replacement window positions - refer to numbered elevations

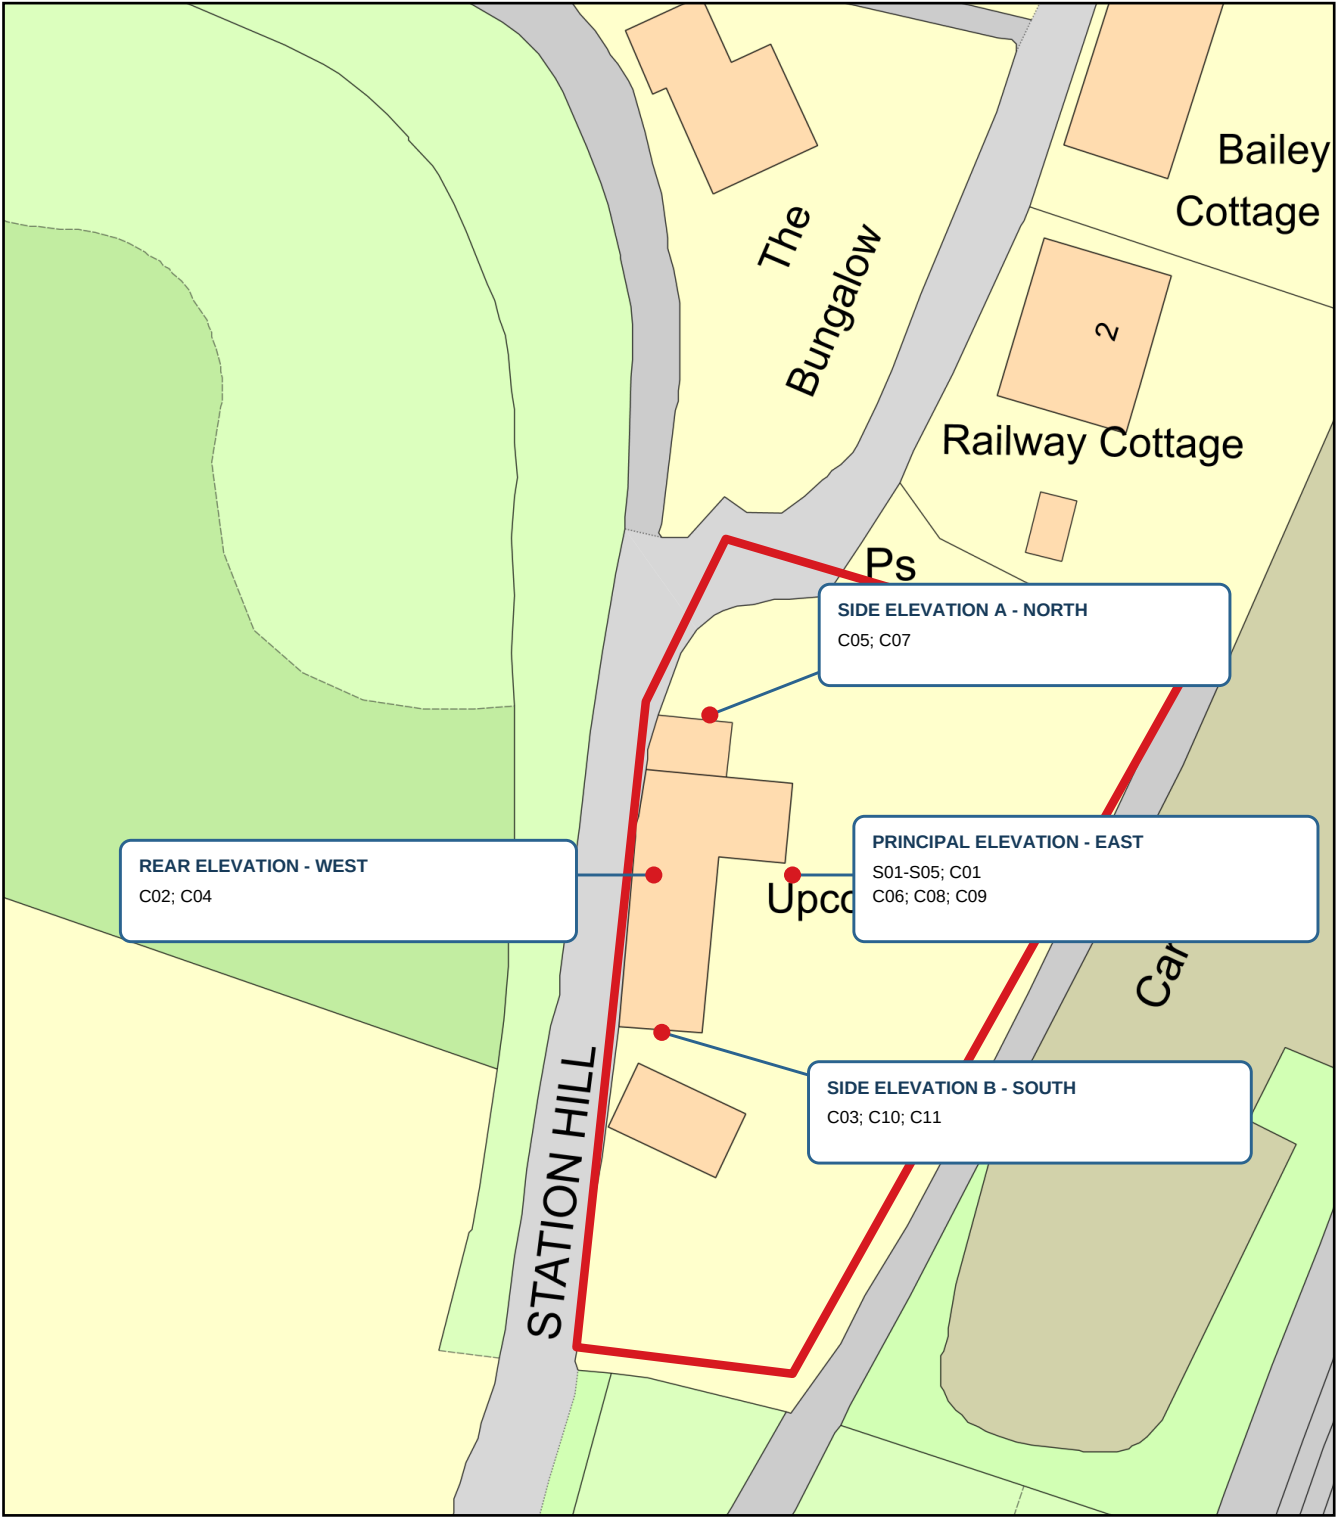

Plan Produced for: Dale Anderson

Date Produced: 29 Sep 2026

WINDOW LOCATION KEY

Red dot = elevation face containing the numbered replacement windows.

Reference: TQRQM26272181632151

Scale: 1:500 @ A4