

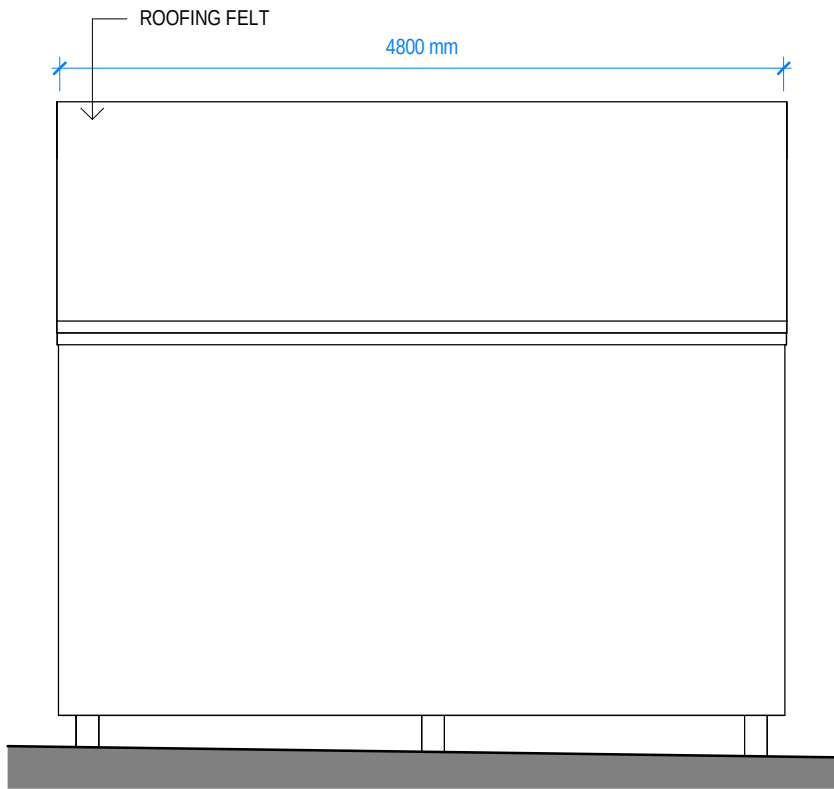
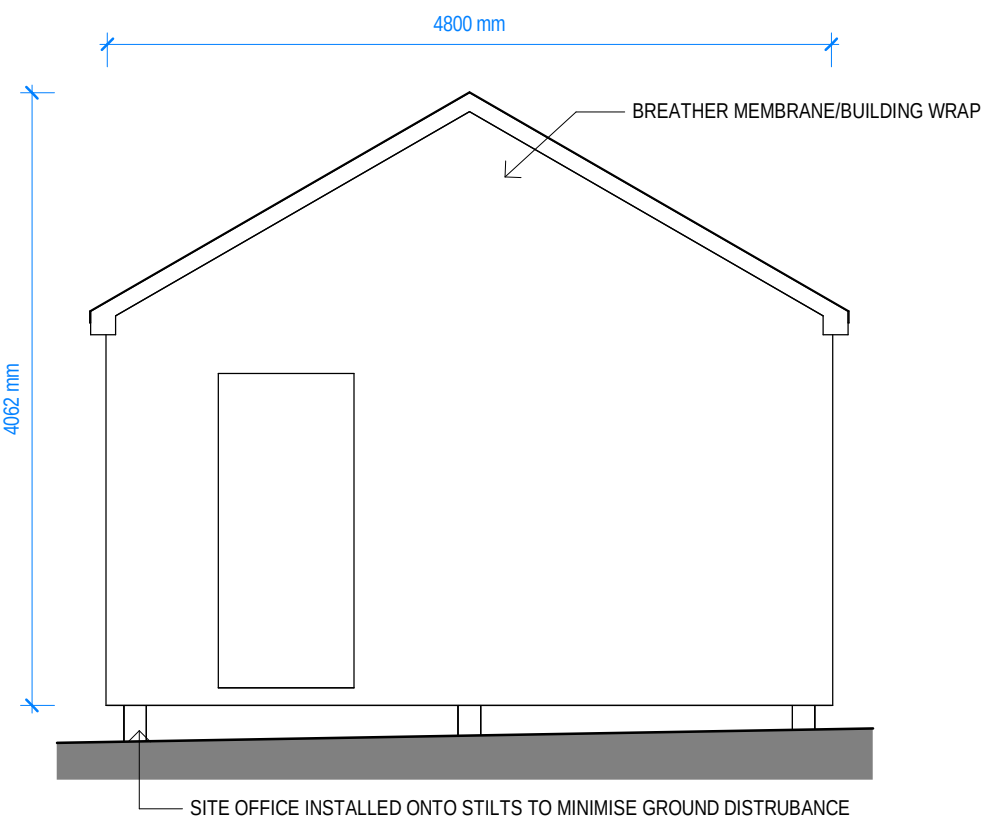
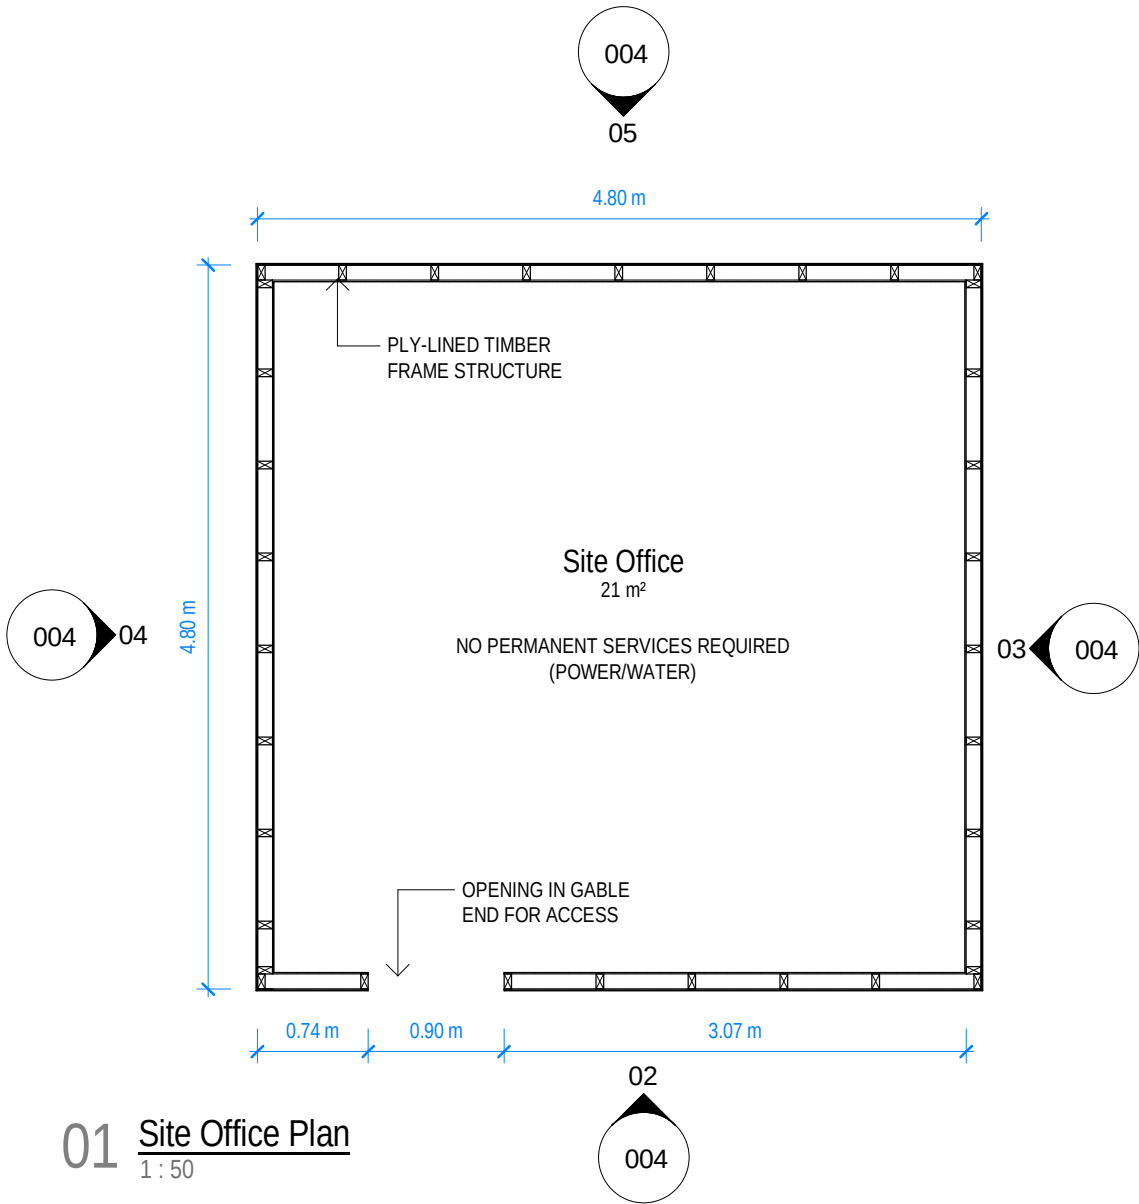


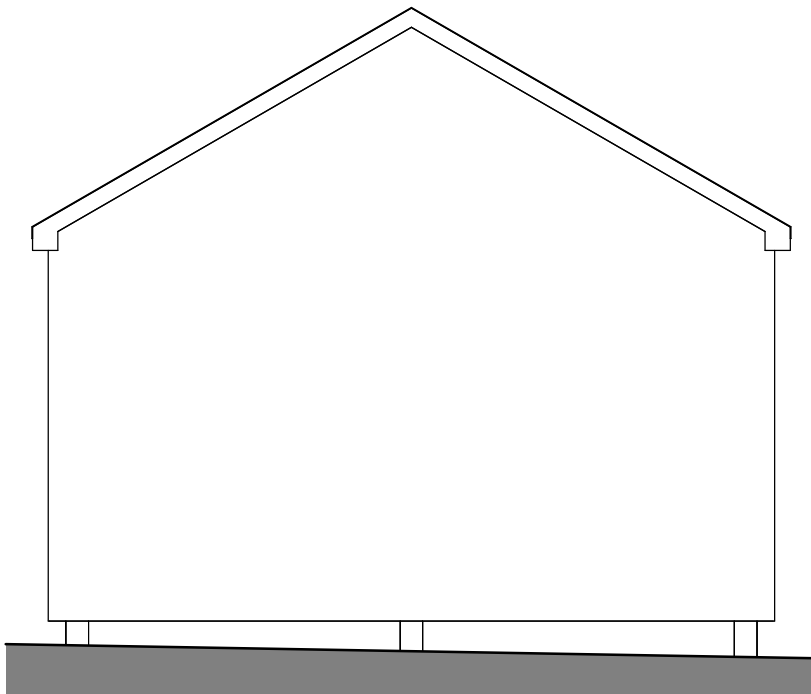


02 Front Elevation
1 : 50

03 Side Elevation 1
1 : 50

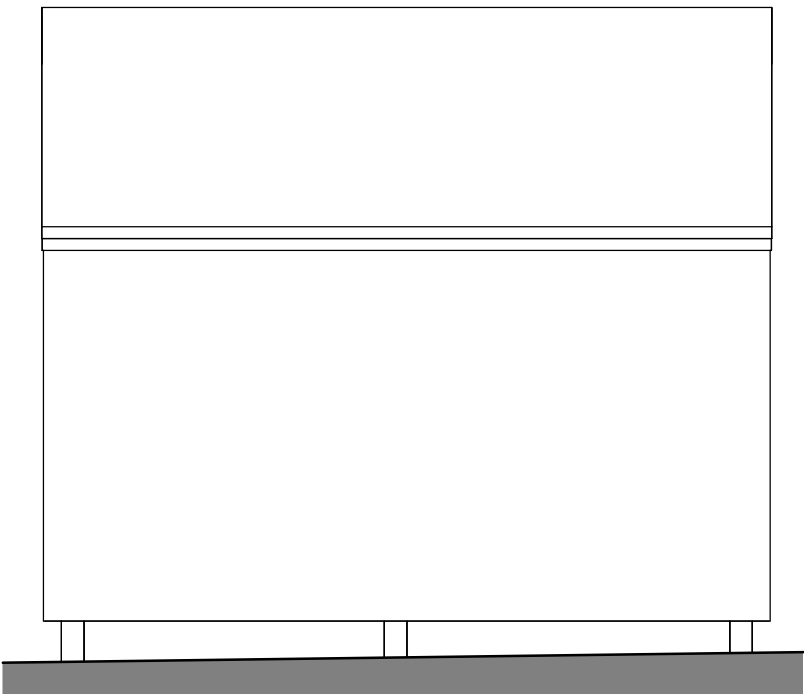

04 Side Elevation 2
1 : 50

05 Rear Elevation
1 : 50

 

VISUAL SCALE 1:50 @ A3

Project Title
Continued Use of Site as a Bike Park
Land Off Shamblehurst Lane North
Hedge End, Southampton SO32 2BY

Client
Mr S. Goddard

Issue Purpose
PLANNING APPEAL

Status Code
S0

Drawing Title
Site Office Building

Ref. Date Description

By Ch'kd

Scale
1 : 50 @ A3

Date
2026-08-12

Drawn
JQ

Project.

Drawing No.

Rev.

SG001

004 - P1